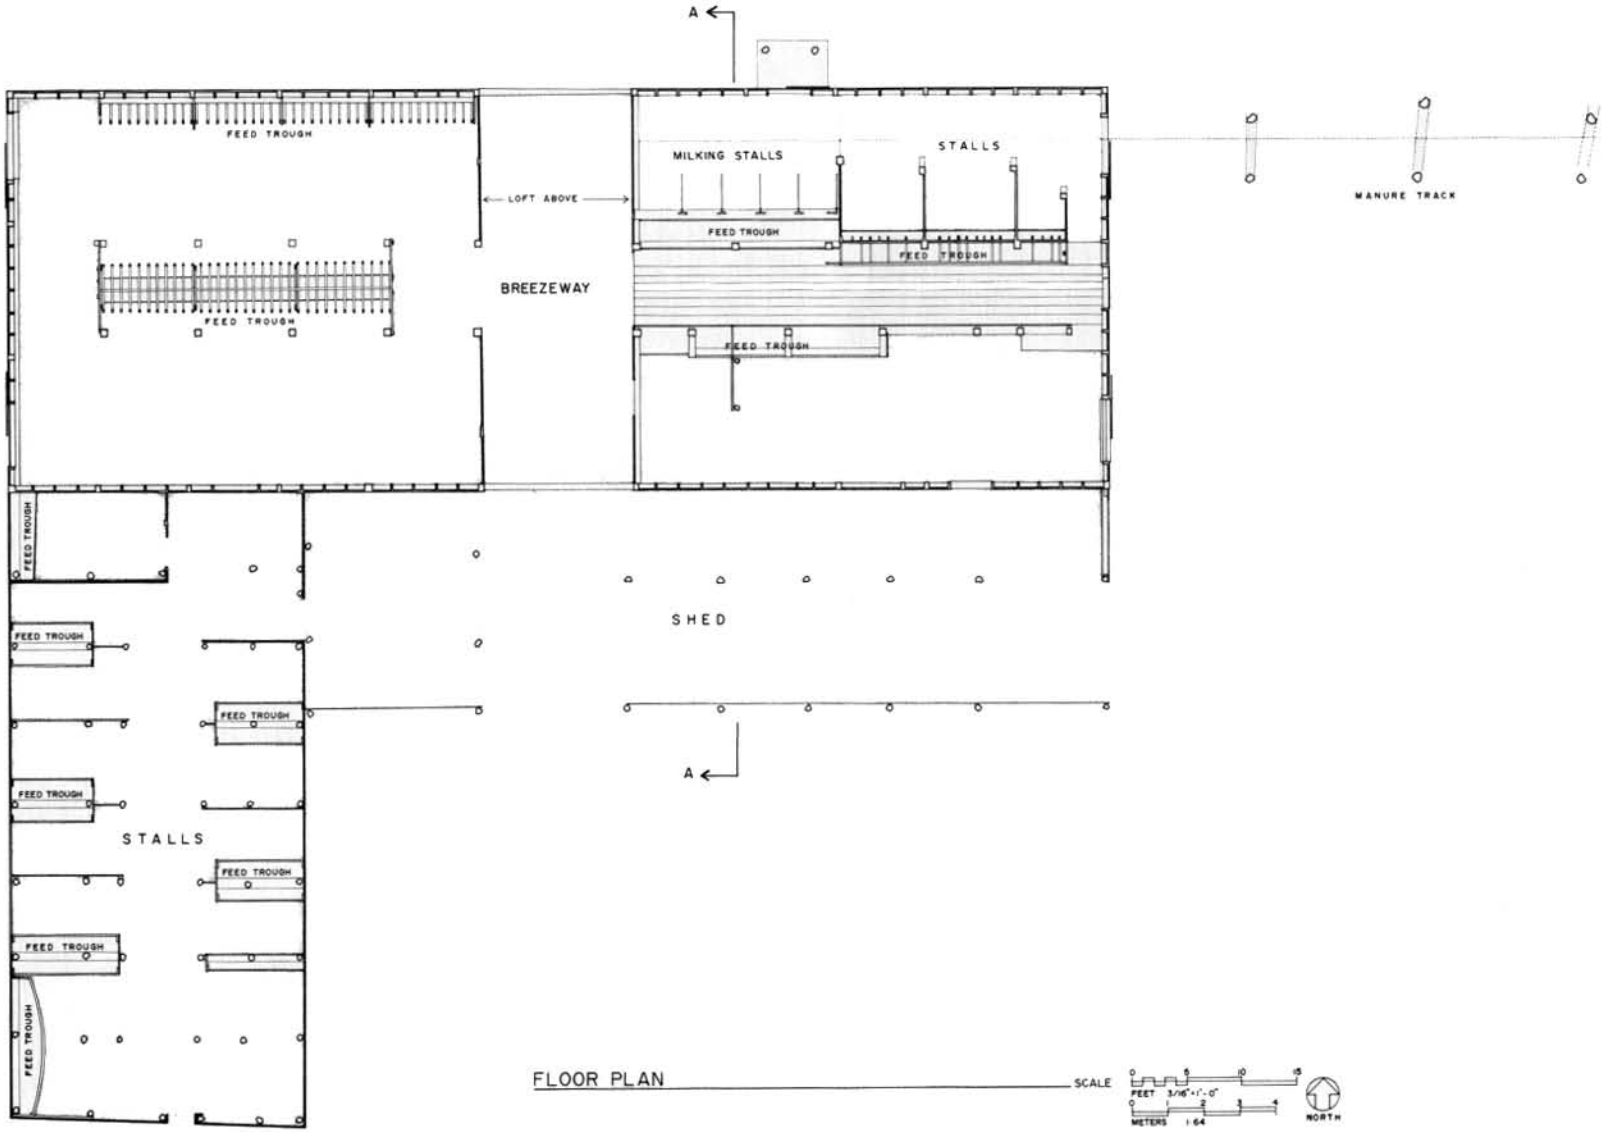

FLOOR PLAN

HISTORIC AMERICAN BUILDINGS SURVEY
SHEET 6 OF 11 SHEETS

HABS CO-38

COLORADO

THE RITTER RANCH - BARN
DOLORES VICINITY MONTEZUMA COUNTY

OLD DOLORES HIGHWAY

DOLORES VALLEY PROJECT (1981)
NATIONAL ARCHITECTURAL AND ENGINEERING RECORDS
UNITED STATES DEPARTMENT OF THE INTERIOR

DEBRA J. BROWN