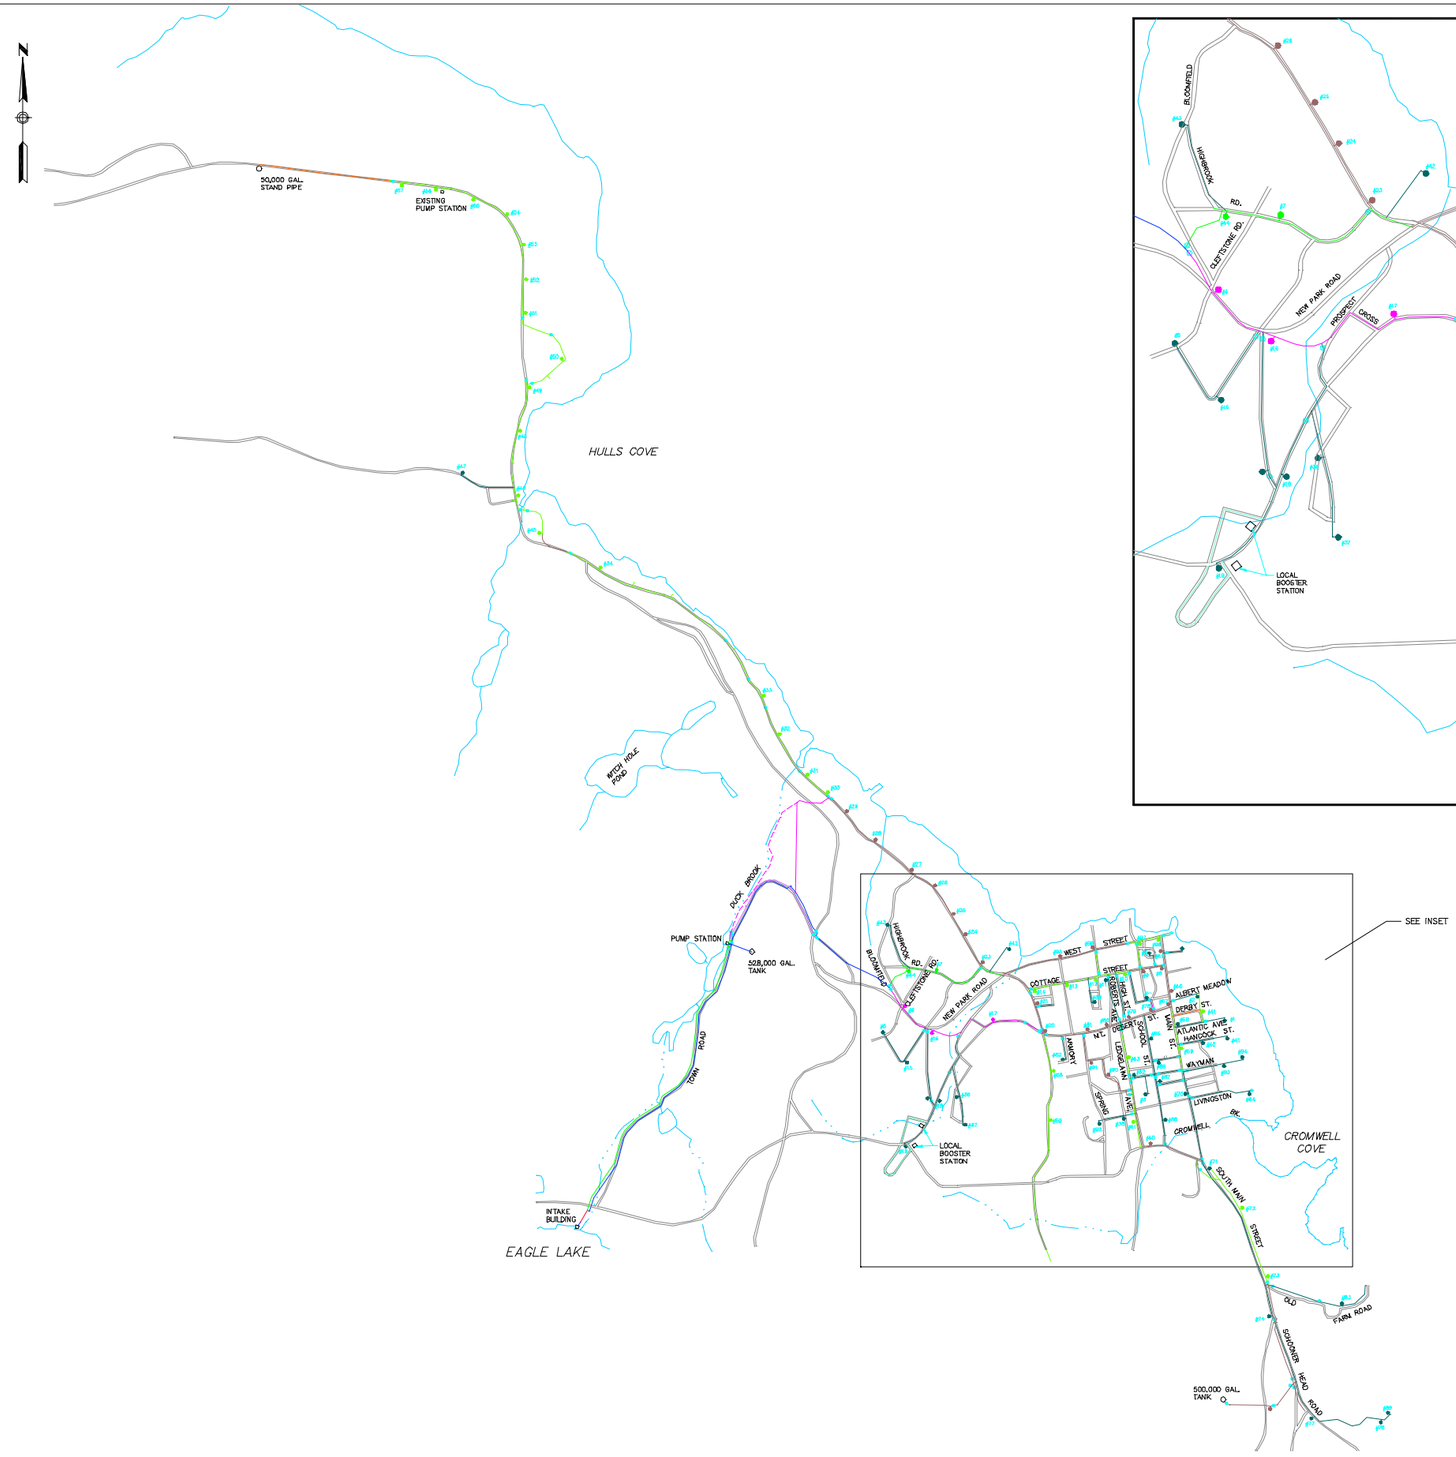

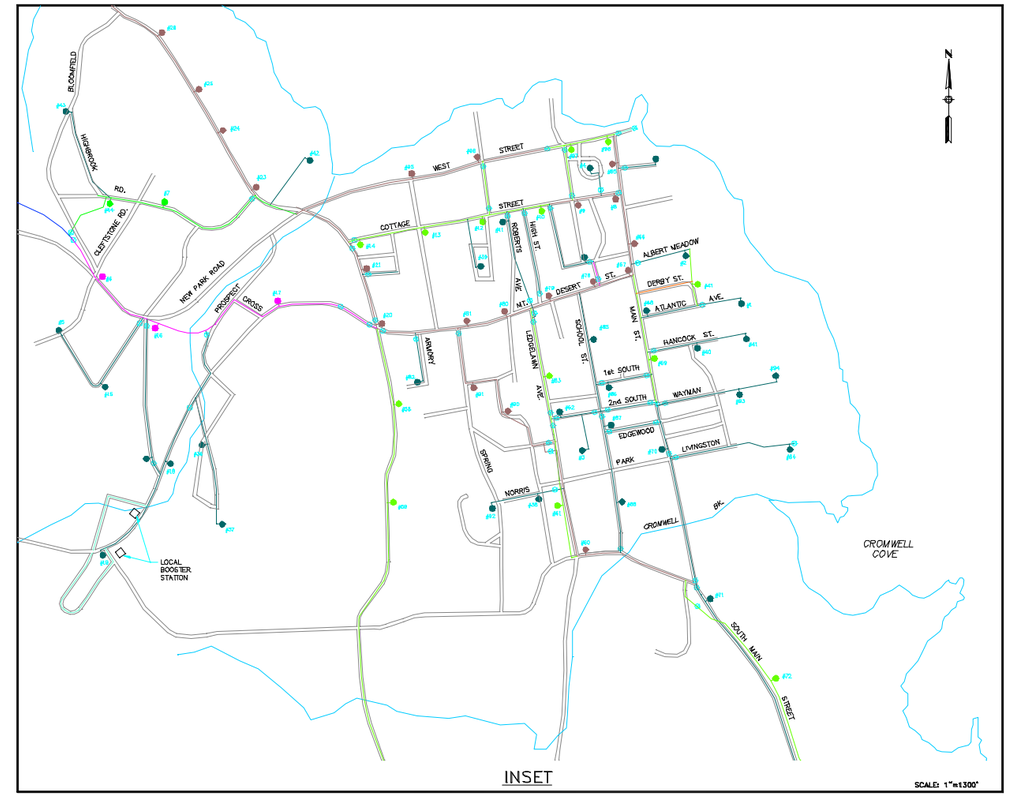

LEGEND:

- 3" PIPE
- 4" PIPE
- 6" PIPE
- 8" PIPE
- 10" PIPE
- 12" PIPE
- 12" PIPE (ABANDONED)
- 14" PIPE
- 16" PIPE
- 20" PIPE
- 24" PIPE
- HYDRANT
- VALVE
- STREAM
- EDGE OF WATER

DES.BY: JPC	DR.BY: NTD	CK.BY: RHH

BAR HARBOR WATER COMPANY
BAR HARBOR, MAINE

FIGURE 1
WATER SYSTEM MAP

SCALE: 1"=2600'	JOB NO.: 97349.01	
DATE: NOVEMBER 1998	SHEET: 1 OF 1	FIGURE1

WOODARD & CURRAN
Engineering • Science • Operations