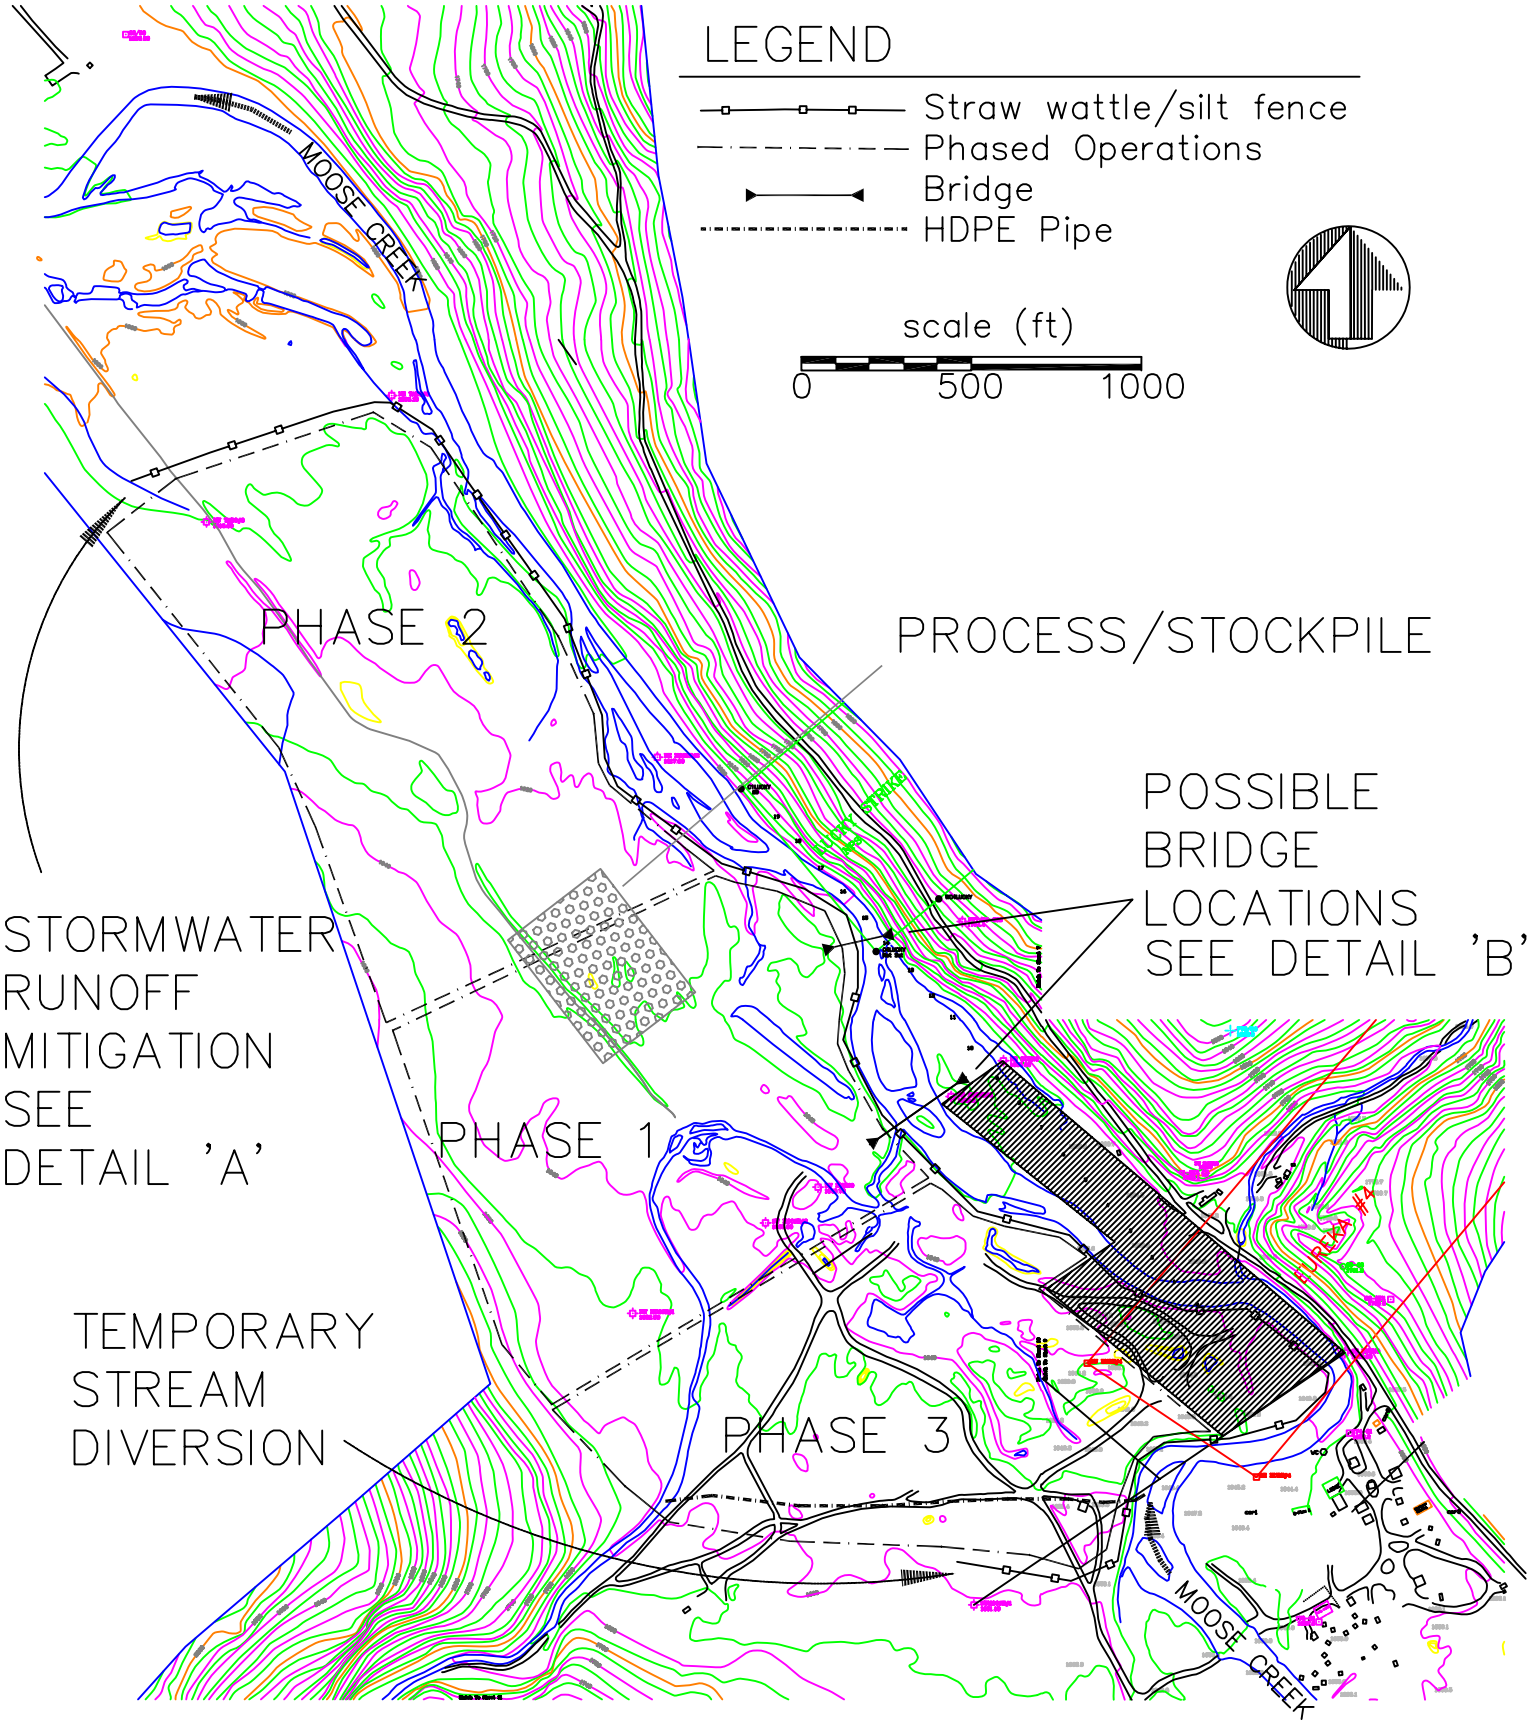
LEGEND
Straw wattle/silt fence
Phased Operations
Bridge
HDPE Pipe
scale (ft)
0
500
1000
MOOSE CREEK
PHASE 2
PROCESS/STOCKPILE
POSSIBLE
BRIDGE
LOCATIONS
SEE DETAIL 'B'
STORMWATER
RUNOFF
MITIGATION
SEE
DETAIL 'A'
PHASE 1
TEMPORARY
STREAM
DIVERSION
PHASE 3
MOOSE CREEK