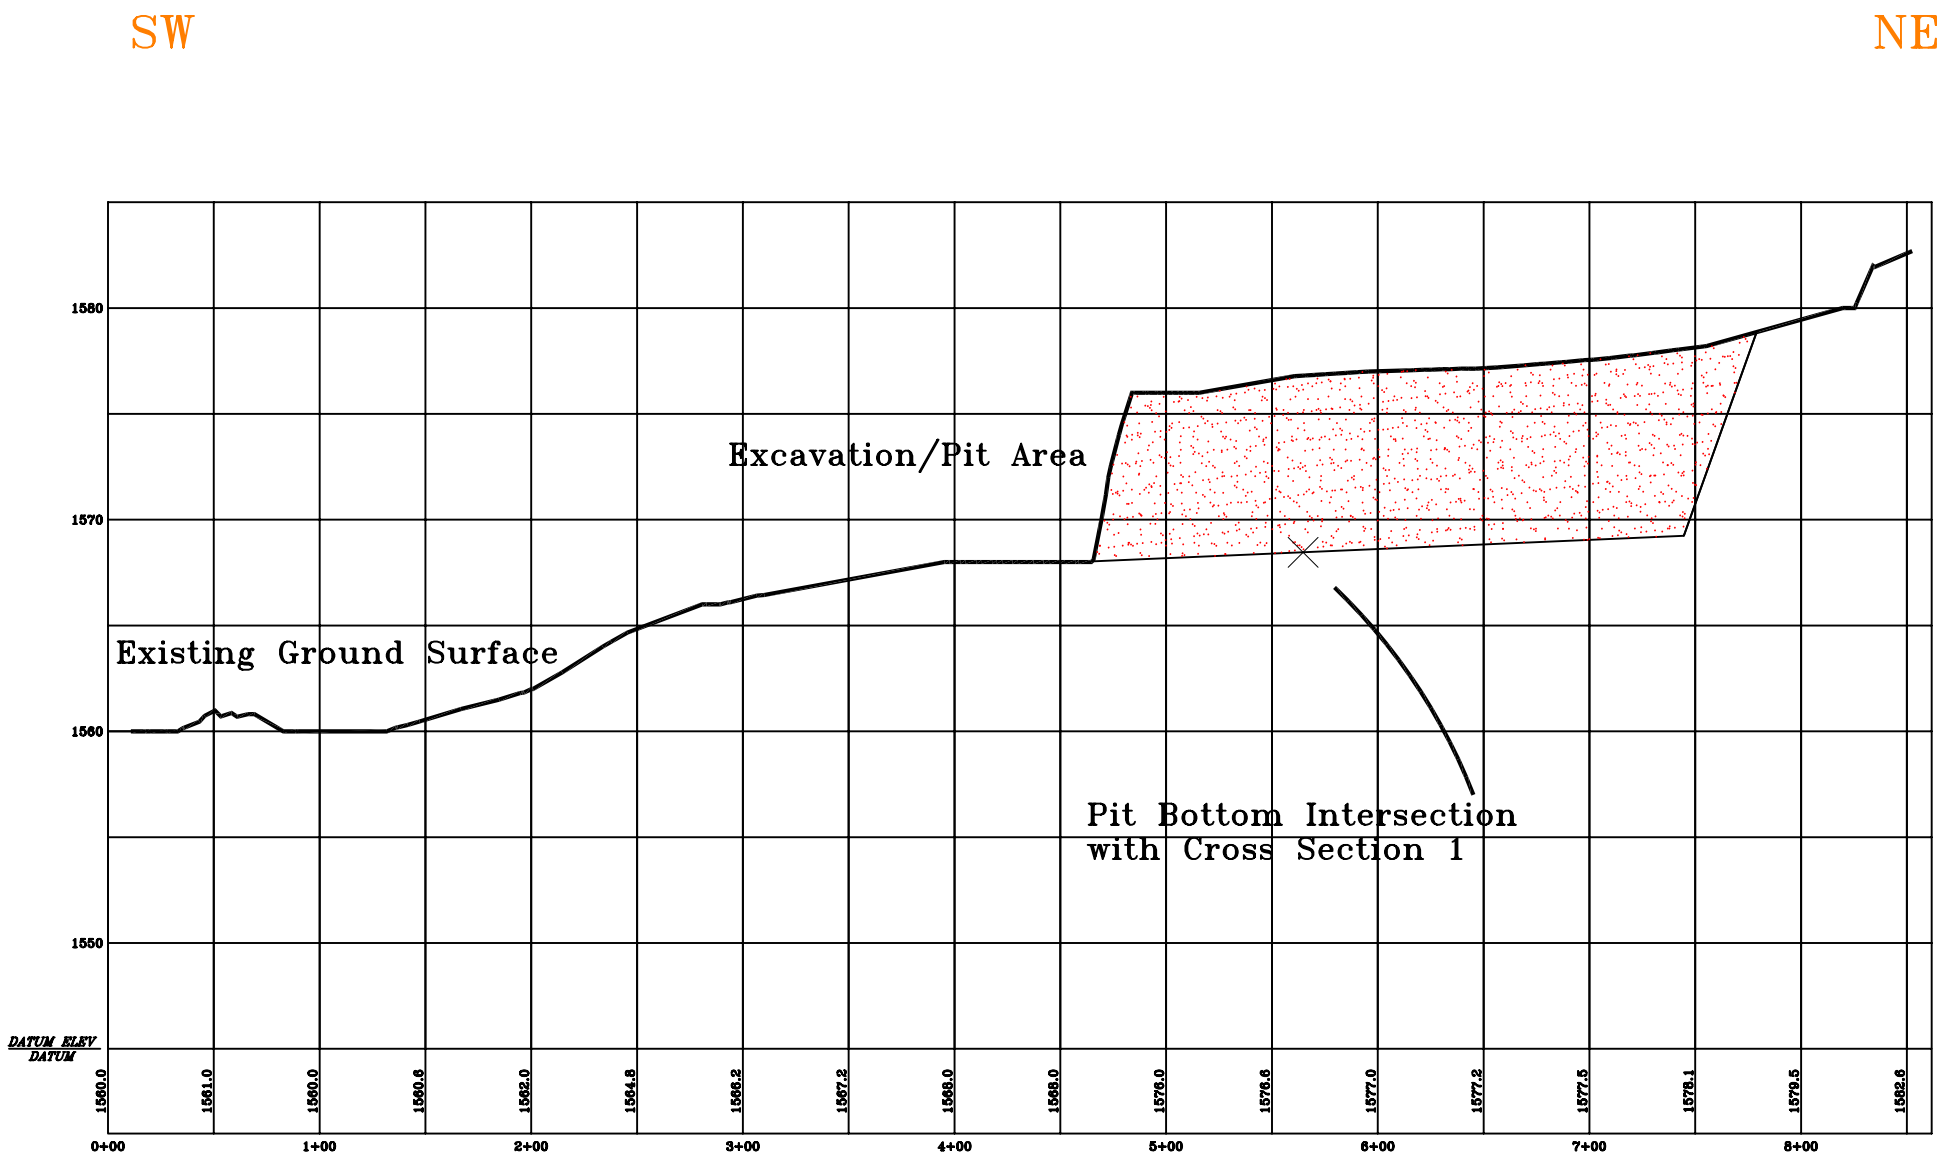

Note vertical scale exaggeration.

Cross Section 3

Cross Sectional Pit Area: 2,395.8 sq ft
Length of Cross Sectional Area: 314.1.ft
Average Depth of Cross Sectional Area: 7.6 ft

UNITED STATES DEPARTMENT OF THE INTERIOR
NATIONAL PARK SERVICE
ALASKA SYSTEM SUPPORT OFFICE
PHYSICAL RESOURCES