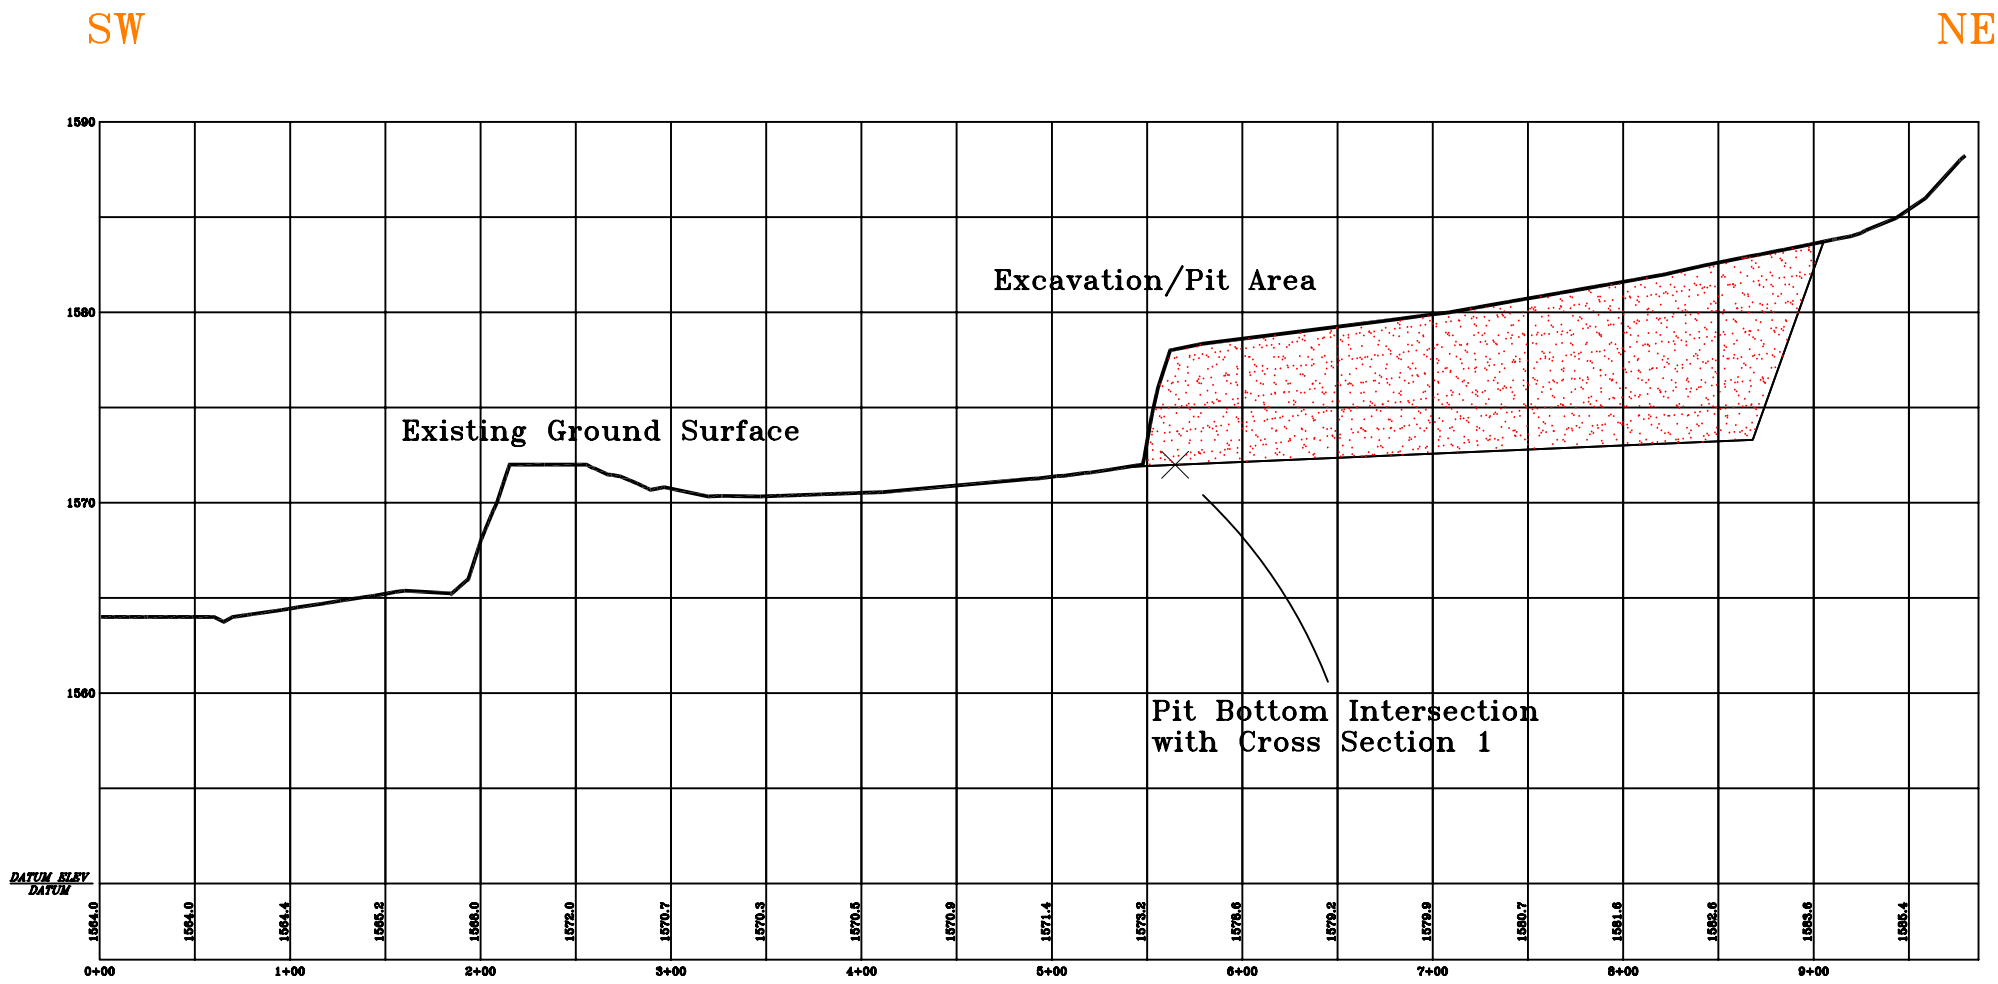

Note vertical scale exaggeration.

Cross Section 4

Cross Sectional Pit Area: 2,568.5 sq ft
Length of Cross Sectional Area: 365.3.ft
Average Depth of Cross Sectional Area: 7.0 ft

UNITED STATES DEPARTMENT OF THE INTERIOR
NATIONAL PARK SERVICE
ALASKA SYSTEM SUPPORT OFFICE
PHYSICAL RESOURCES