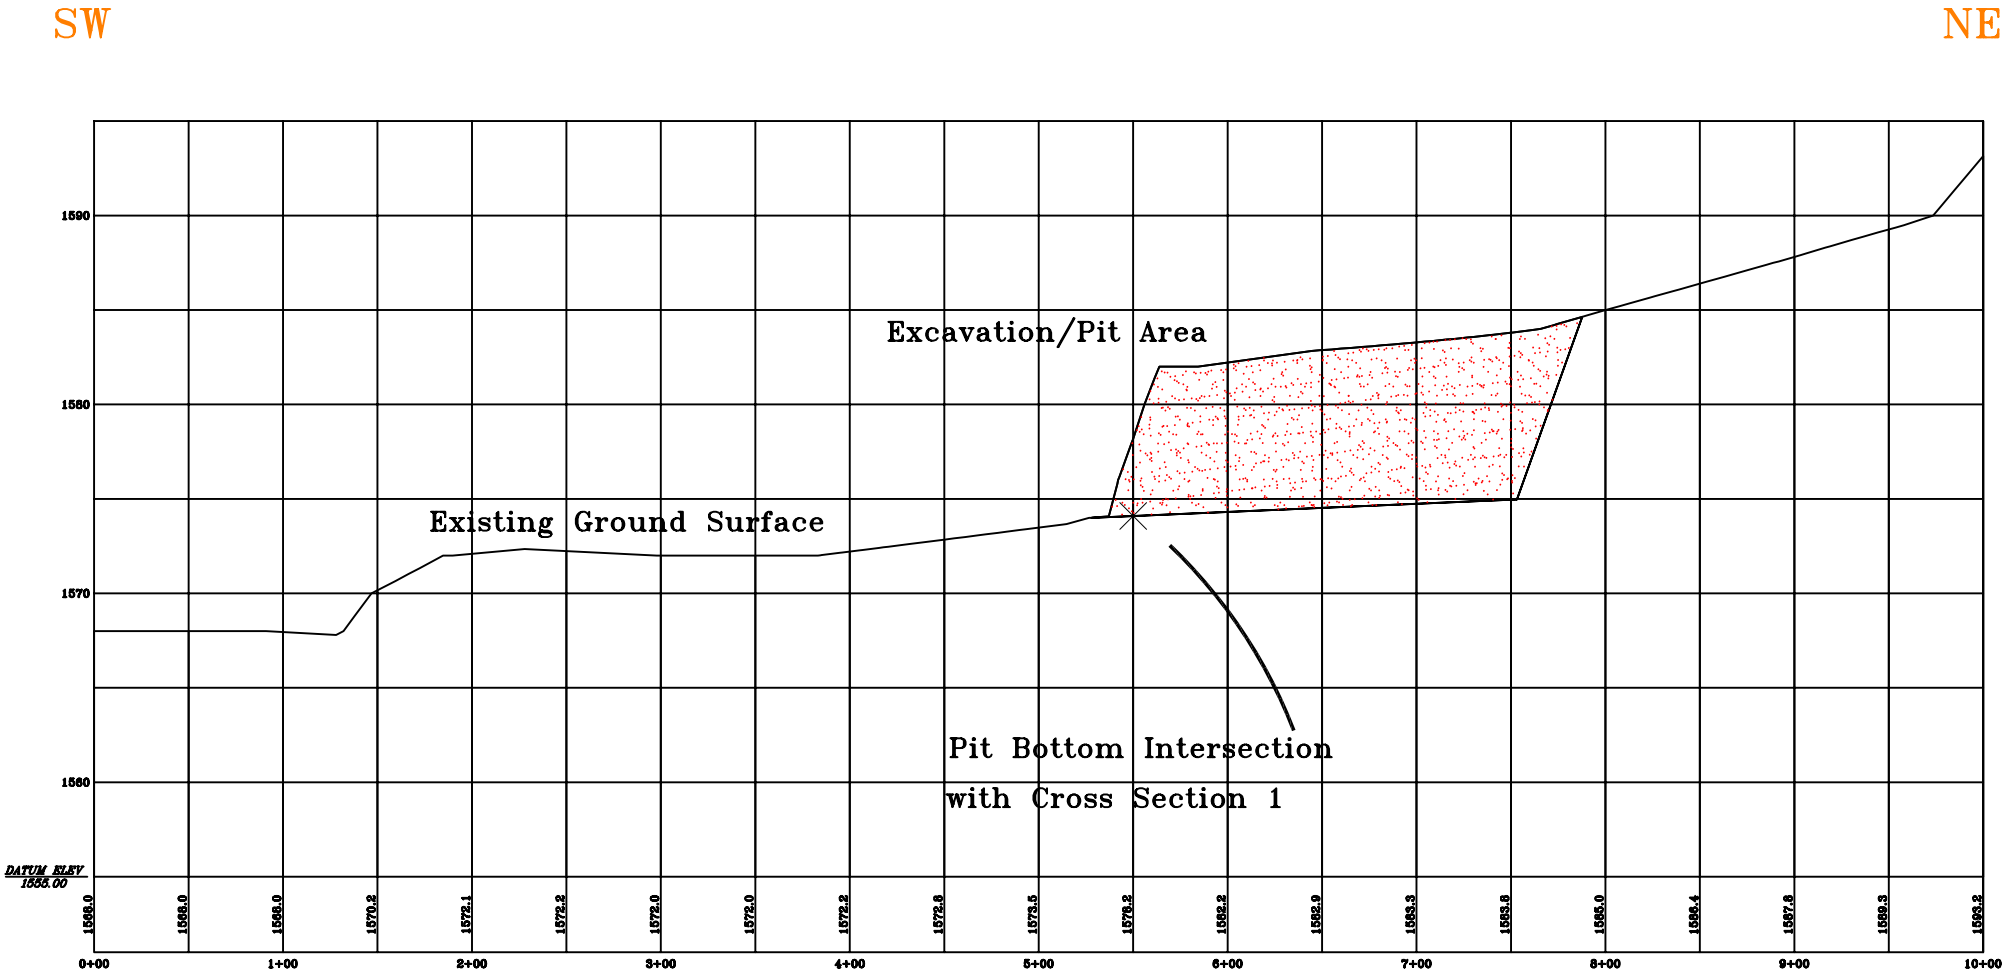

Note vertical scale exaggeration.

Cross Section 5

Cross Sectional Pit Area: 1,836.7 sq ft
Length of Cross Sectional Area: 260 ft
Average Depth of Cross Sectional Area: 7.1 ft

UNITED STATES DEPARTMENT OF THE INTERIOR
NATIONAL PARK SERVICE
ALASKA SYSTEM SUPPORT OFFICE
PHYSICAL RESOURCES