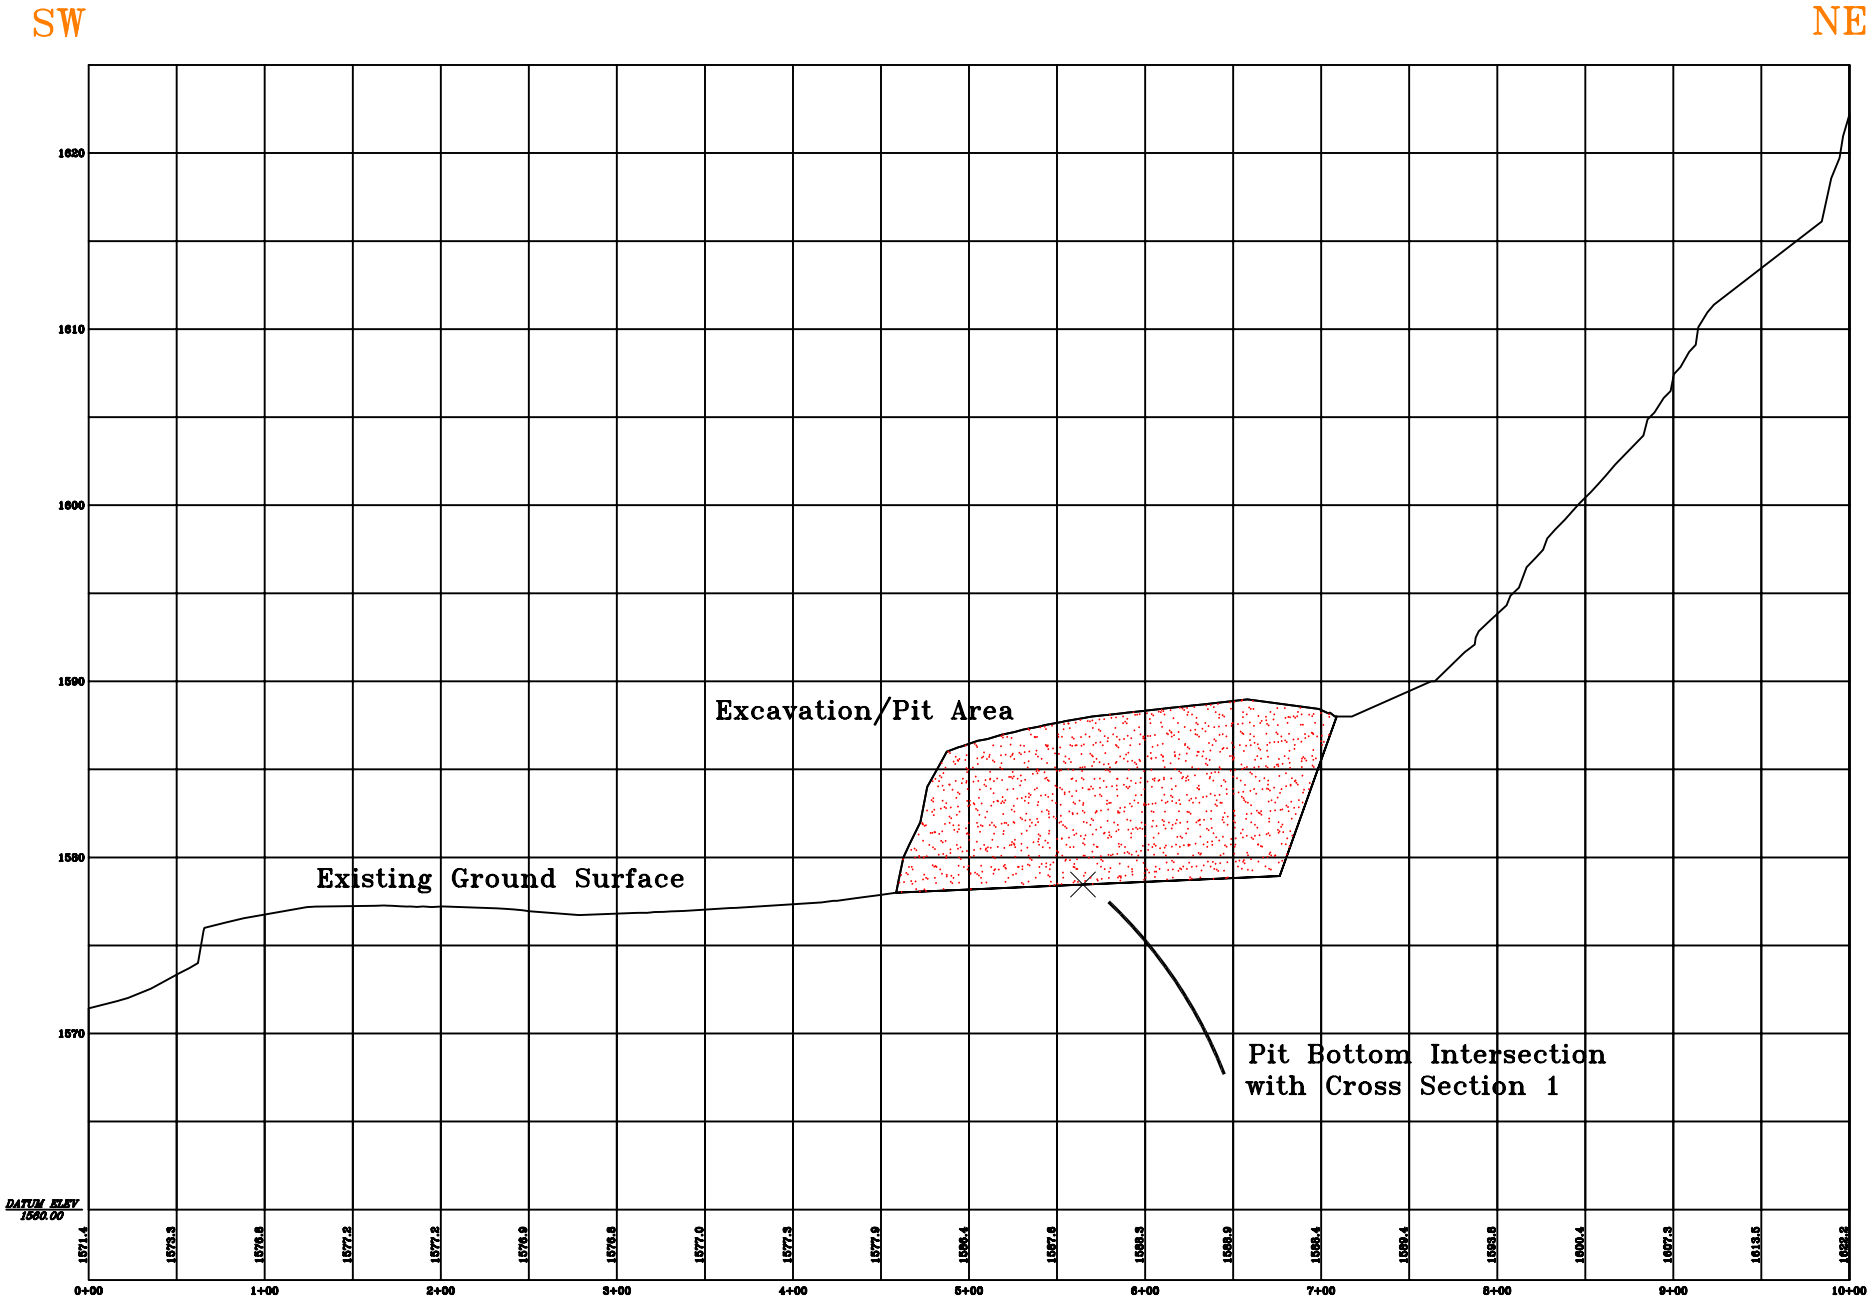

Note vertical scale exaggeration.

Cross Section 7

Cross Sectional Pit Area: 2,066.7 sq ft
Length of Cross Sectional Area: 257.3.ft
Average Depth of Cross Sectional Area: 8 ft

UNITED STATES DEPARTMENT OF THE INTERIOR
NATIONAL PARK SERVICE
ALASKA SYSTEM SUPPORT OFFICE
PHYSICAL RESOURCES