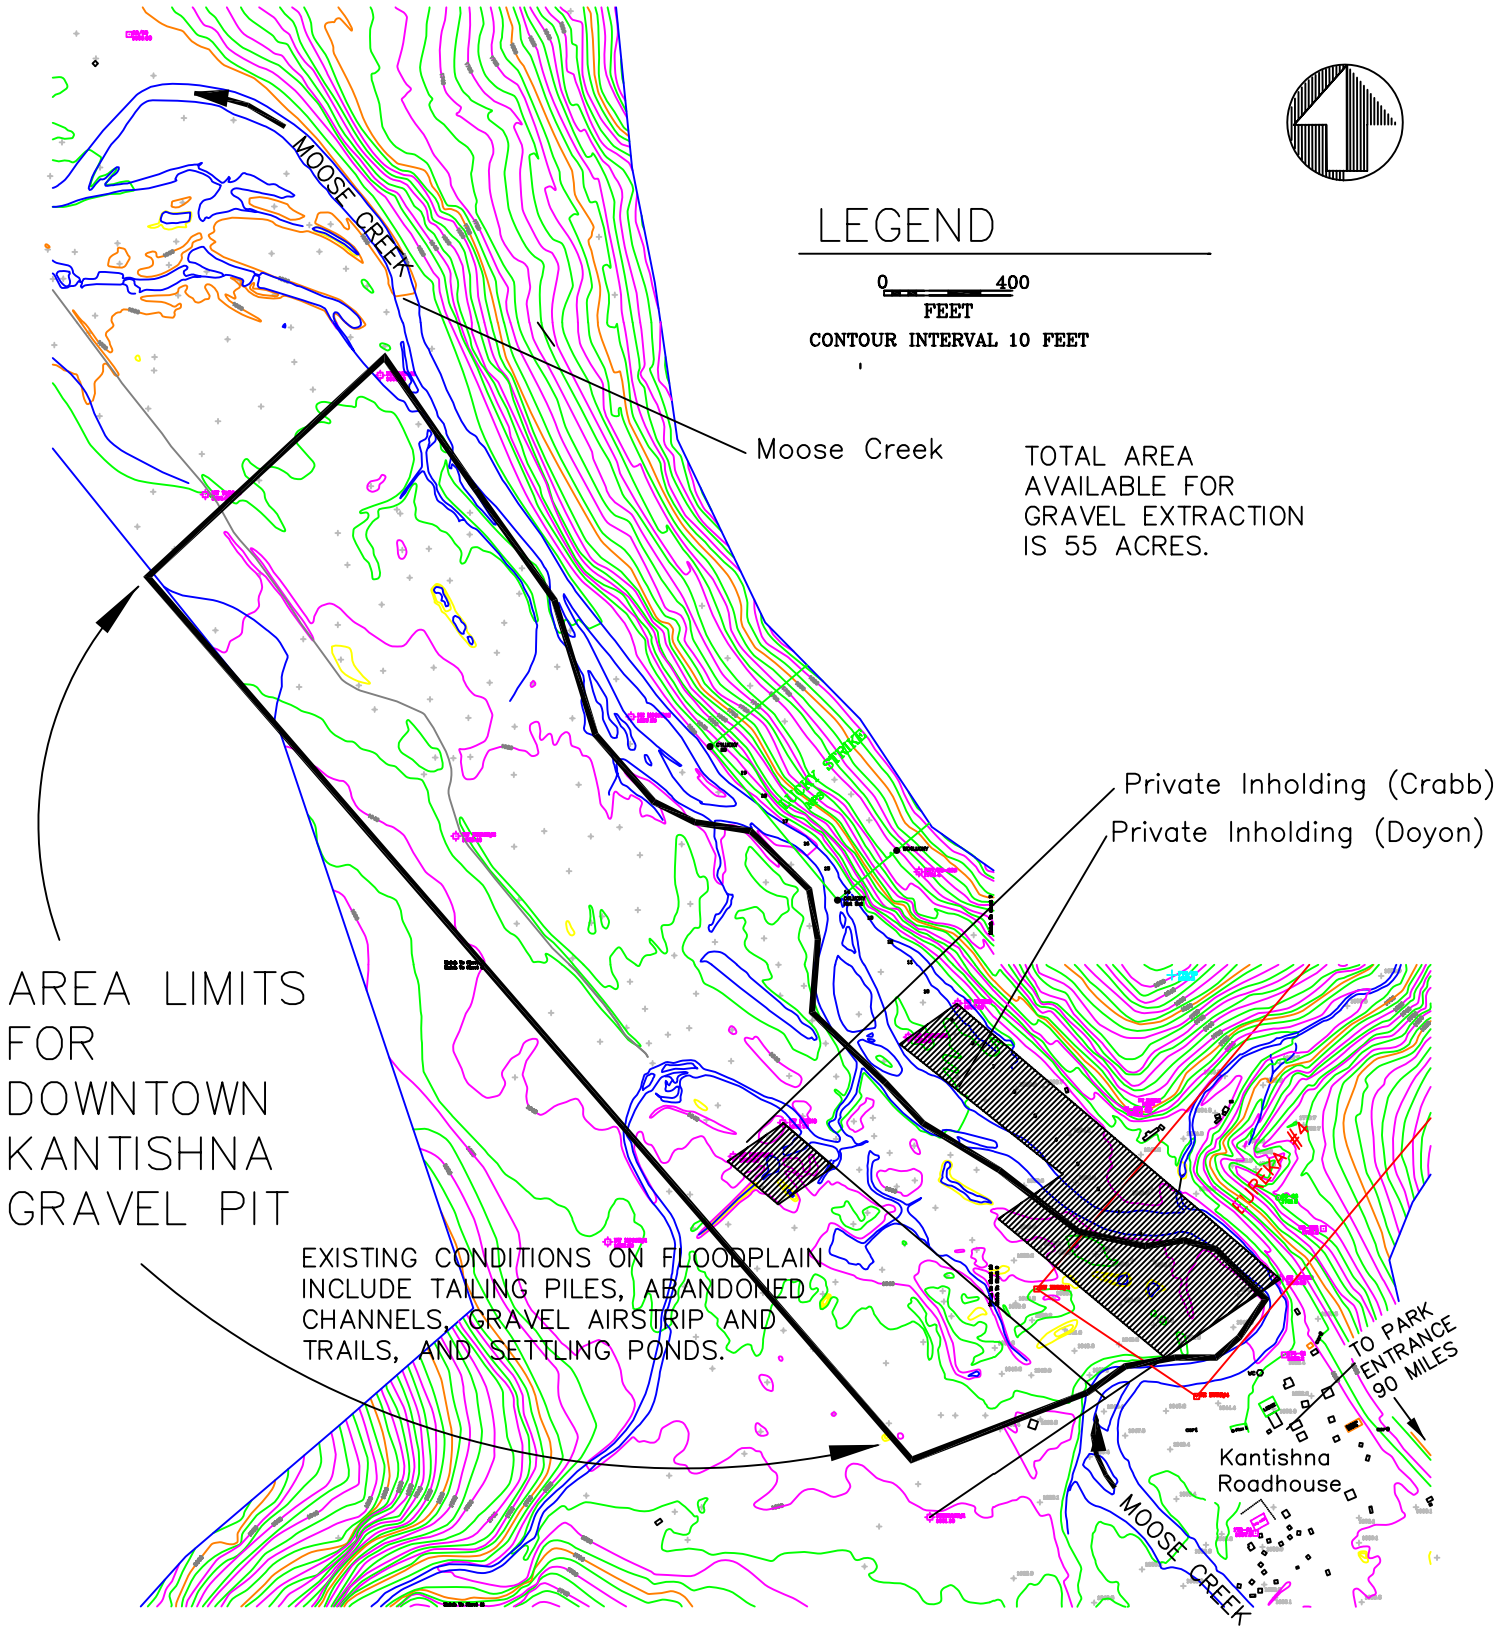

FIGURE D.8—DOWNTOWN KANTISHNA RESTORATION PLAN