Figure 5. Kelso Depot
Proposed Site Plan

Depot
Existing Tree Canopy

National Park Service
Barstow, CA
170 | 20026
06/00 | MOJA

100 0 100 200 Feet

1:1,500

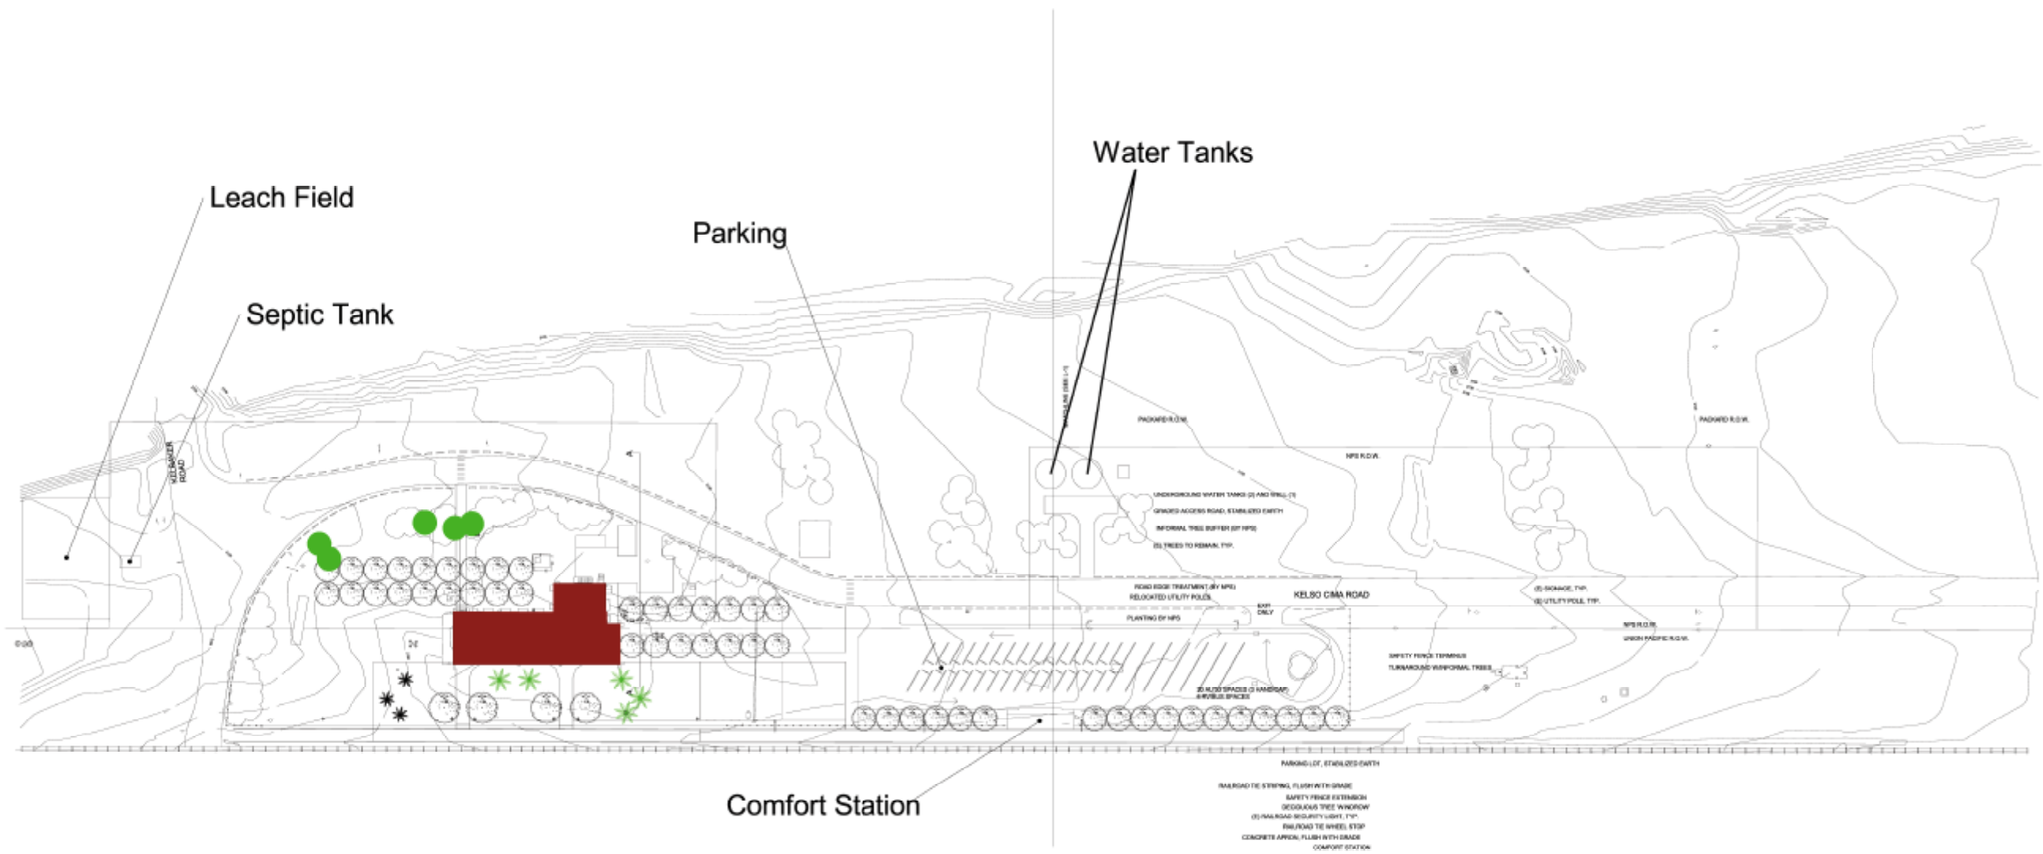

Source: Architectural Resources Group
San Francisco, CA