Figure II-16
Alternative 3 Drainage Layout

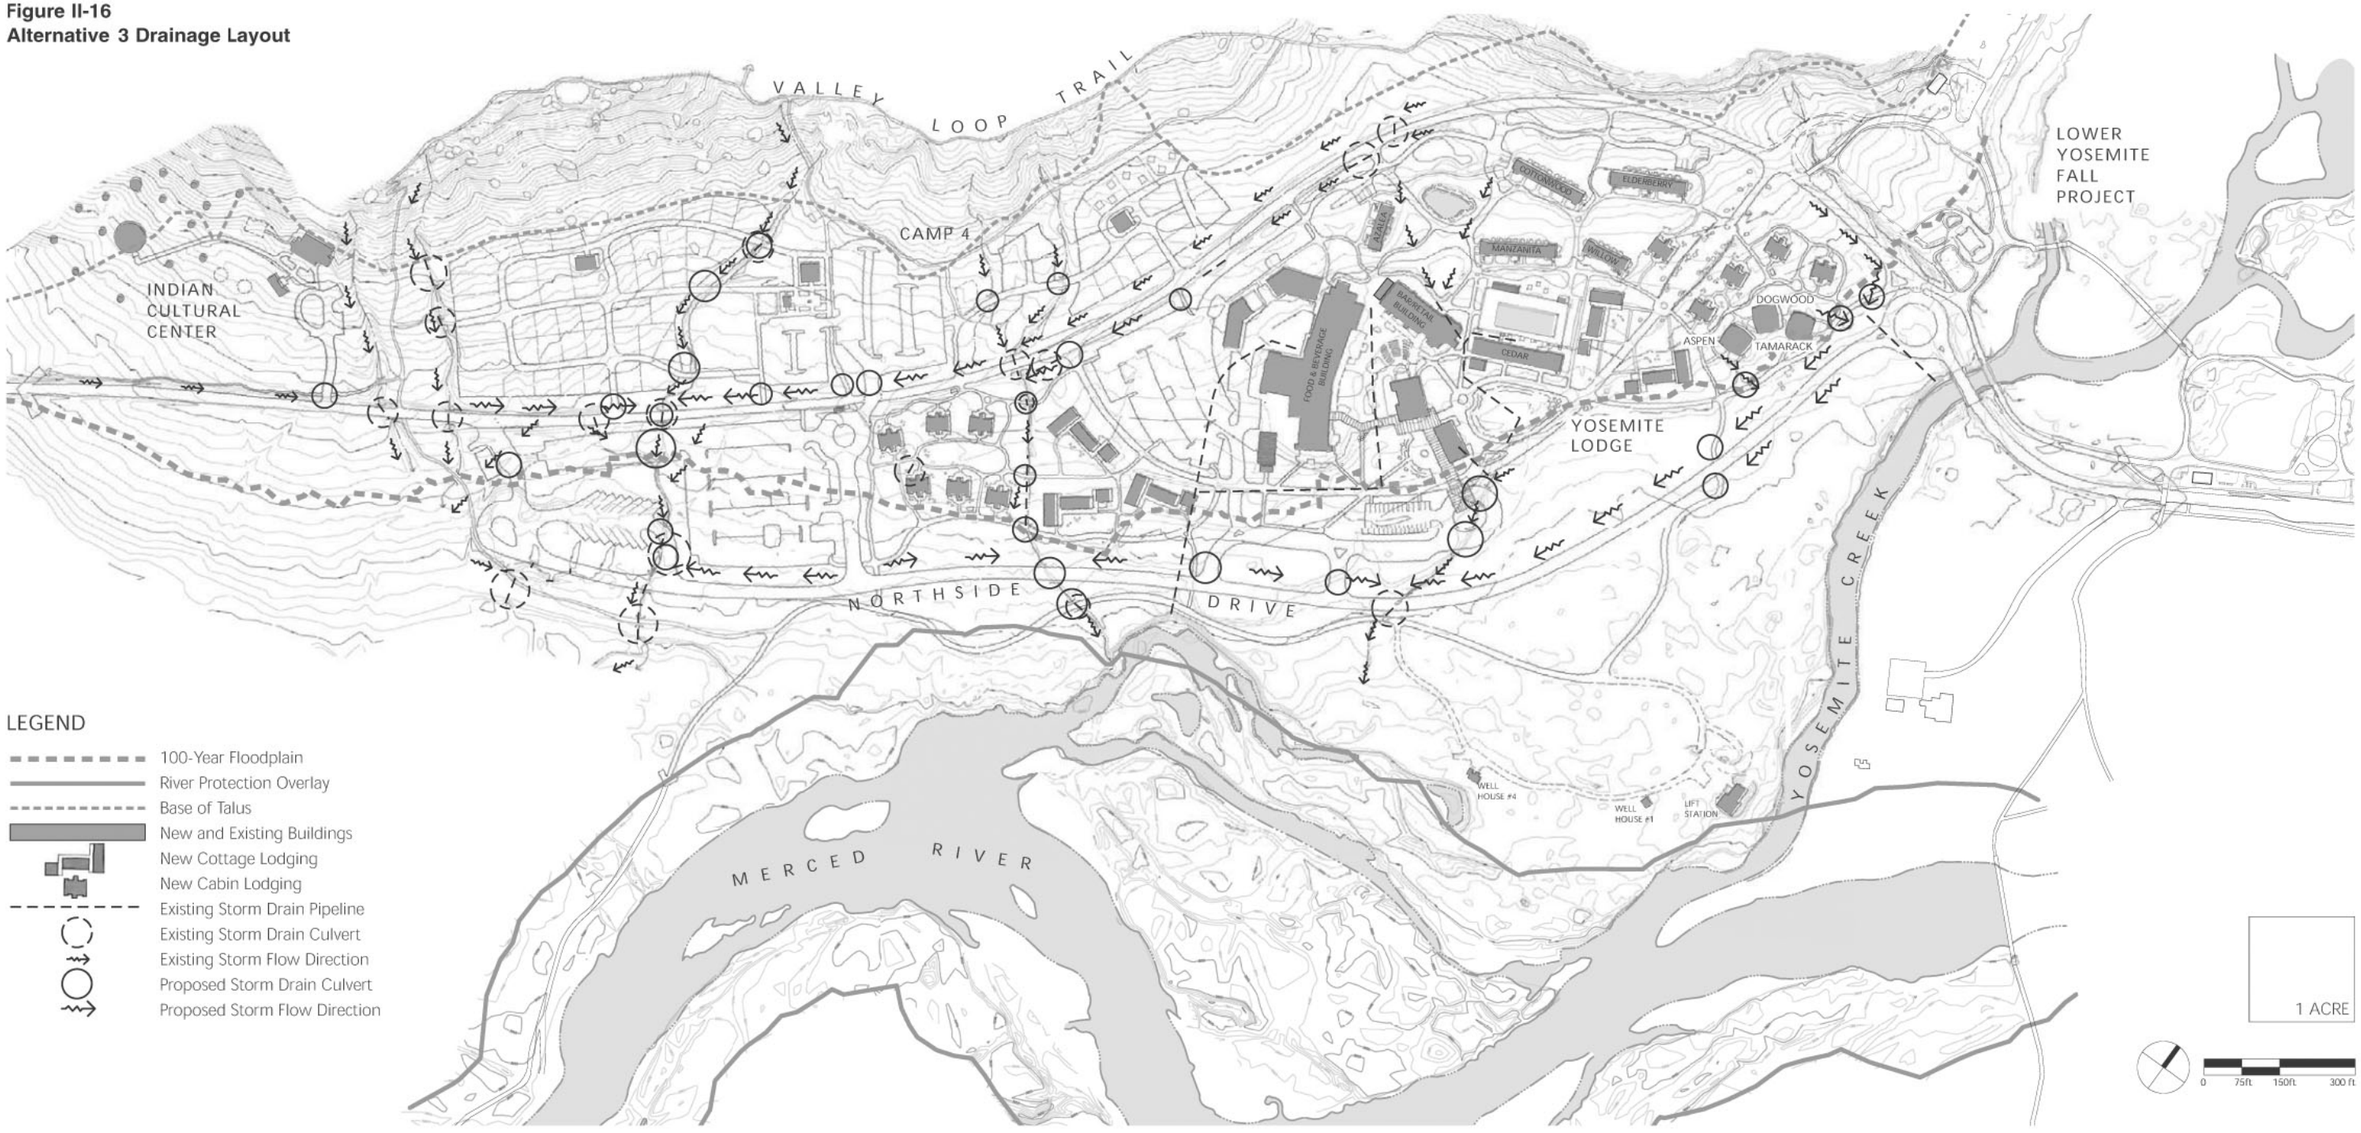

SOURCE: National Park Service, Provost & Pritchard Inc., and Sasaki Associates Inc.

NOTE: These drawings are conceptual in nature and final site and building elements may vary slightly. Not all features are to scale.