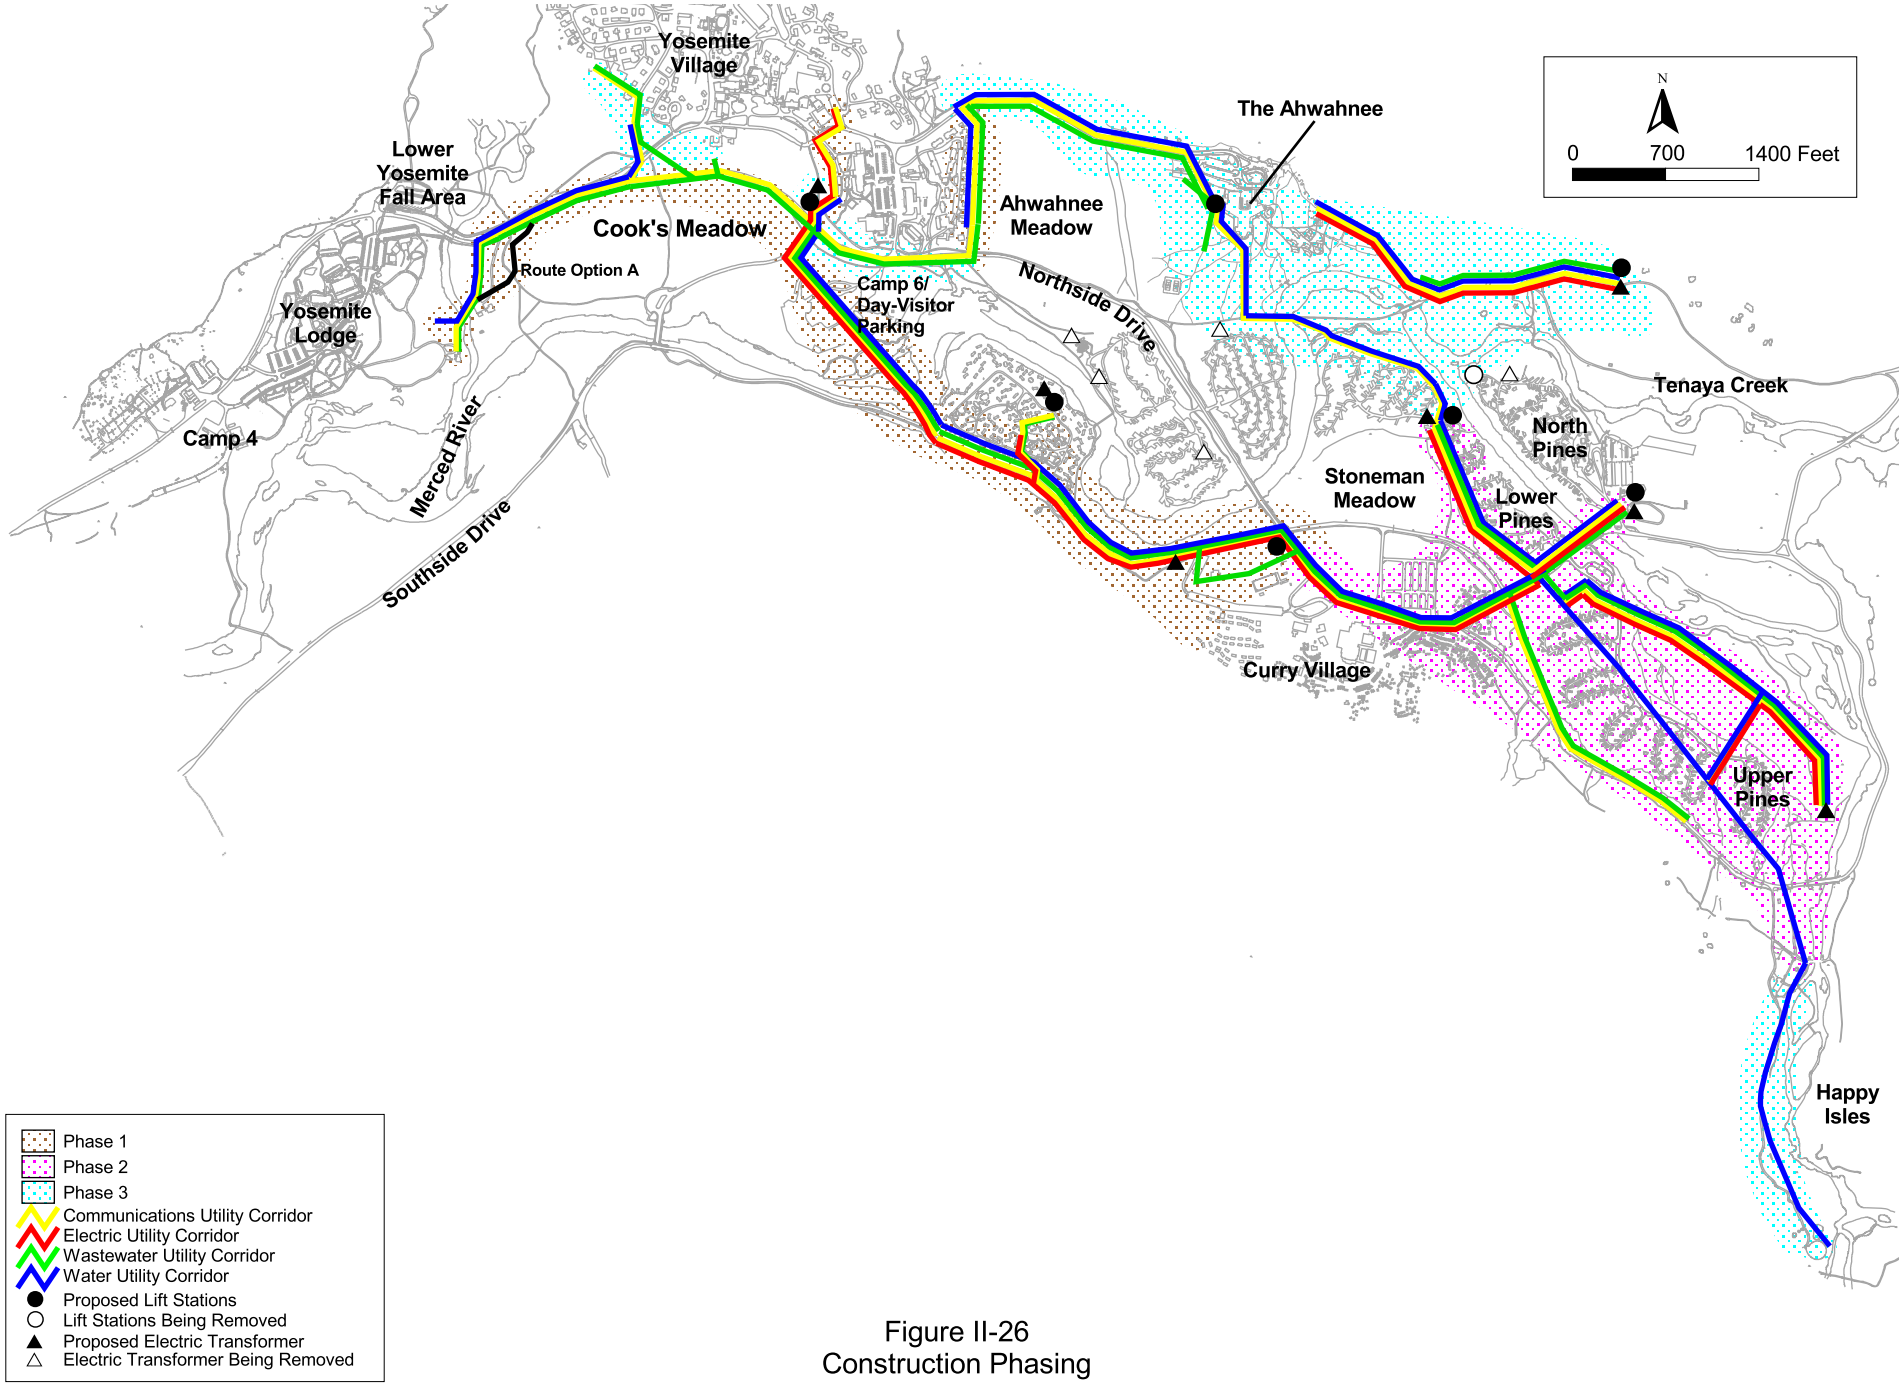

Figure II-26
Construction Phasing

SOURCE: Yosemite National Park & Kennedy/Jenks Consultants