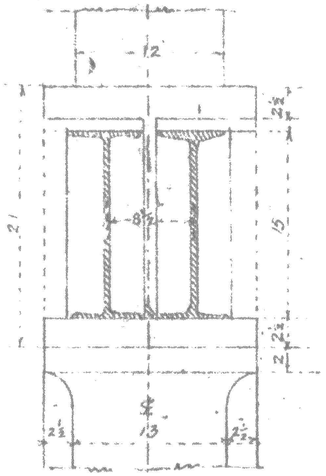

SECOND STORY CAP

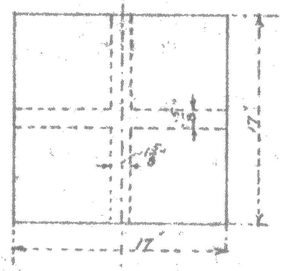

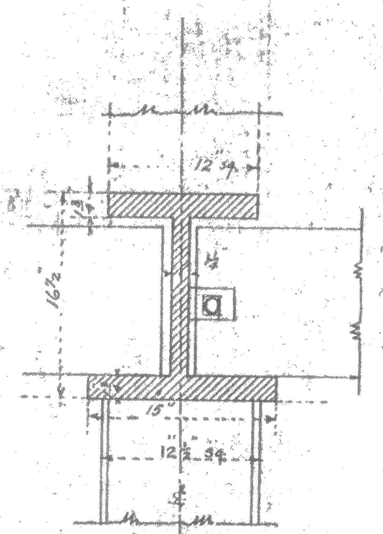

FOURTH STORY CAP

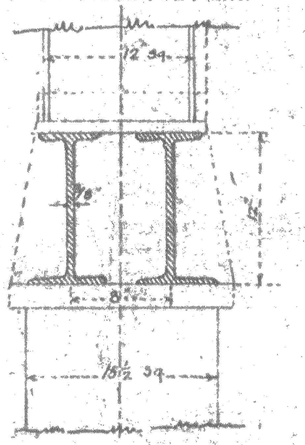

THIRD STORY CAP

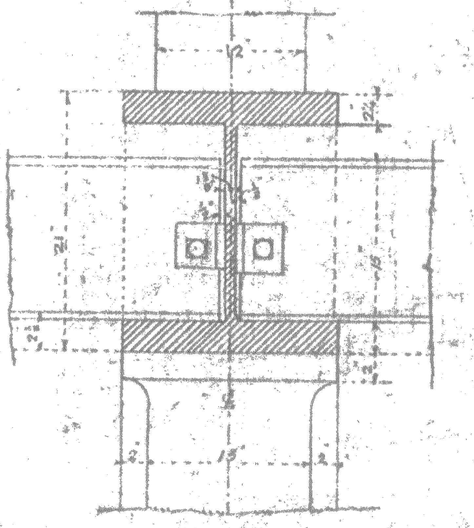

FIRST STORY CAP

DETAILS OF CAPS

Scale ½" = 1'0"

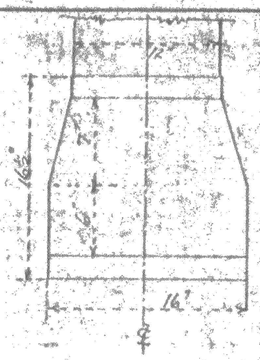

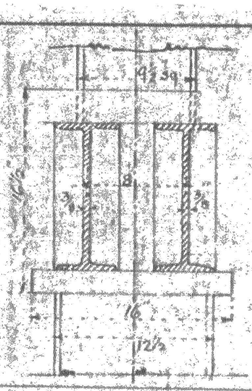

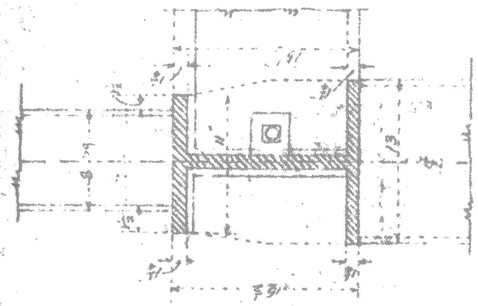

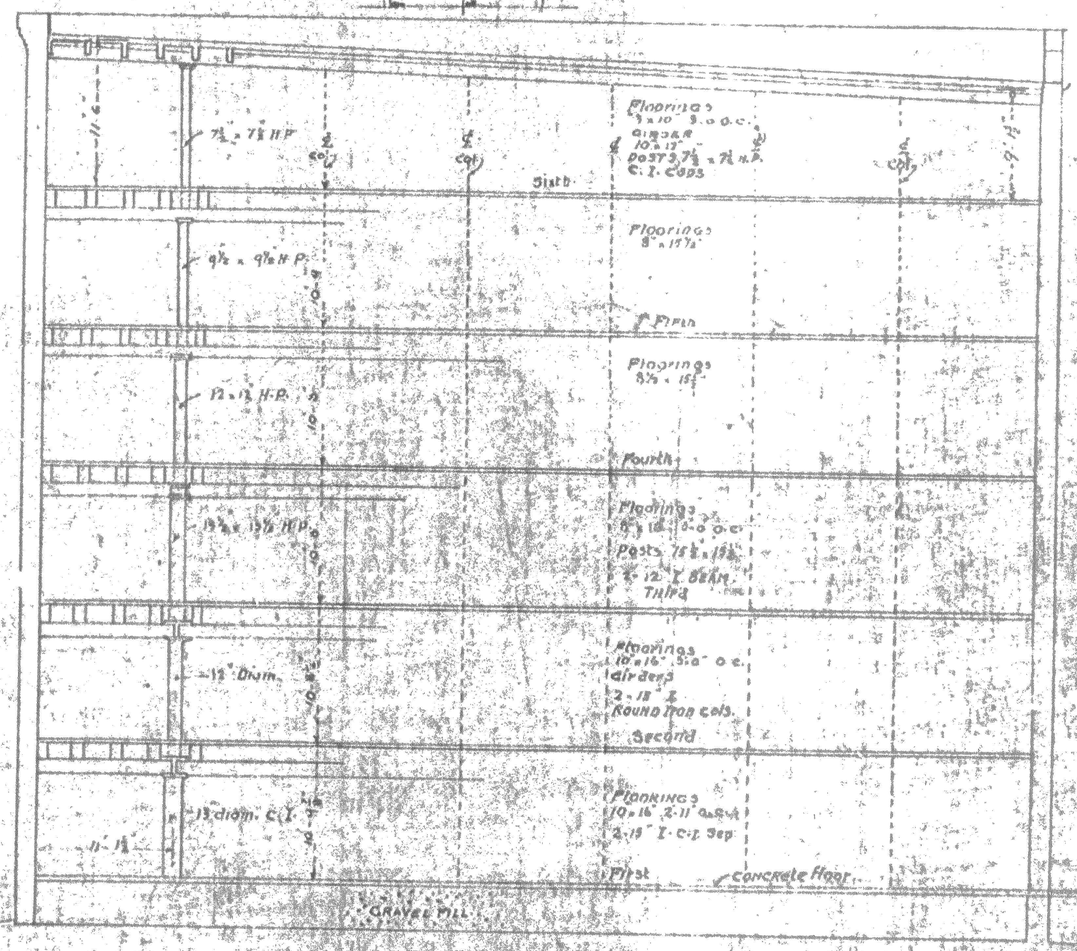

CROSS SECTION

Scale ⅛" = 1'0"

Boston and Maine Railroad

Terminal Division Weldon Yard

STORE HOUSE No. 1 &

HOOSAC TUNNEL DOCKS

SECTION AND DETAILS

Scale as noted

From office of Chief Construction Engr.

ISSUED Drawing No. Approved

Per Office

Checked

REDUCED SIZE REPRODUCTION