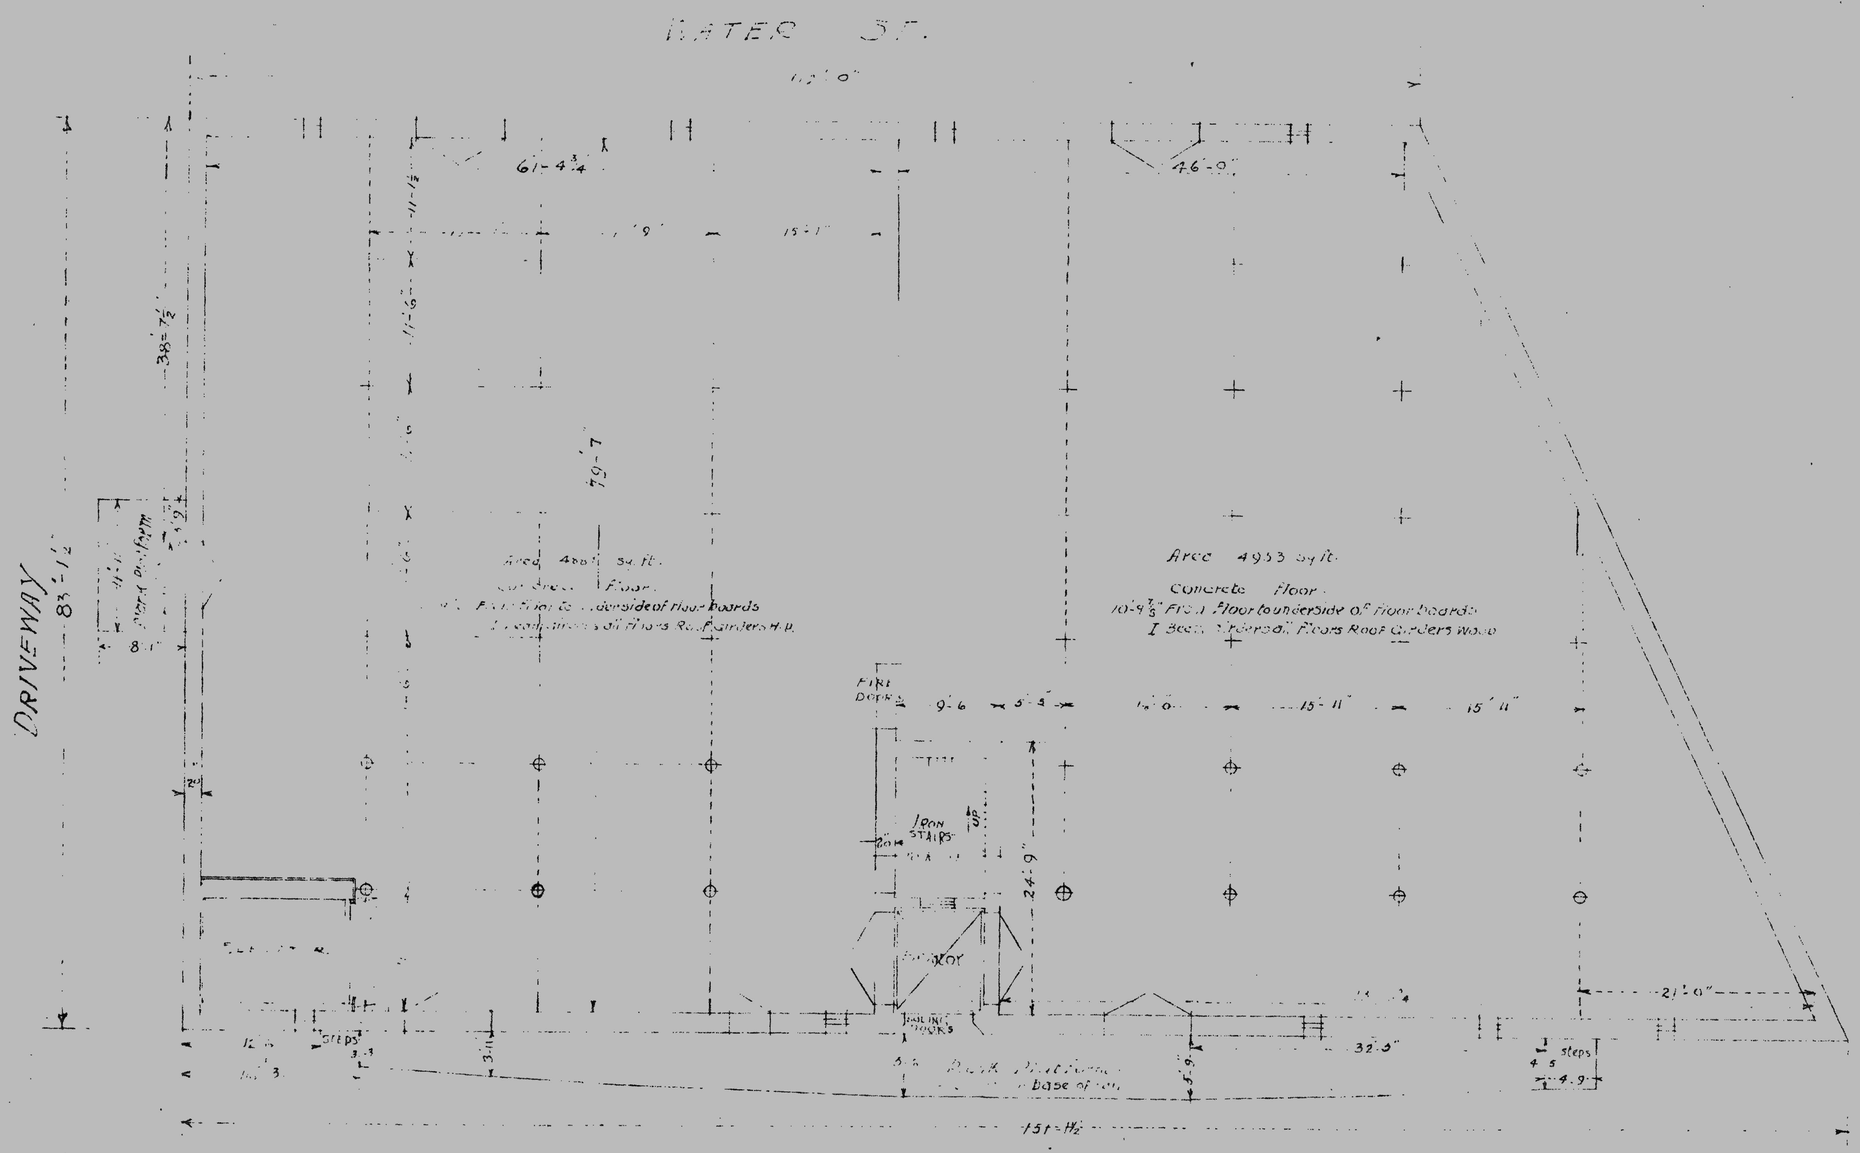

FIRST FLOOR PLAN

Scale ⅛" = 1'-0"

Boston and Maine Railroad

Terminal Division — Valuation Section

STORE HOUSE No 1 & 2.

HOOSAC TUNNEL DOCKS

FLOOR PLAN

Scale as noted

From office of Chief Construction Engr. Boston, Mass.

ISSUE		
	Drawn by W.H.N.	Approved
B 5-18 38	Traced by E.F.Z.	Architect
	Checked by	
	Correct	Approved

Earlier Issues Obsolete

Chief Construction Engr.

Sheet #1 of 2 Sheets

457-62919 12 of 18