NATIONAL CAPITAL PARKS
FILE COPY

FREER GALLERY OF ART
JAPAN

Frederic A. Delano and his sister, Sara Delano...mother of Franklin Delano Roosevelt. This photo was taken in FDR"s room at Hyde Park, New York. (1941)

Photo courtesy of the Franklin D. Roosevelt Library

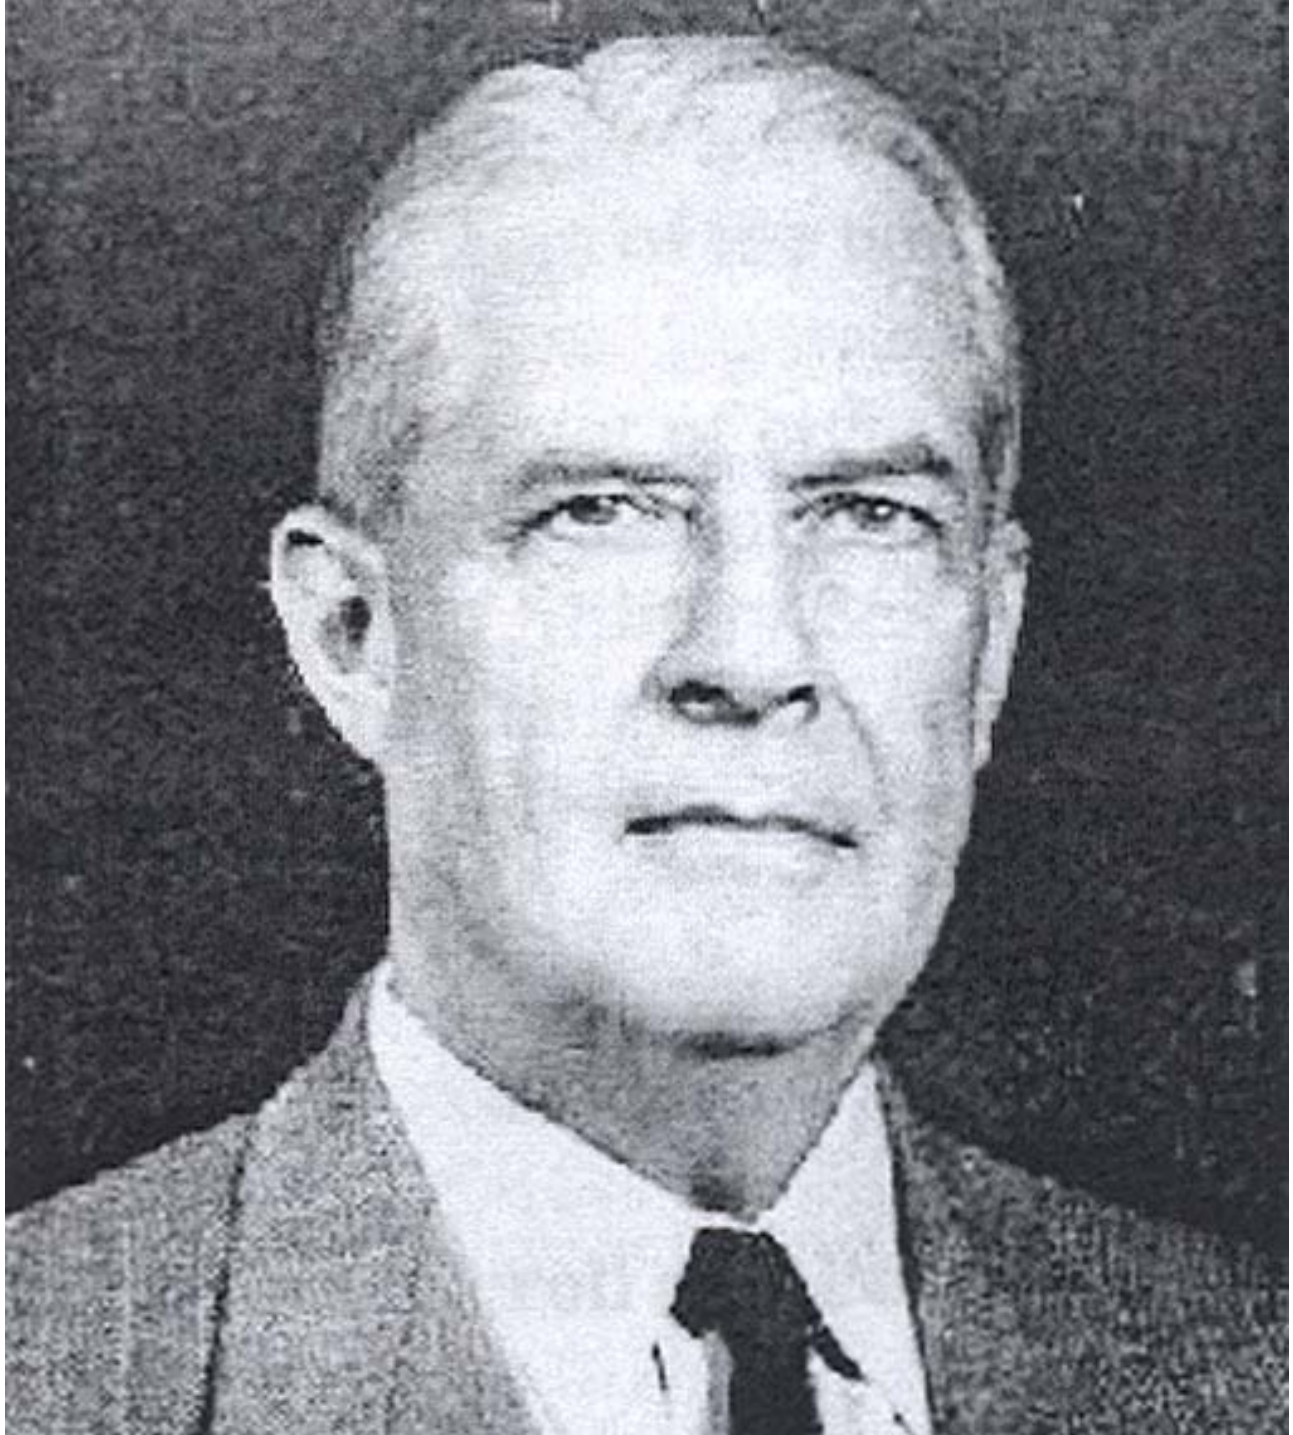

Frederick Law Olmsted Jr., ca. 1910. Courtesy U.S. Commission of Fine Arts.

WASHINGTON : 1928 - THE MALL

APPROVED PROJECTS

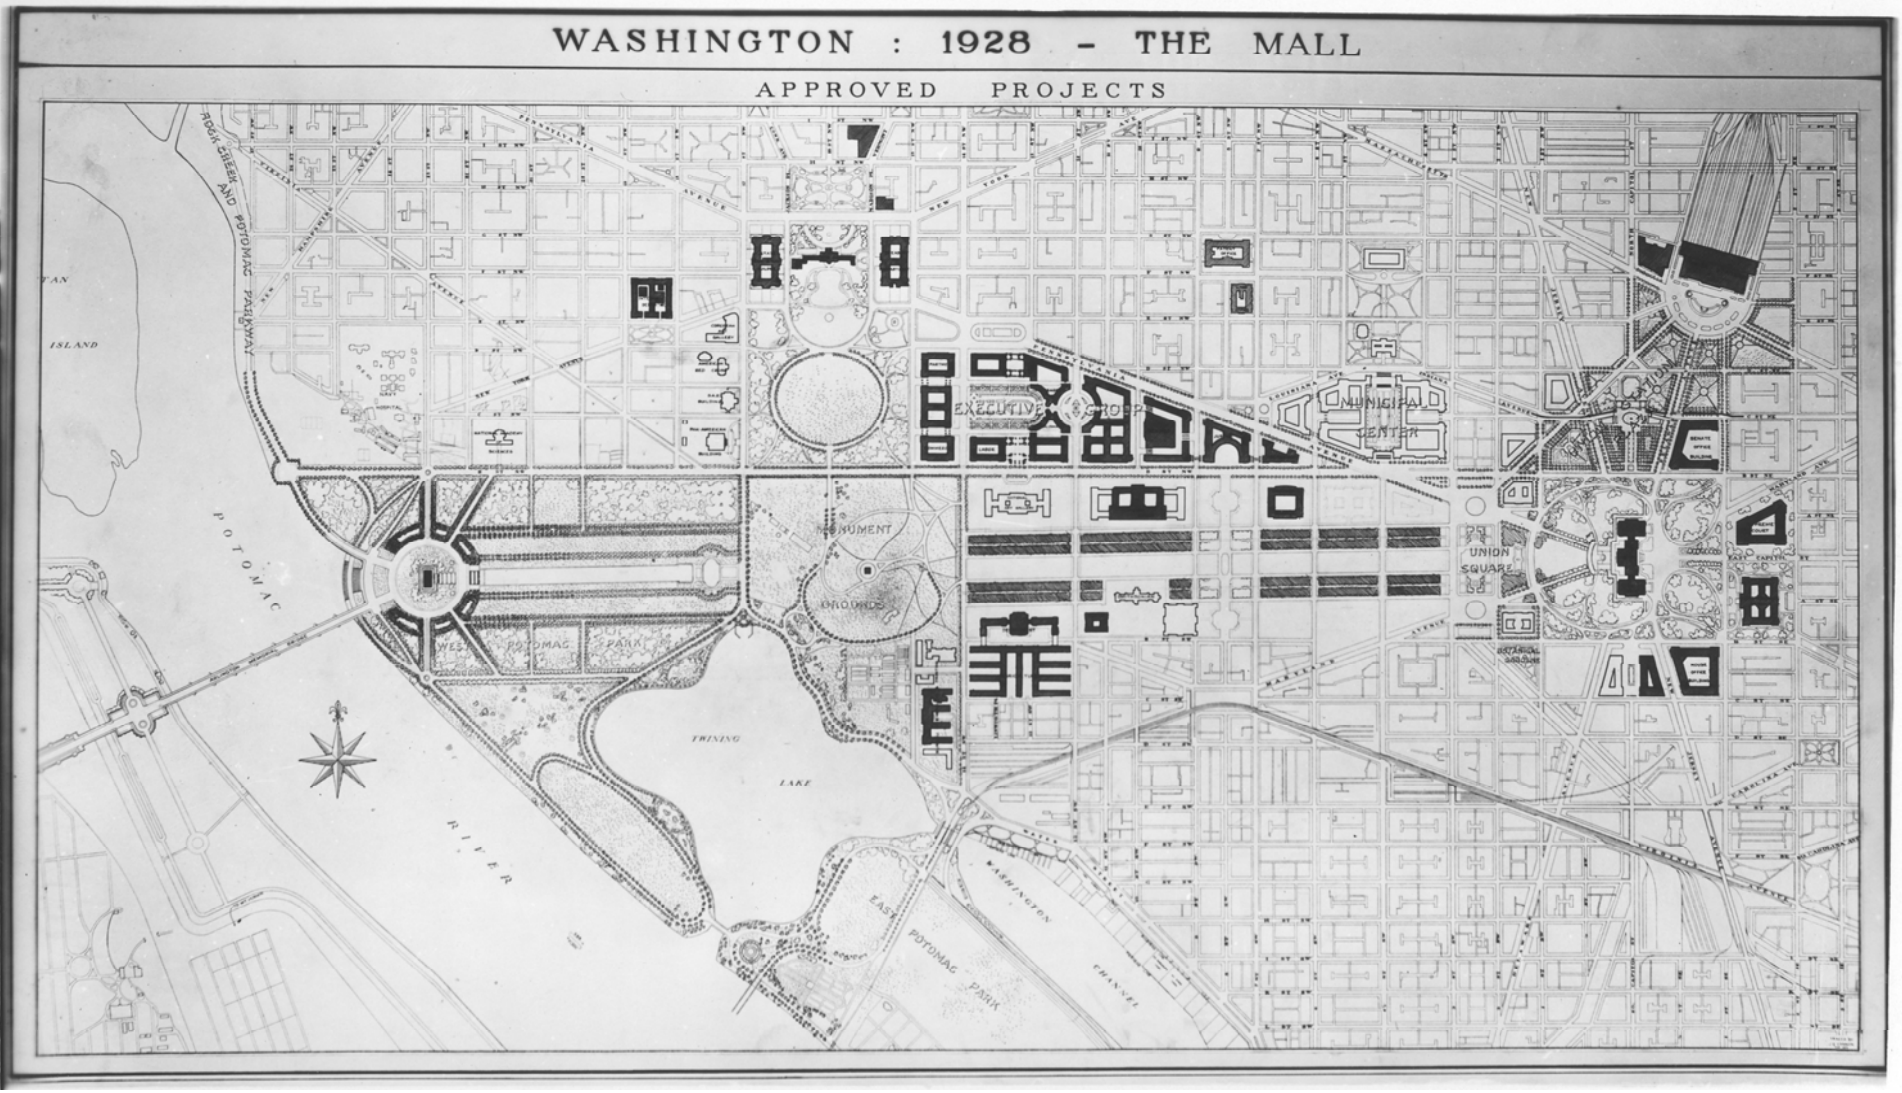

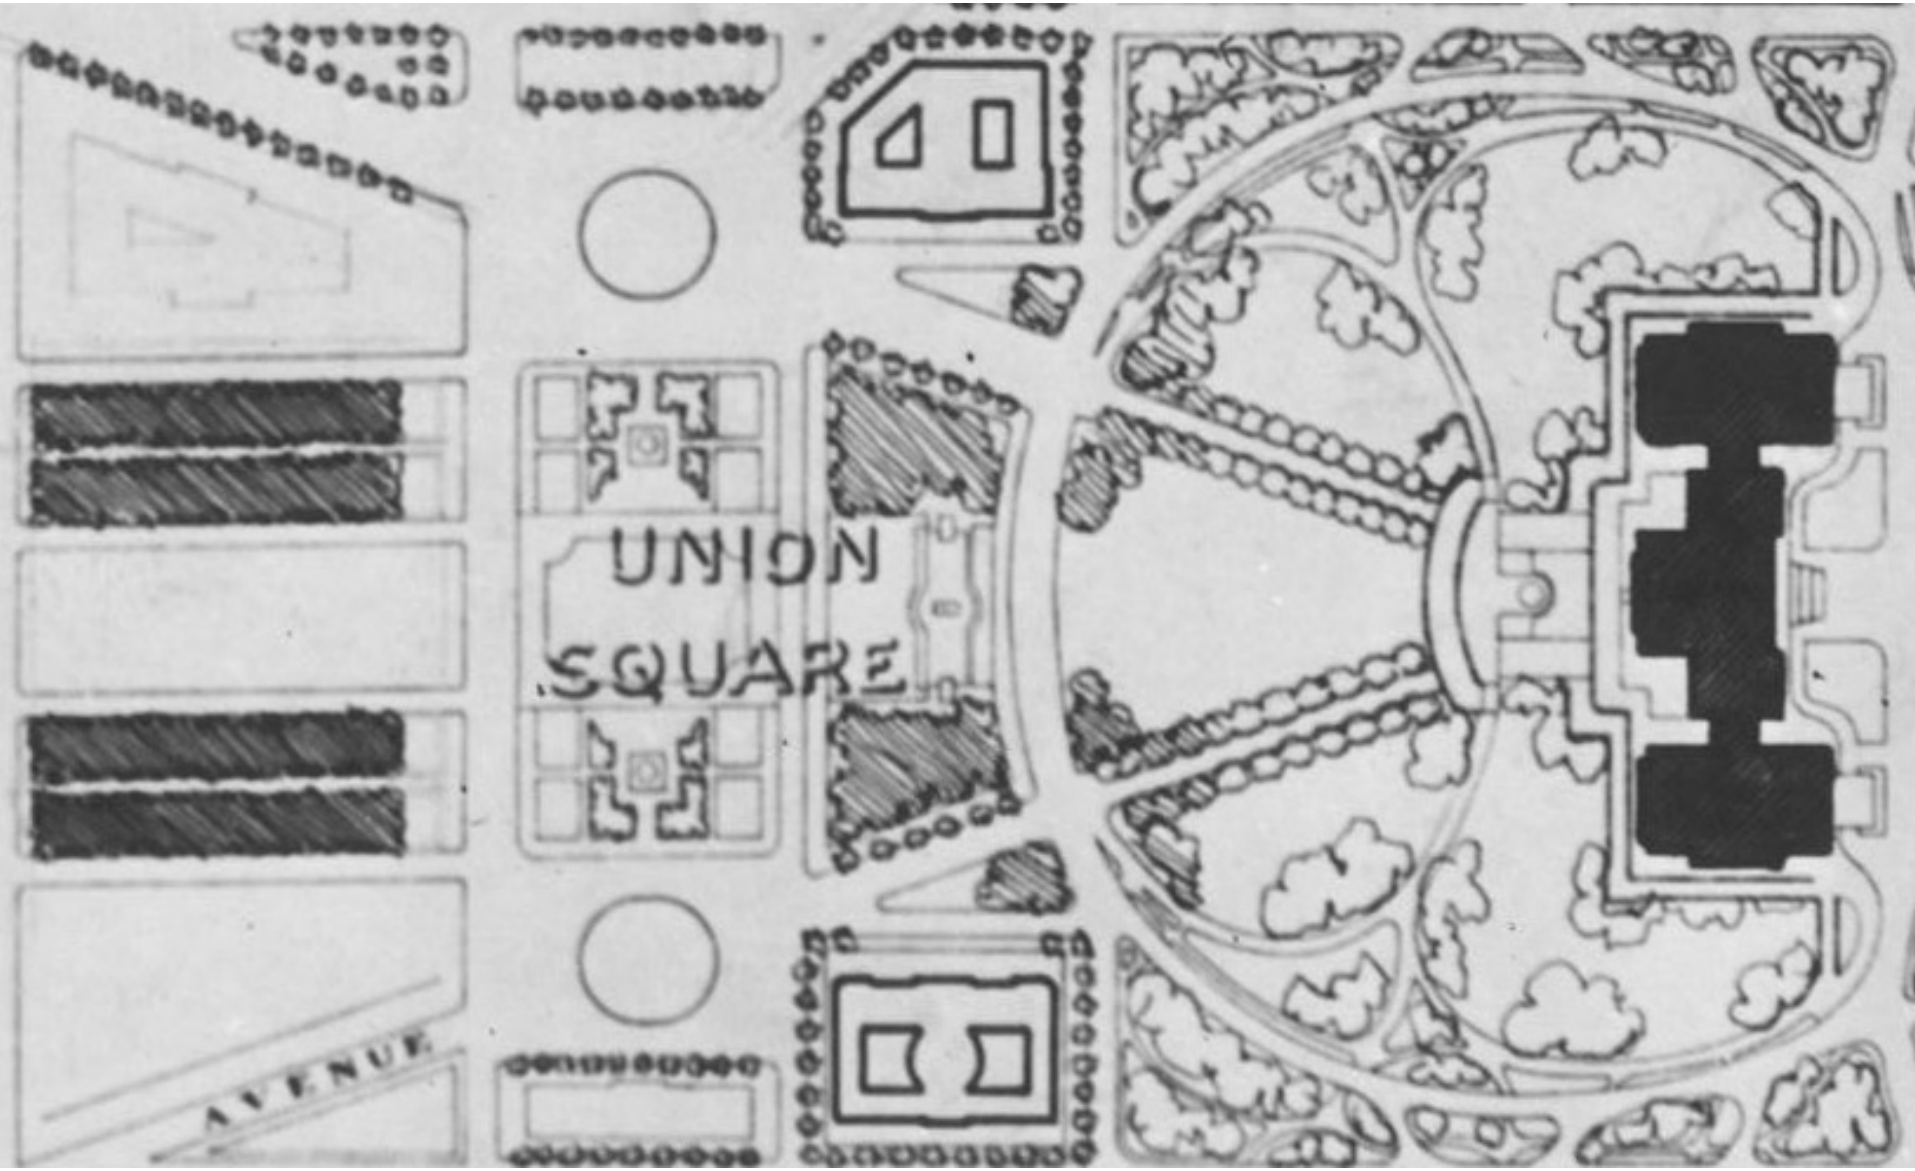
UNION
SQUARE
AVENUE

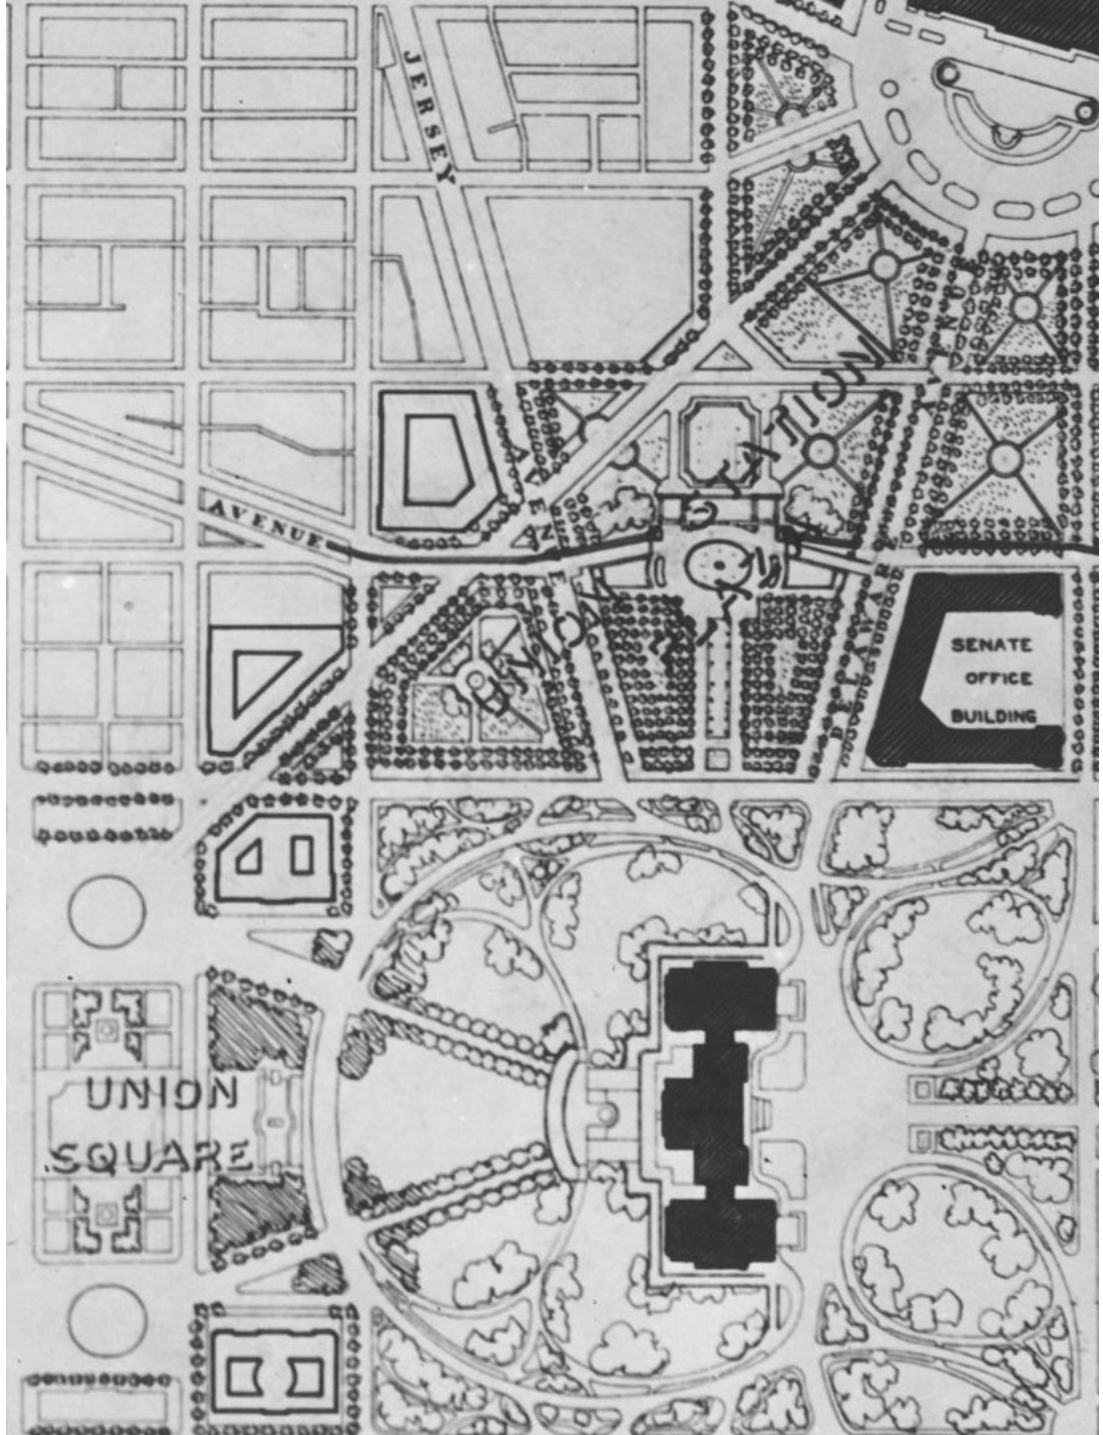
JERSEY
AVENUE
SENATE
OFFICE
BUILDING
UNION
SQUARE

AN 960 4 22

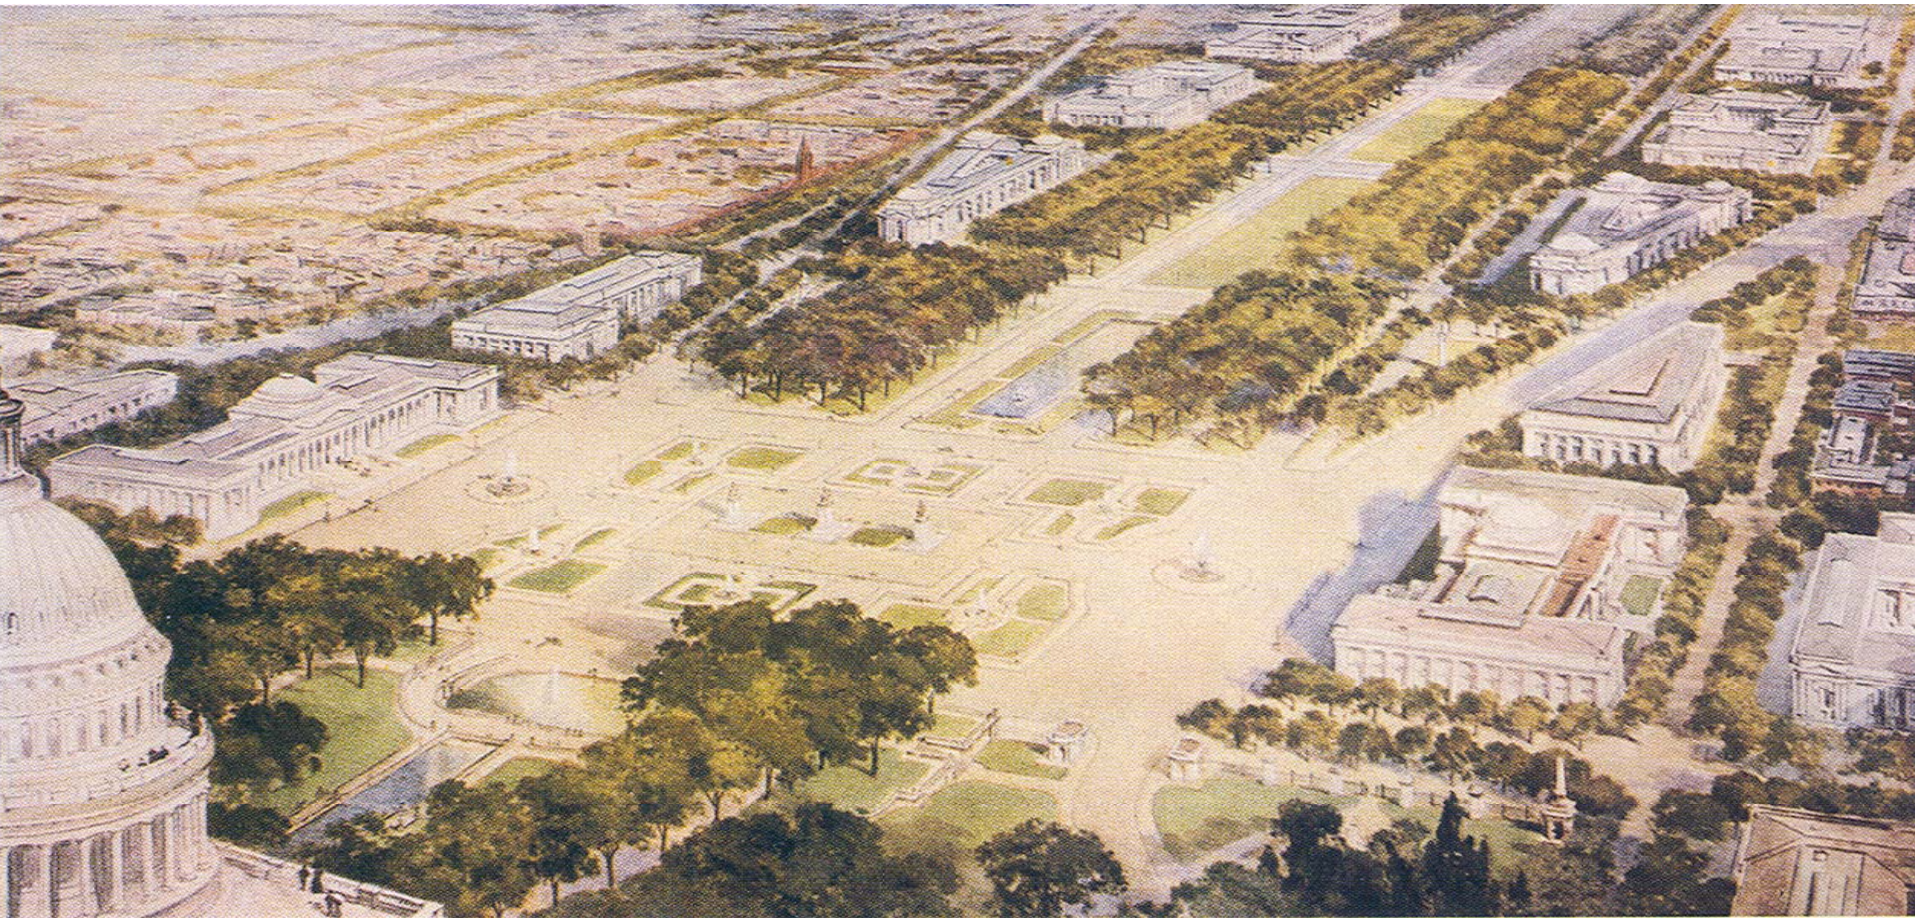

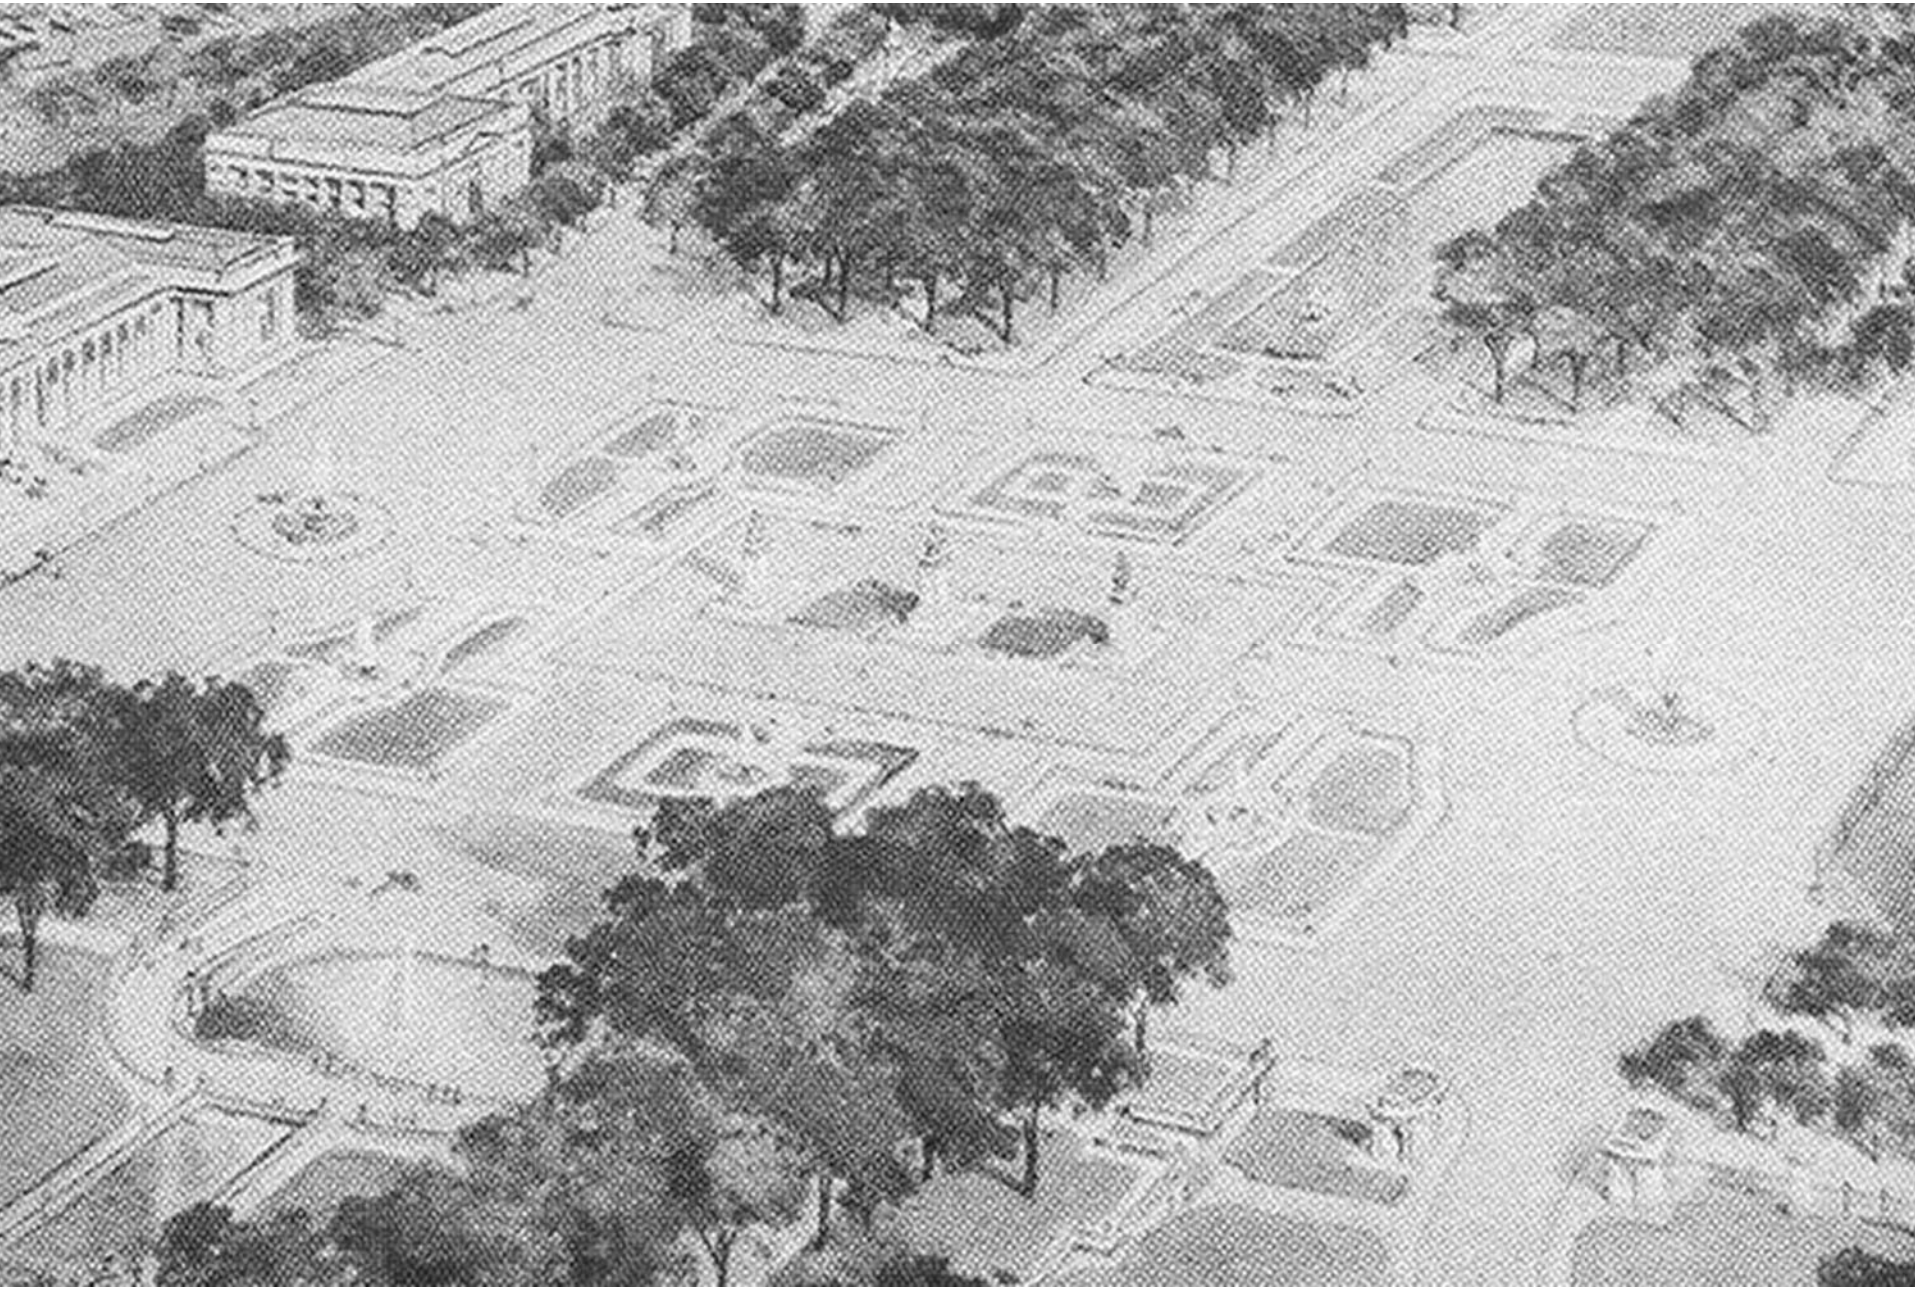

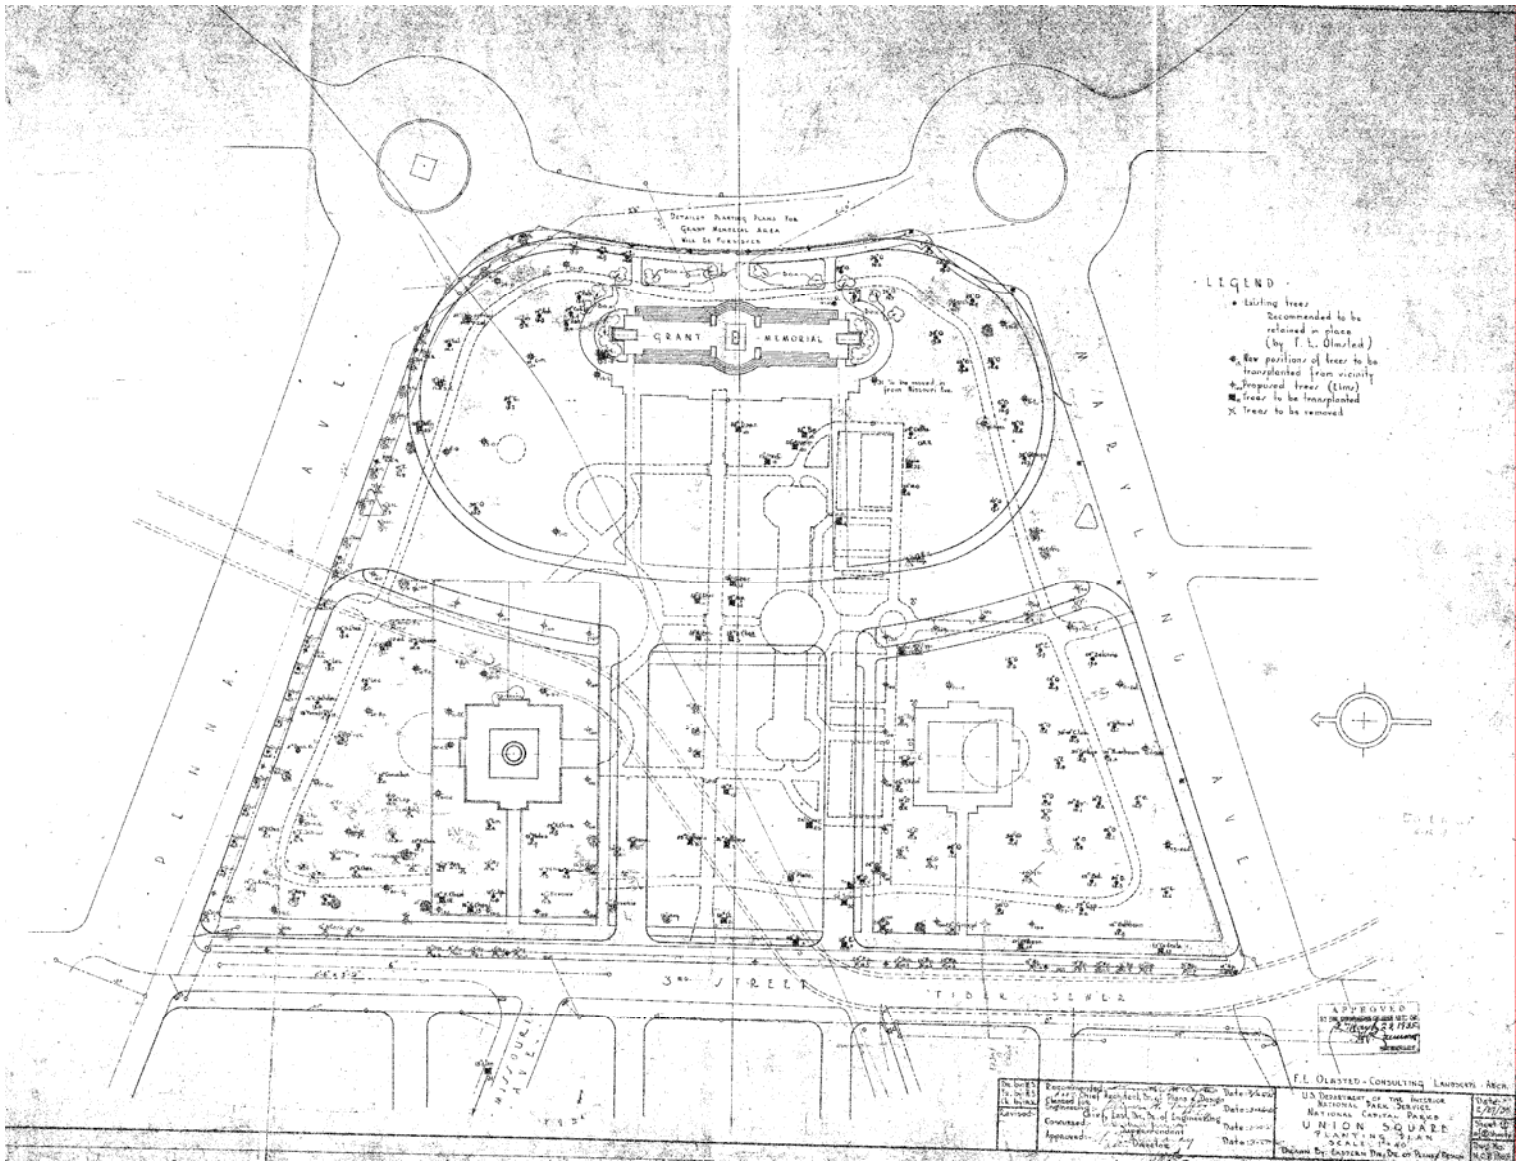
DETAILED PLANTING PLANS FOR GRANT MEMORIAL AREA WILL BE FURNISHED
GRANT MEMORIAL
PENNA. AVE.
PENNSYLVANIA AVE.
3RD STREET
TIDAL BASIN
MISSOURI AVE.
LEGEND
Existing trees Recommended to be retained in place (by F. L. Olmsted)
New positions of trees to be transplanted from vicinity
Proposed trees (Elms)
Trees to be transplanted
X Trees to be removed
APPROVED
F.L. OLMSTED - CONSULTING LANDSCAPE ARCH.
U.S. DEPARTMENT OF THE INTERIOR
NATIONAL PARK SERVICE
NATIONAL CAPITAL PARKS
UNION SQUARE
PLANTING PLAN
SCALE: 1" = 40'
Drawn By: Eastern Div. Dsn. of Plans & Design

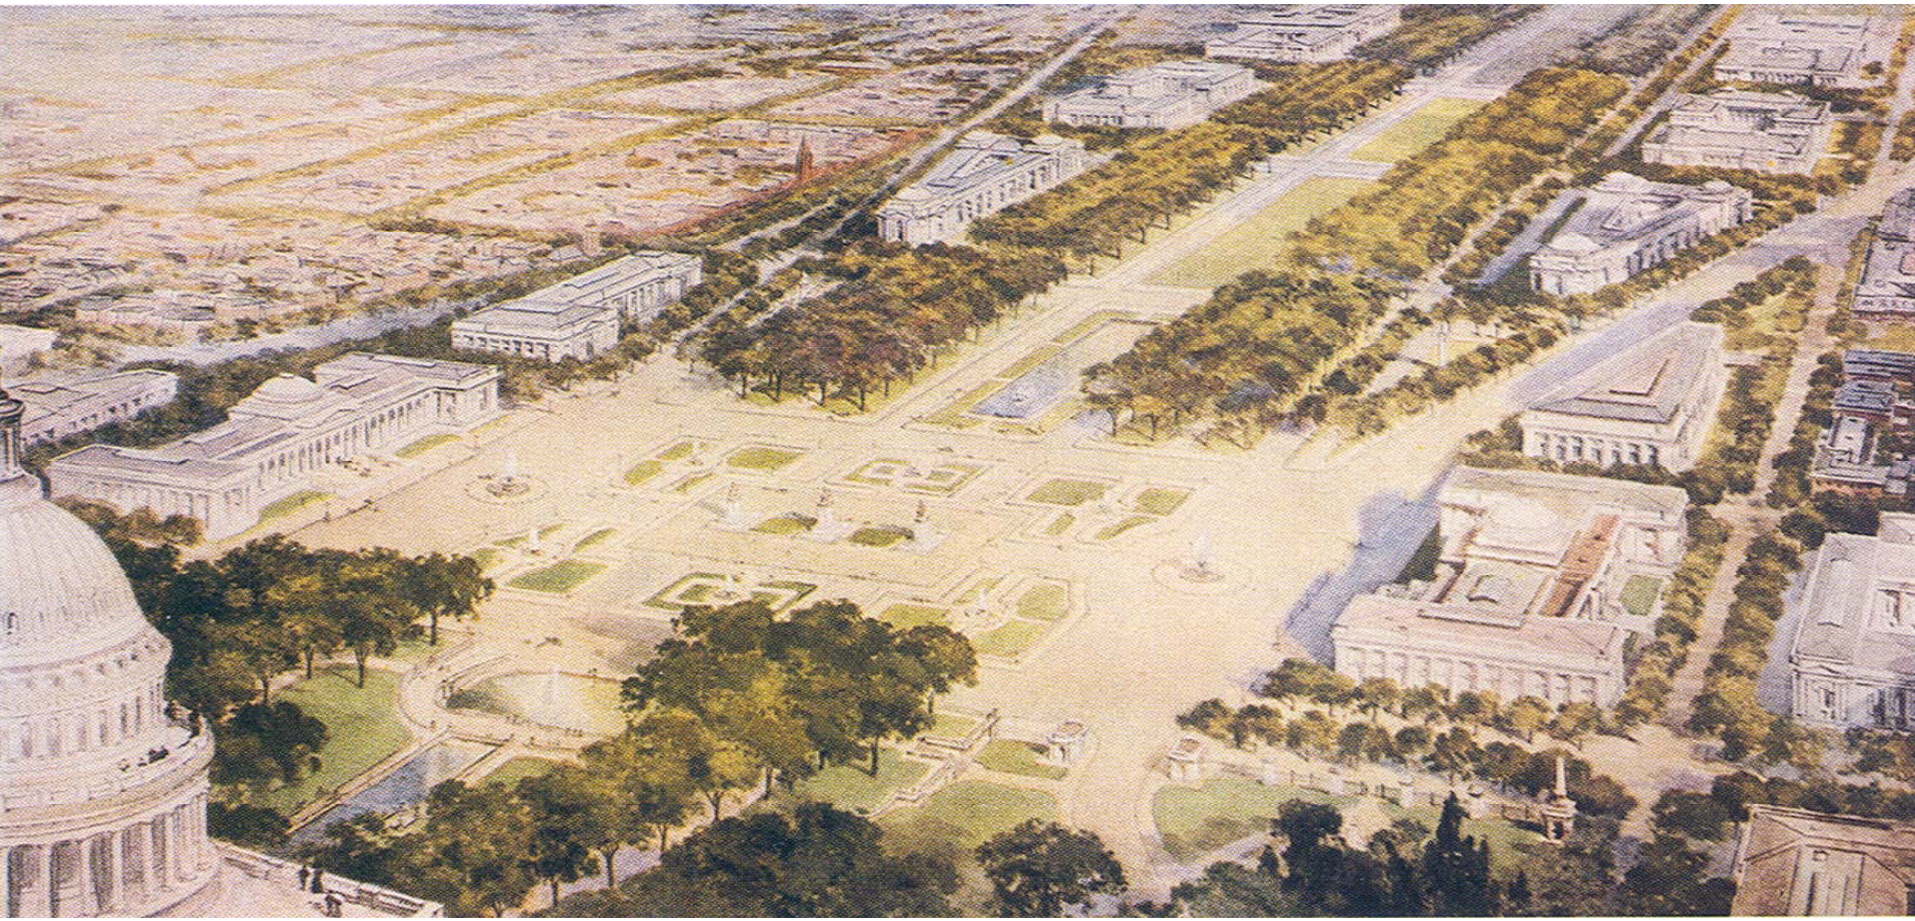

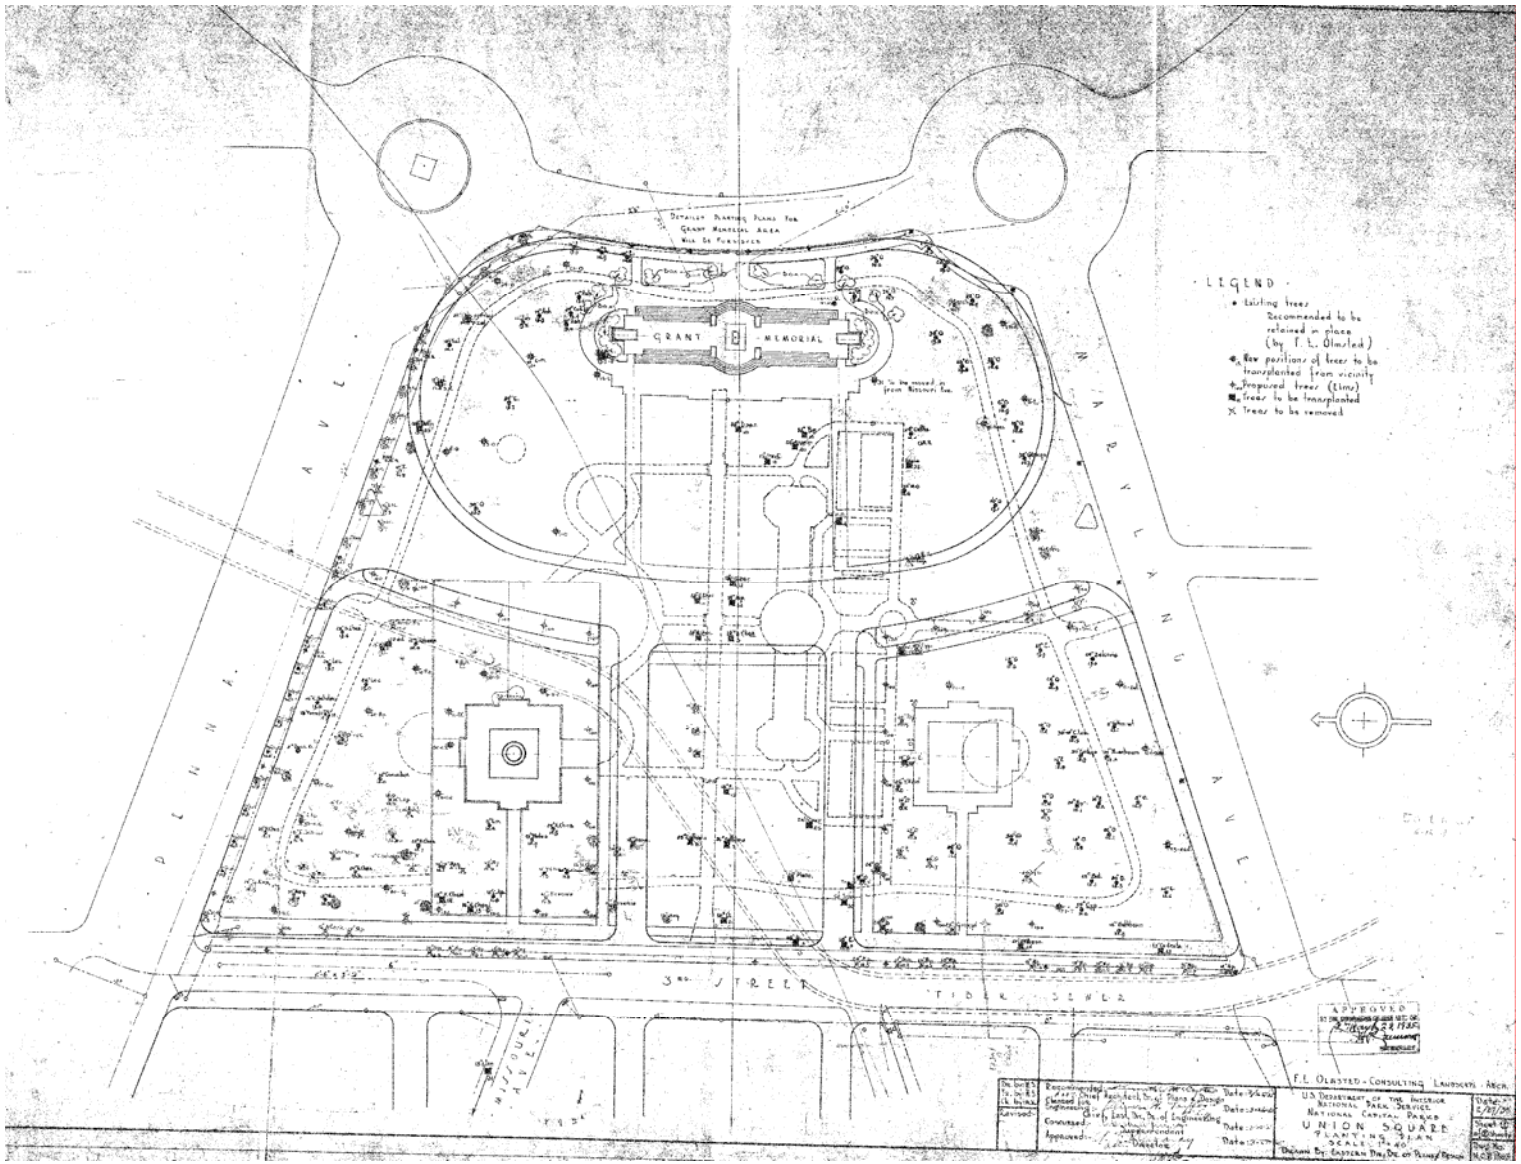
DETAILED PLANTING PLANS FOR GRANT MEMORIAL AREA WILL BE FURNISHED
GRANT MEMORIAL
PENNA. AVE.
PENNSYLVANIA AVE.
3RD STREET
TIDAL BASIN
MISSOURI AVE.
LEGEND
Existing trees Recommended to be retained in place (by F. L. Olmsted)
New positions of trees to be transplanted from vicinity
Proposed trees (Elms)
Trees to be transplanted
X Trees to be removed
APPROVED
F.L. OLMSTED - CONSULTING LANDSCAPE ARCH.
U.S. DEPARTMENT OF THE INTERIOR
NATIONAL PARK SERVICE
NATIONAL CAPITAL PARKS
UNION SQUARE
PLANTING PLAN
SCALE: 1" = 40'
Drawn By: Eastern Div. Dsn. of Plans & Design

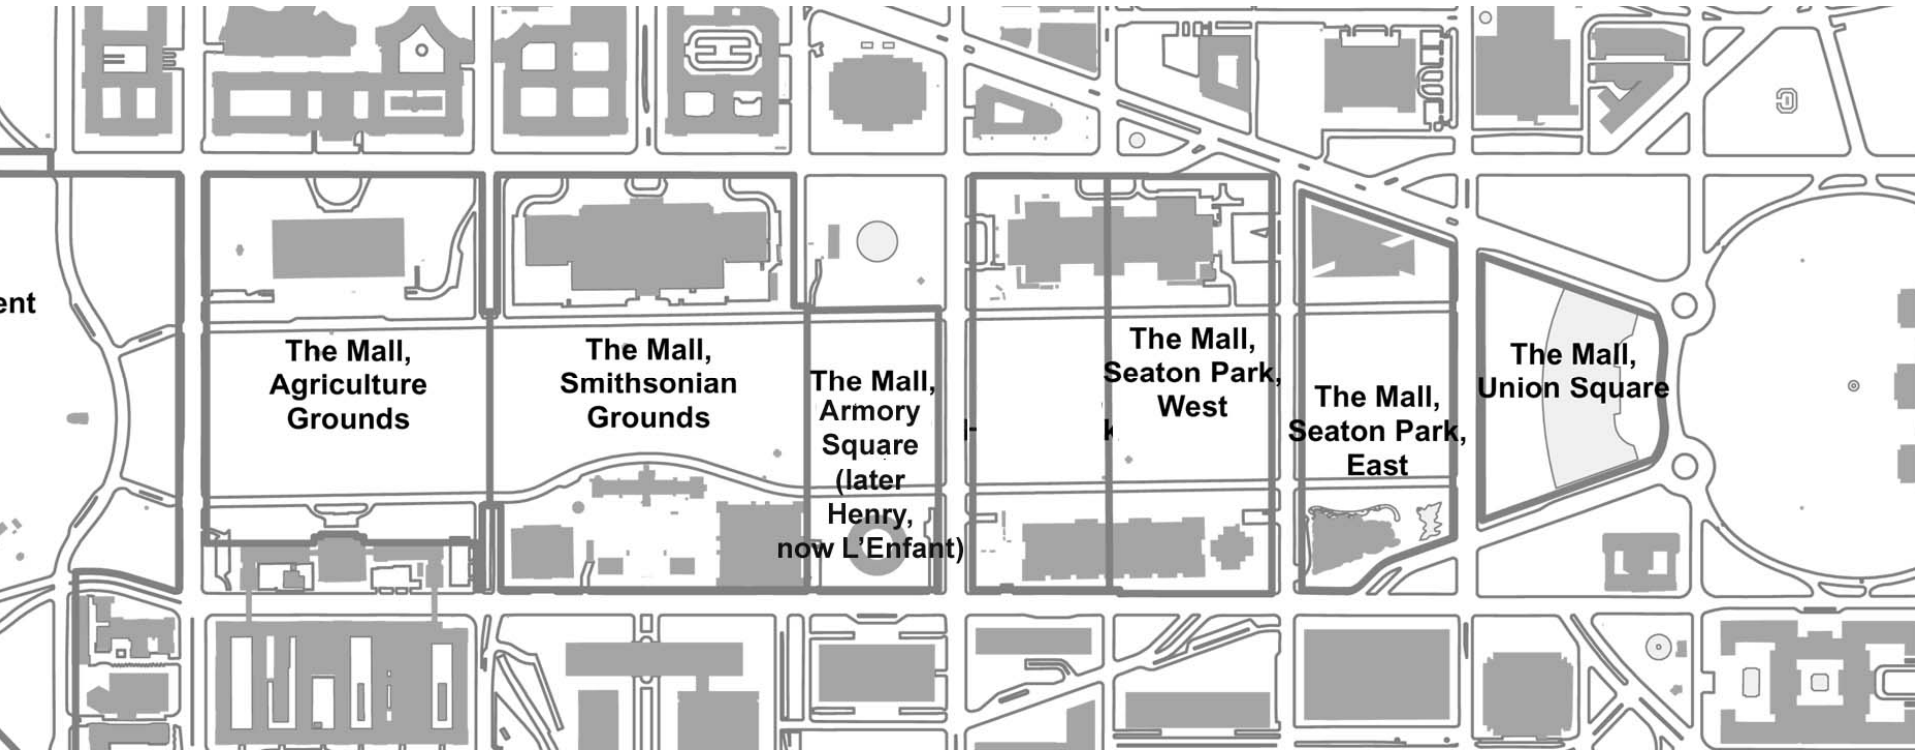
ent
The Mall, Agriculture Grounds
The Mall, Smithsonian Grounds
The Mall, Armory Square (later Henry, now L'Enfant)
The Mall, Seaton Park, West
The Mall, Seaton Park, East
The Mall, Union Square

NATIONAL CAPITAL PARKS
FILE COPY

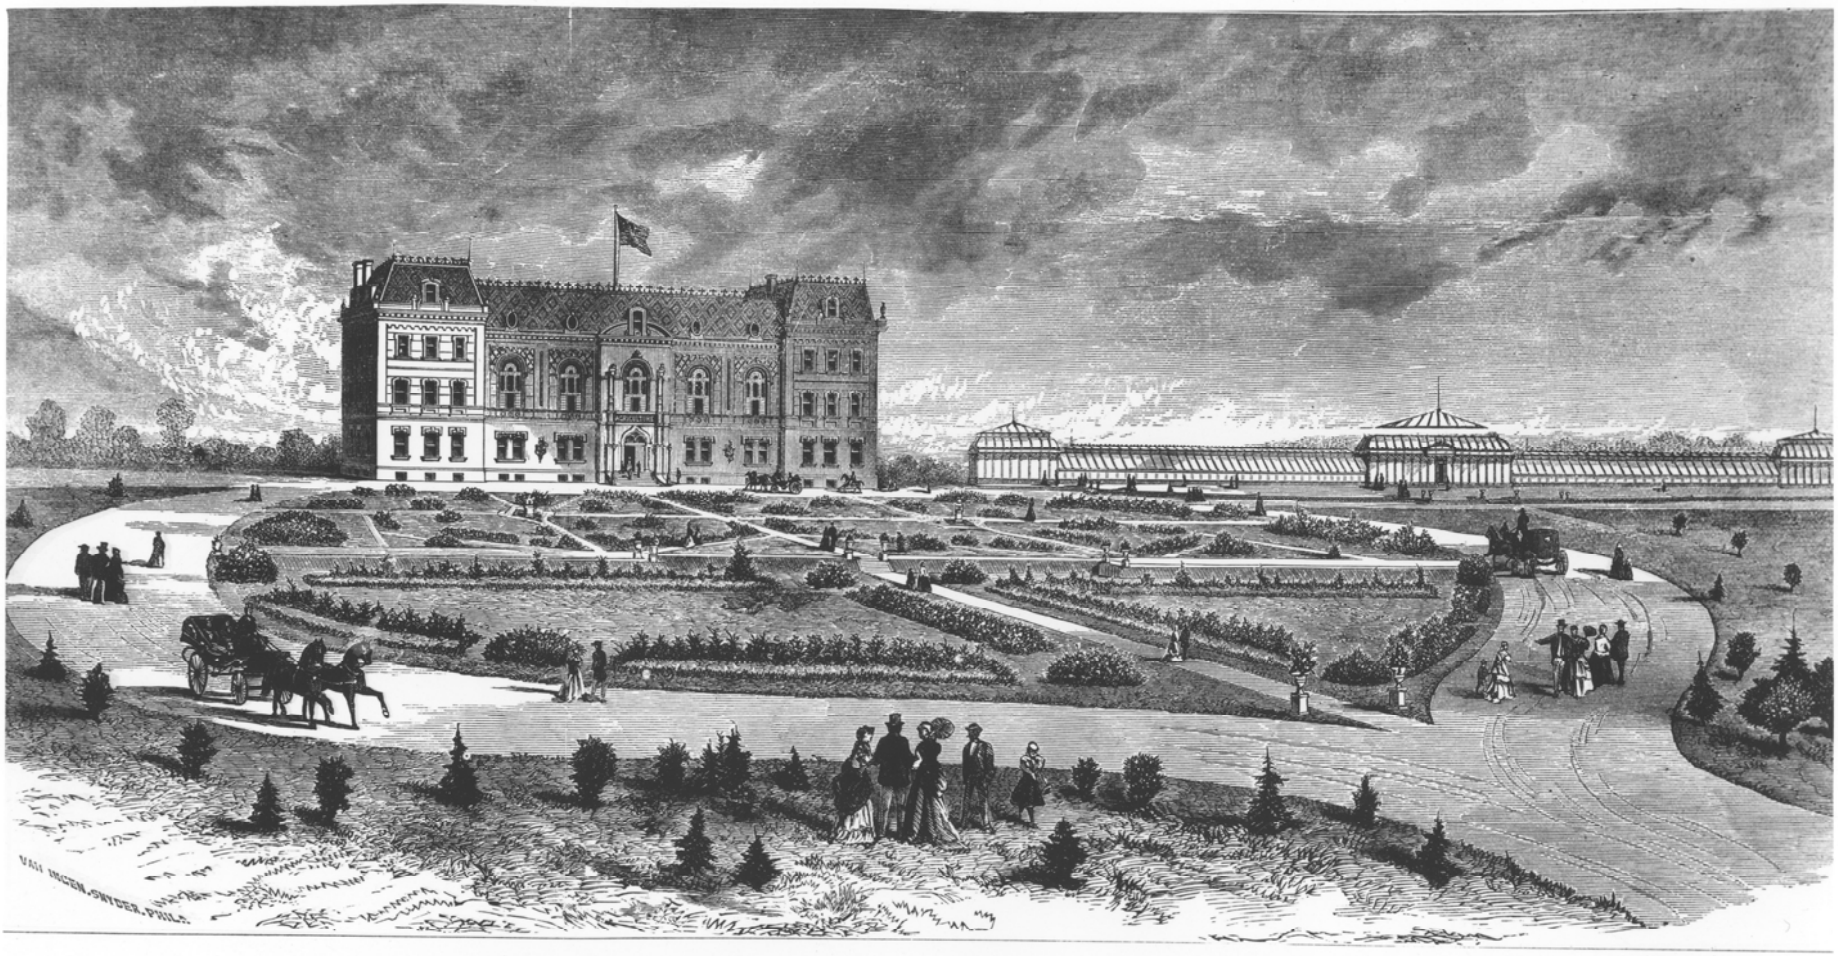

DEPARTMENT OF AGRICULTURE, WASHINGTON, D. C.

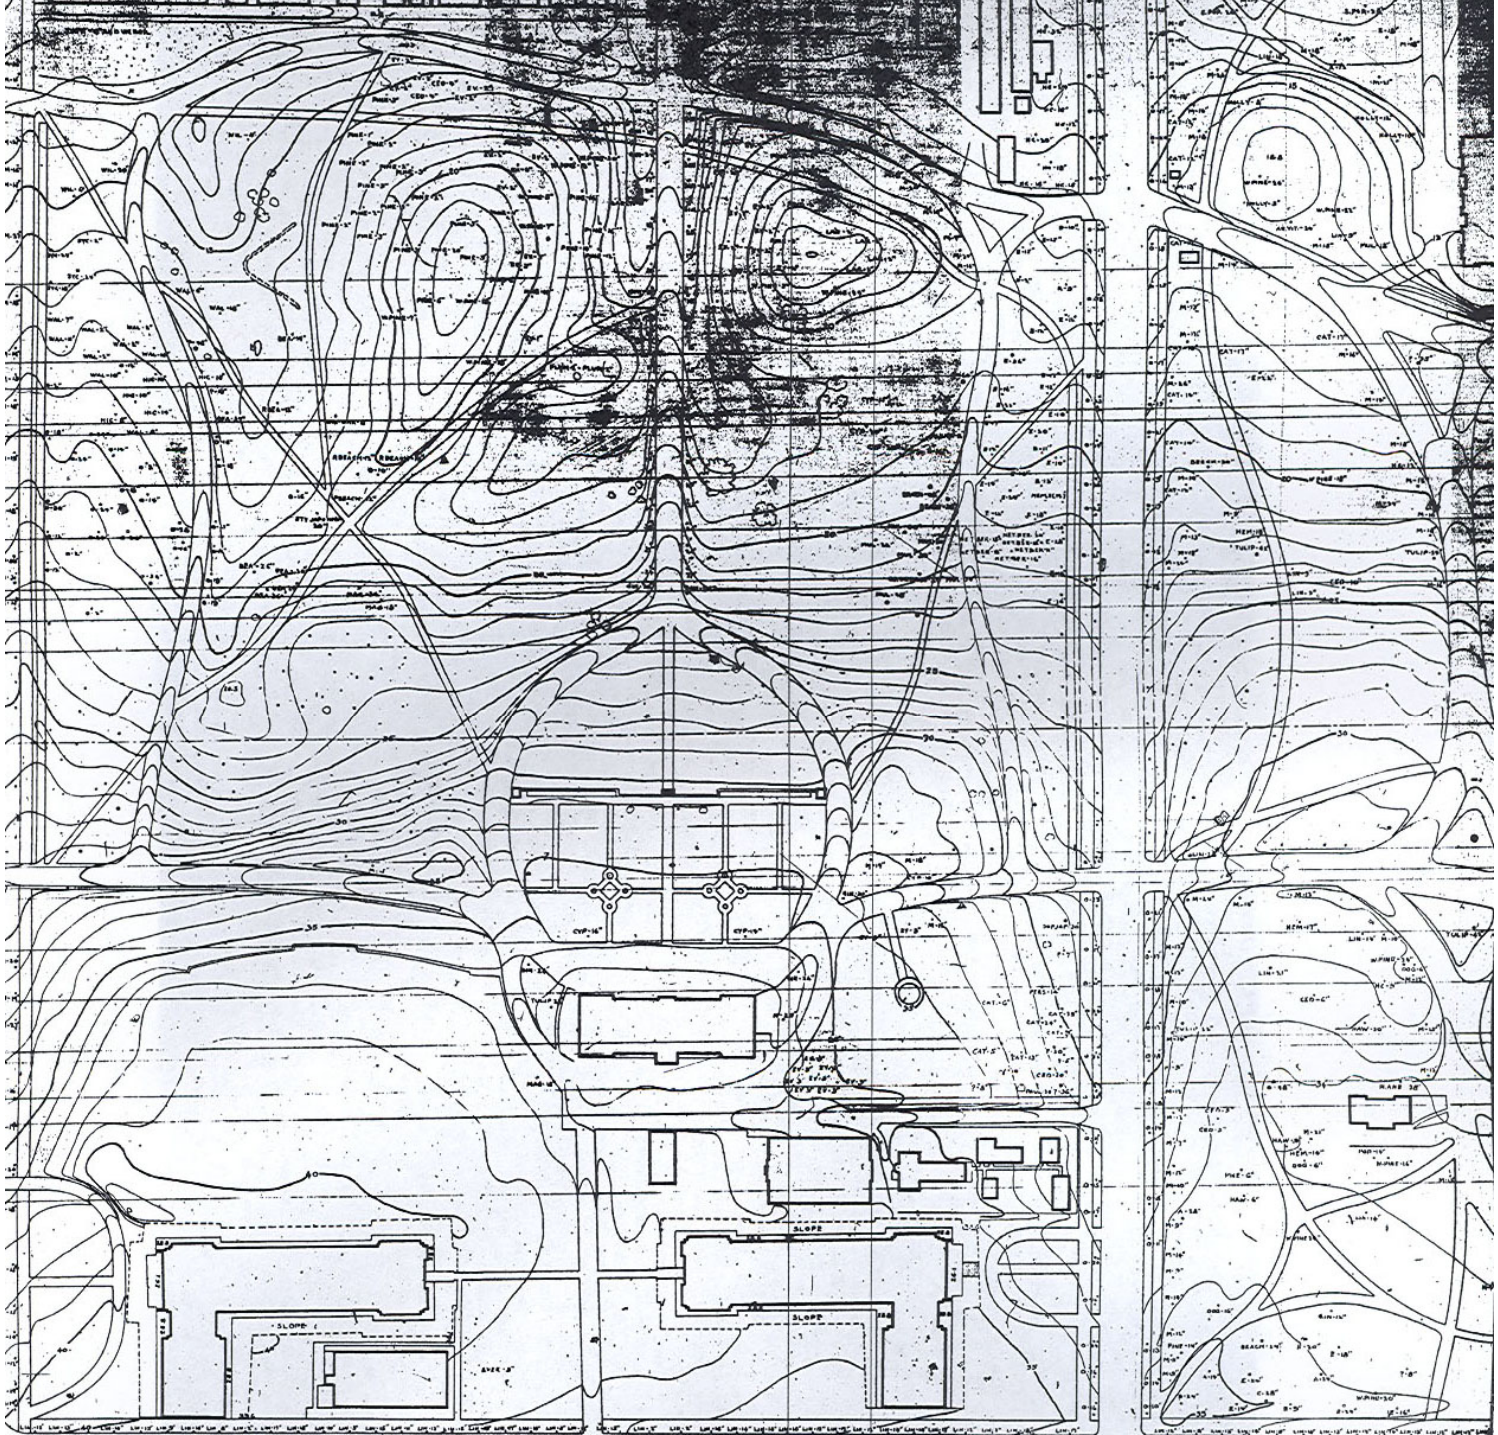
SLOPE
SLOPE
SLOPE

NATIONAL
PARK