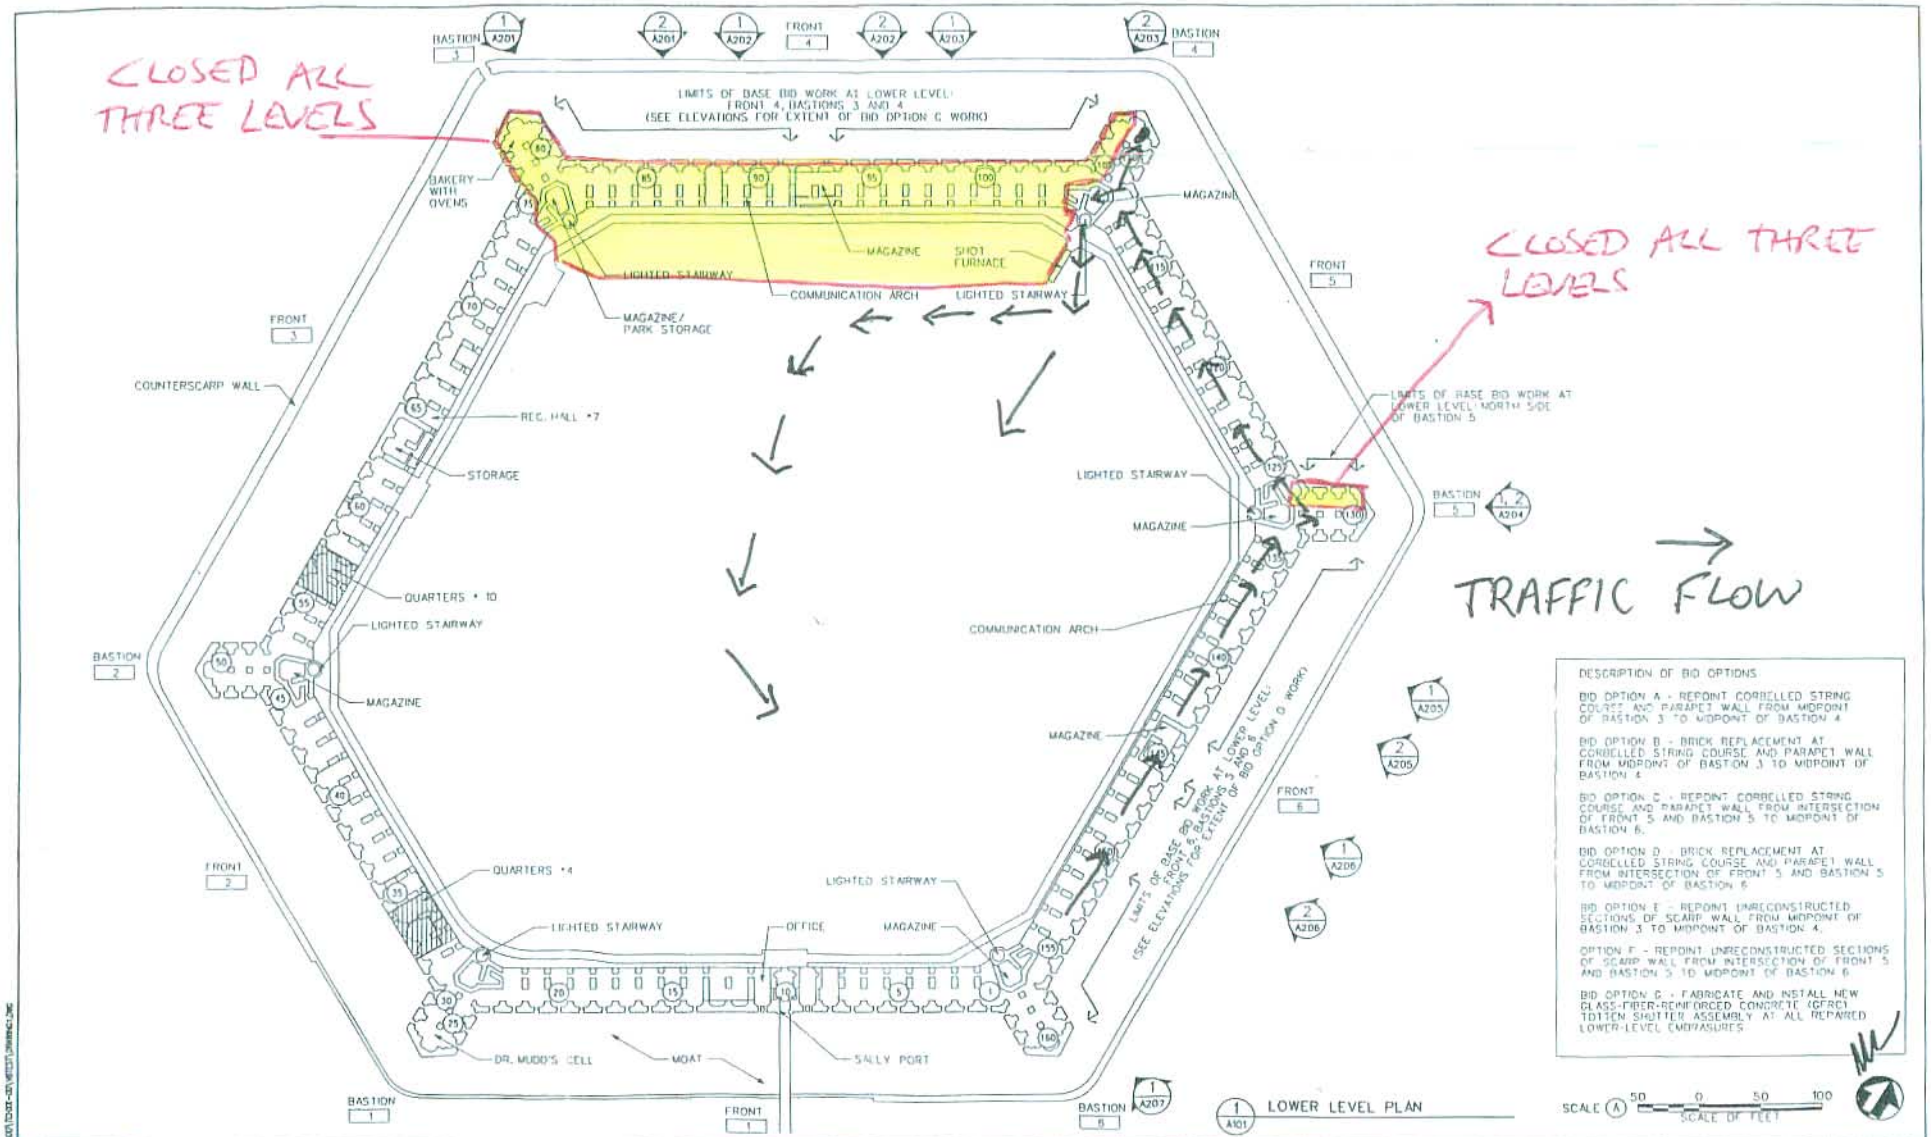

1 A101 LOWER LEVEL PLAN

GENERAL NOTES

1. LOWER LEVEL EMBRASURES OF FRONTS 4 AND 6, AND PORTIONS OF BASTIONS 3, 4, 5, AND 6 COMPRISE THE LIMITS OF WORK FOR THIS CONTRACT.
2. COUNTERSCARP MUST BE OPEN TO THE VISITING PUBLIC FROM 10:00 AM UNTIL 3:00 PM EACH DAY.
3. BRIDGE FROM COUNTERSCARP TO SCAFFOLDING WILL REQUIRE BARRIER TO PREVENT PUBLIC ACCESS TO CONSTRUCTION AREA.
4. COUNTERSCARP MAY BE CLOSED FOR SHORT DURATION INTERMITANTLY TO MOVE EQUIPMENT AND RESUPPLY SITE. ALL EQUIPMENT AND MATERIAL MUST BE REMOVED FROM THE COUNTERSCARP DURING NON-WORKING HOURS.

KEY TO DRAWING LOCATION

A/E FIRM: LORD, AECK & SARGENT ATLANTA, GA.

DRAWN: LAS

DATE: 07/11/2007

SUB SHEET NO. A 101

TITLE OF SHEET: LOWER LEVEL PLAN

FORT JEFFERSON
DRY TORTUGAS NATIONAL PARK

DRAWING NO. 364 25002

PMIS/PKG NO. DRTO 165378

SHEET 2 of 20