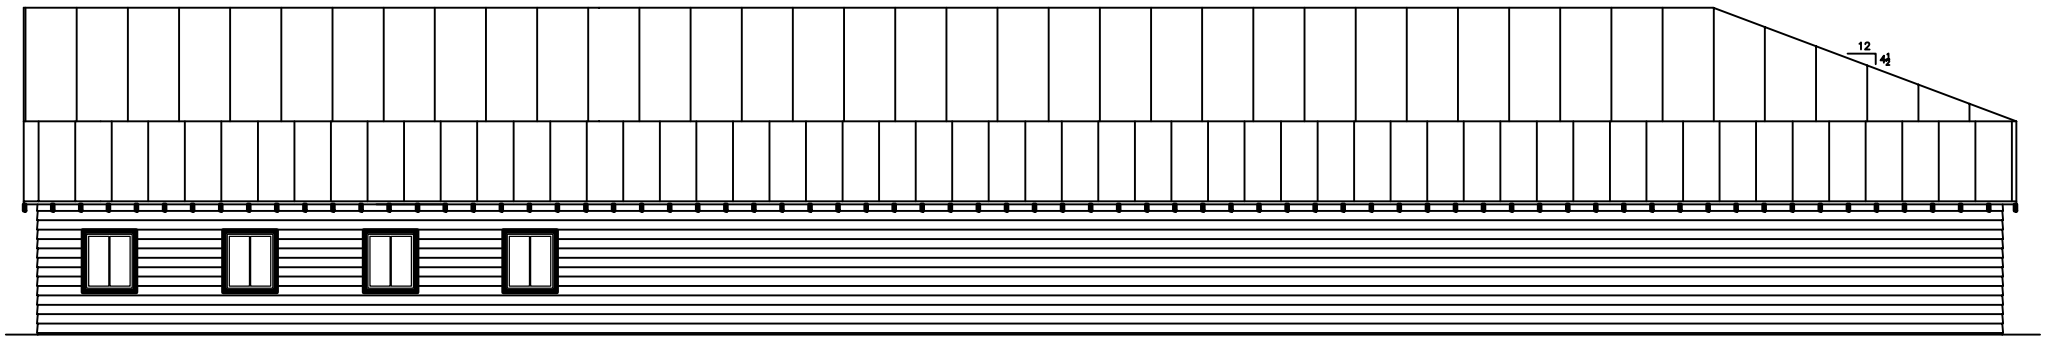

1 EAST ELEVATION

Scale: None

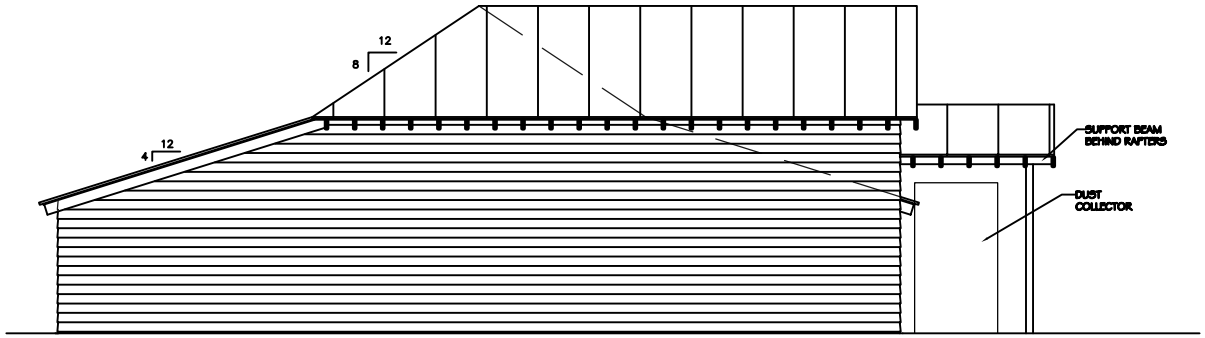

2 NORTH ELEVATION

Scale: None

VERIFY SCALE!

THESE PRINTS MAY BE REDUCED. LINE BELOW MEASURES ONE INCH ON ORIGINAL DRAWING.

MODIFY SCALE ACCORDINGLY!

GNP APPROVAL: JKK

DESIGNED: JEF

REVIEW:

DATE: 05/2004

NATIONAL PARK SERVICE

CARPENTER SHOP ADDITION

HQ, WEST LAKES DISTRICT

GLACIER NATIONAL PARK

ENGINEERING

EAST & NORTH ELEVATIONS

NORTH ARROW IS NOTED ON PLANS IF NOT NORTH IS ORIENTED TO TOP OF SHEET

GNP NO. 117 60457

SHEET 3 OF 3