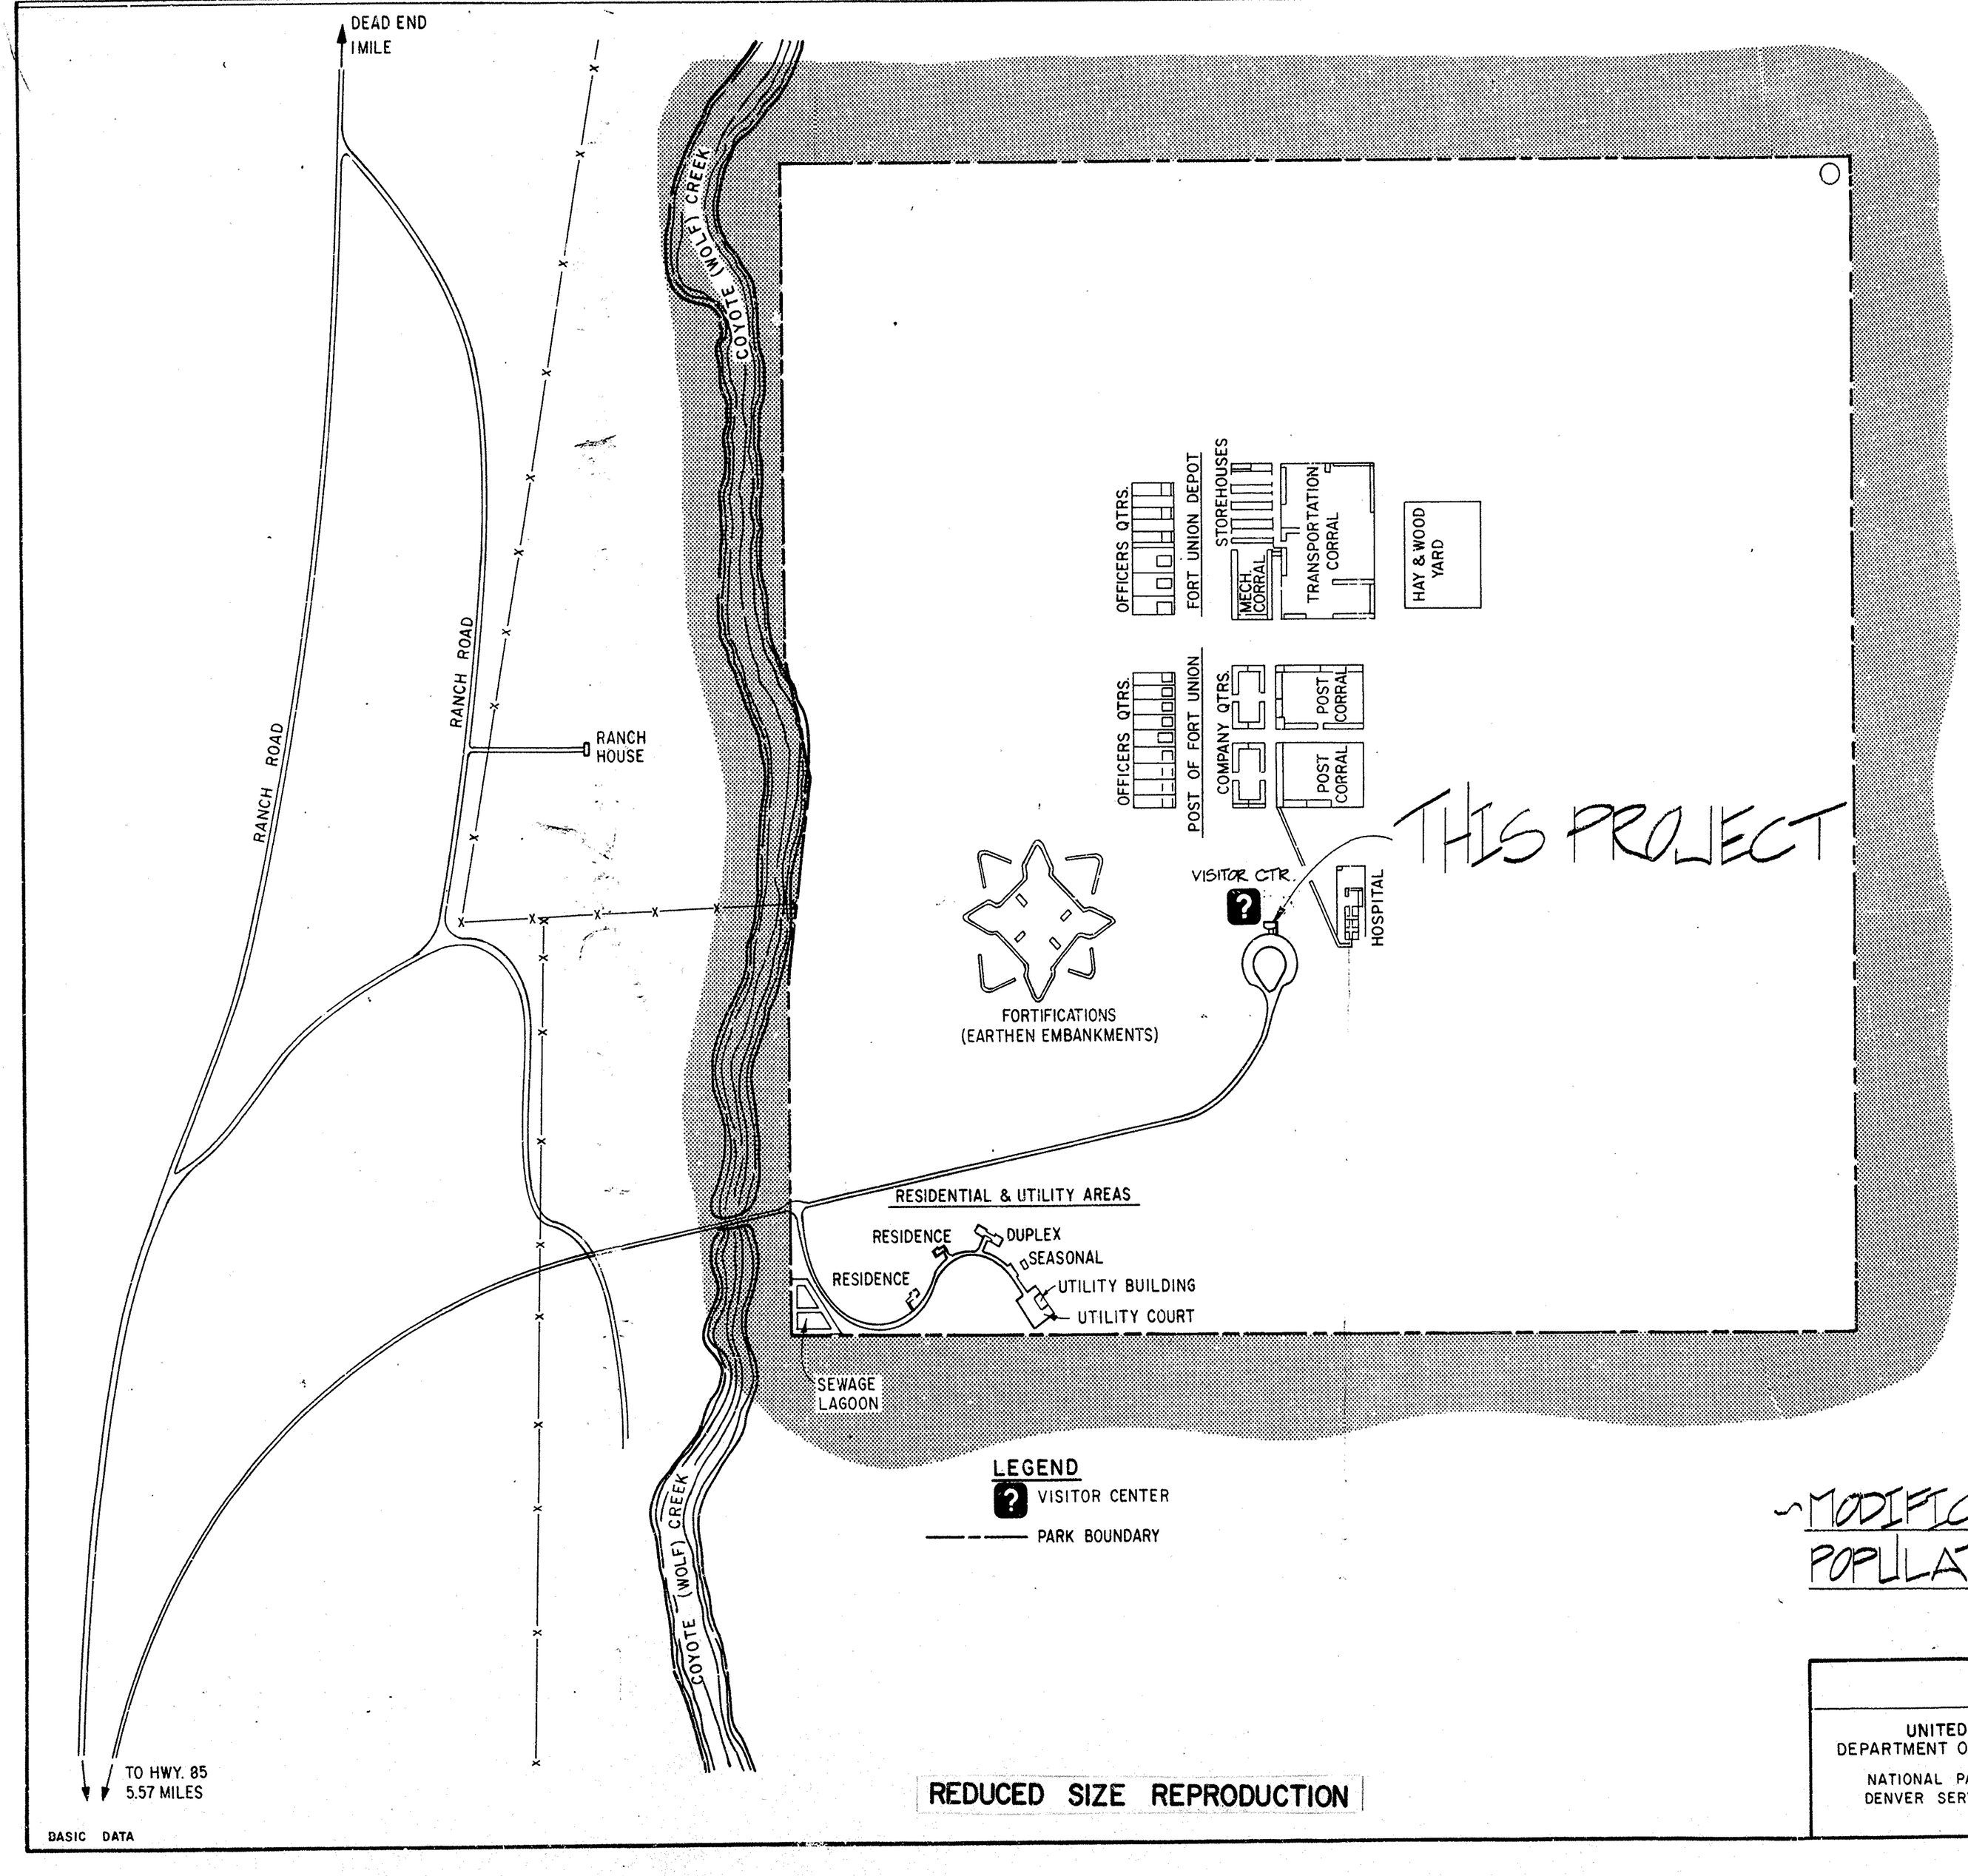

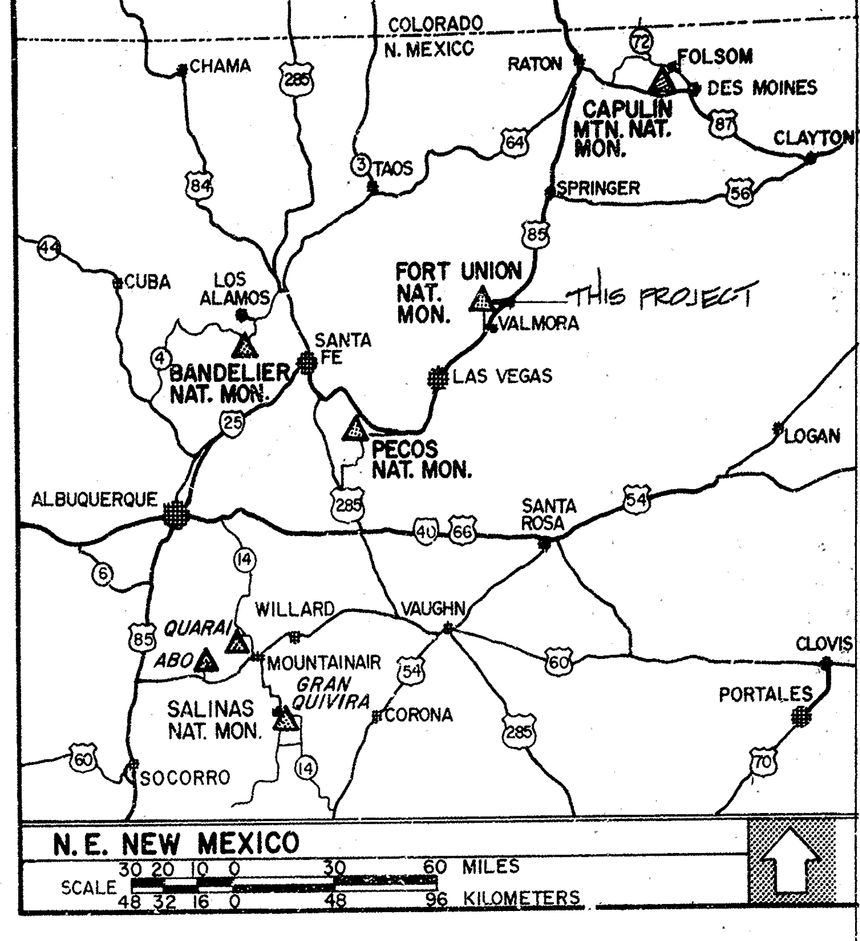

INDEX:

1. COVER SHEET
2. EXISTING RESTROOM, V.C.
3. EXISTING ELEVATIONS
4. EXTERIOR MODIFICATIONS
5. RESTROOM ELEVATIONS & FLOOR PLAN
6. ELEVATIONS, THIS PROJECT
7. REMODEL REAR PORCH
8. EXISTING RESTROOM CONDITIONS
9. NEW RESTROOM PLUMBING & ELECTRICAL

~MODIFICATIONS TO V.C. FOR DISABLED POPULATIONS (WHEELCHAIR)

0 400 800 1200
SCALE OF FEET
0 121.92 243.84 365.76
SCALE OF METERS

REDUCED SIZE REPRODUCTION

BASIC DATA

UNITED STATES
DEPARTMENT OF THE INTERIOR
NATIONAL PARK SERVICE
DENVER SERVICE CENTER

DESIGNED S. ROMERO
DRAWN BODNAR
TECH REVIEW: CEF
DATE: 7/82

TITLE OF DRAWING: COVER SHEET
LOCATION WITHIN PARK: VISITOR CENTER
NAME OF PARK: FORT UNION NATIONAL MONUMENT
REGION: SOUTHWEST
COUNTY: MORA
STATE: NEW MEXICO

DRAWING NO. 402
80,023
PKG. NO.
SHEET 1
OF 9

FRONT (SOUTH) ELEVATION

-EXISTING-

1/4" = 1'-0"

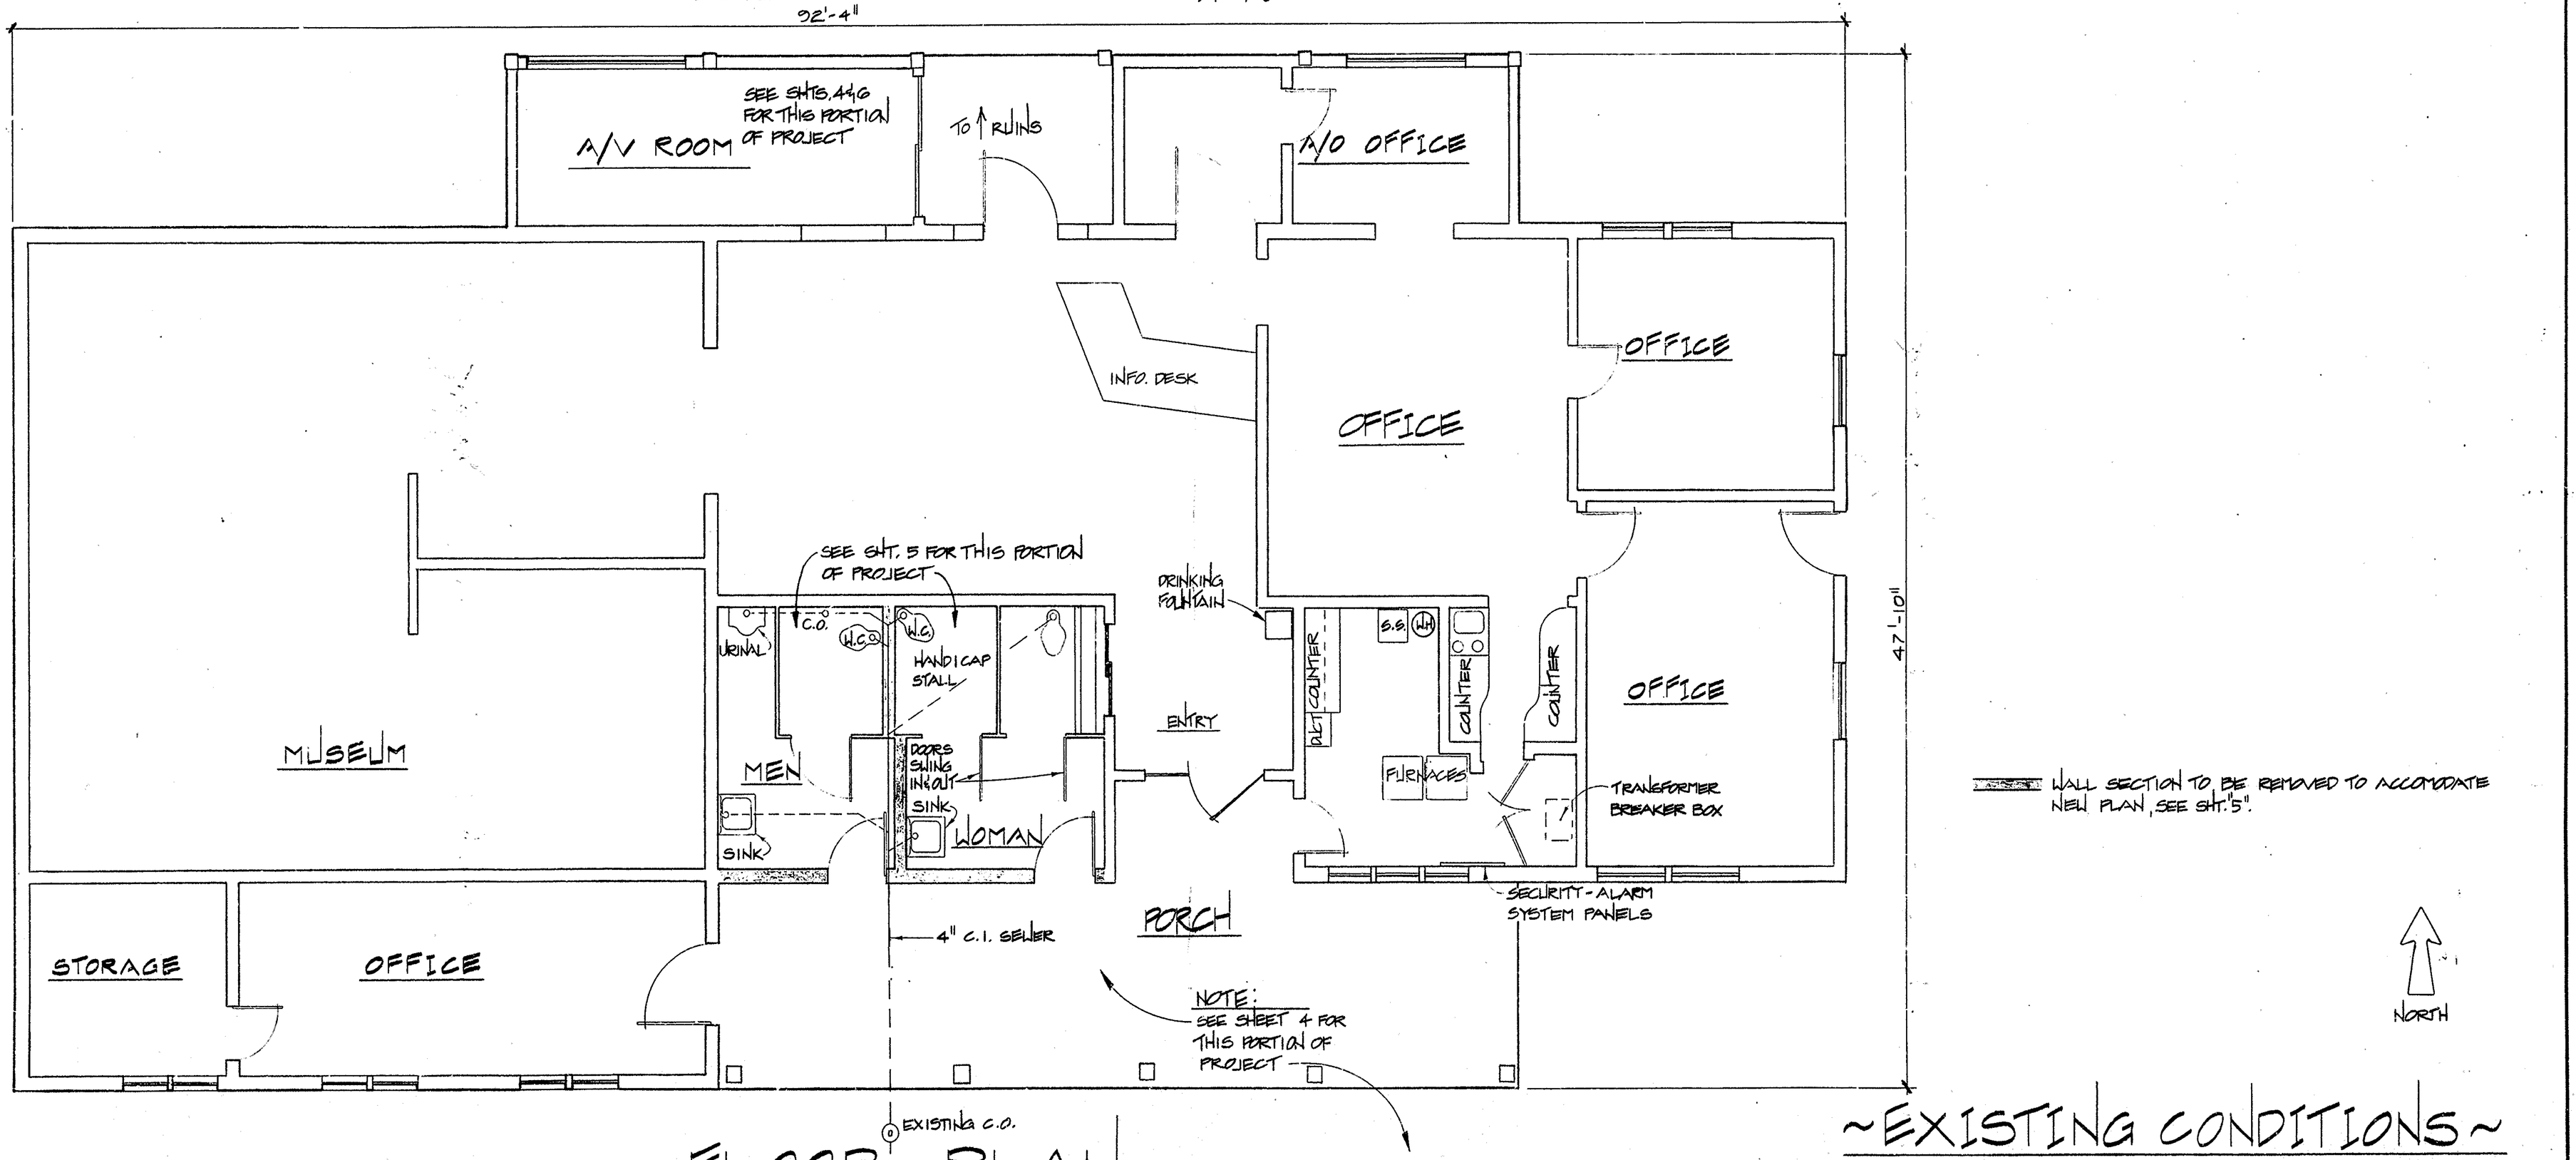

WALL SECTION TO BE REMOVED TO ACCOMODATE NEW PLAN, SEE SHT. "5".

FLOOR PLAN

-EXISTING-

SCALE: 1/4"=1'-0"

~EXISTING CONDITIONS~

OFFICE OF ENGINEERING AND FACILITY MANAGEMENT UNITED STATES DEPARTMENT OF THE INTERIOR	DESIGNED: DOTY & SIGLER DRAWN: T. GATTIS TECH. REVIEW:	TITLE OF DRAWING EXISTING RESTROOM-V.C. LOCATION WITHIN PARK VISITOR CENTER NAME OF PARK	DRAWING NO. 402 / 80,023 PKG. NO. / SHEET

REAR (NORTH) ELEVATION

-EXISTING- 1/4" = 1'-0"

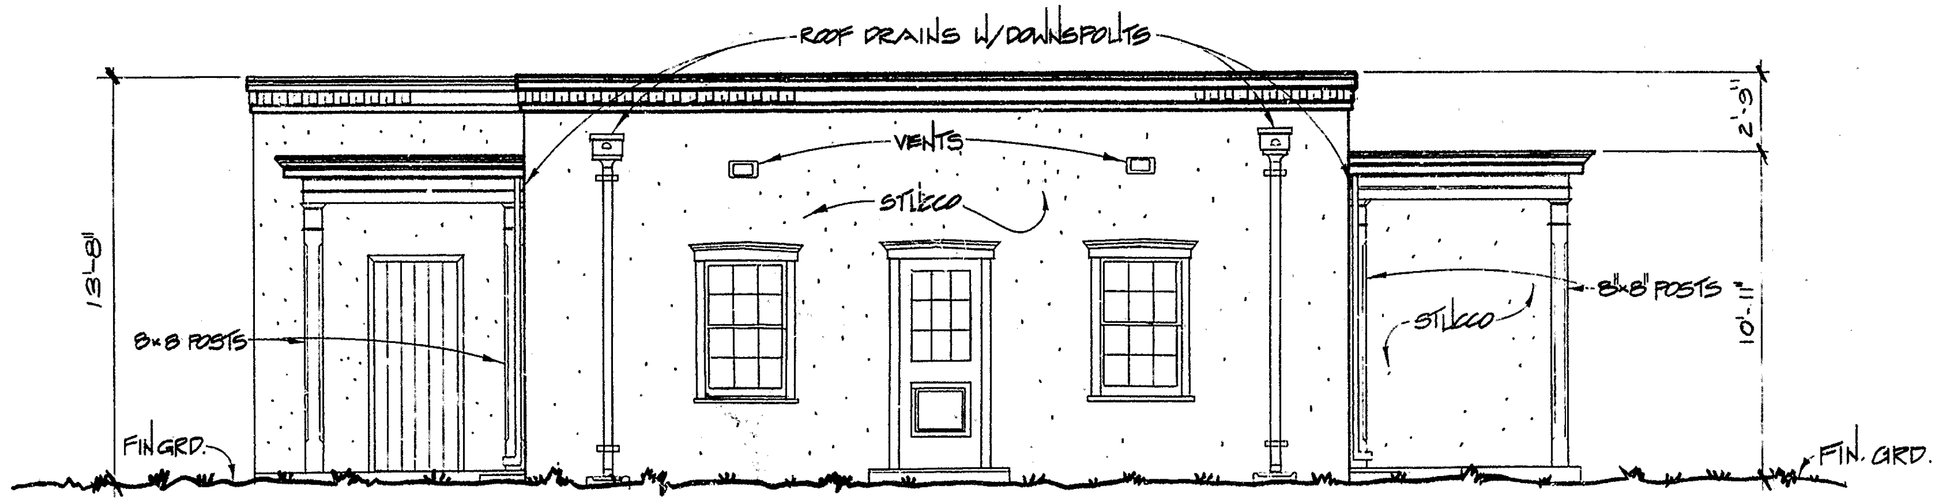

EAST ELEVATION

-EXISTING- 1/4" = 1'-0"

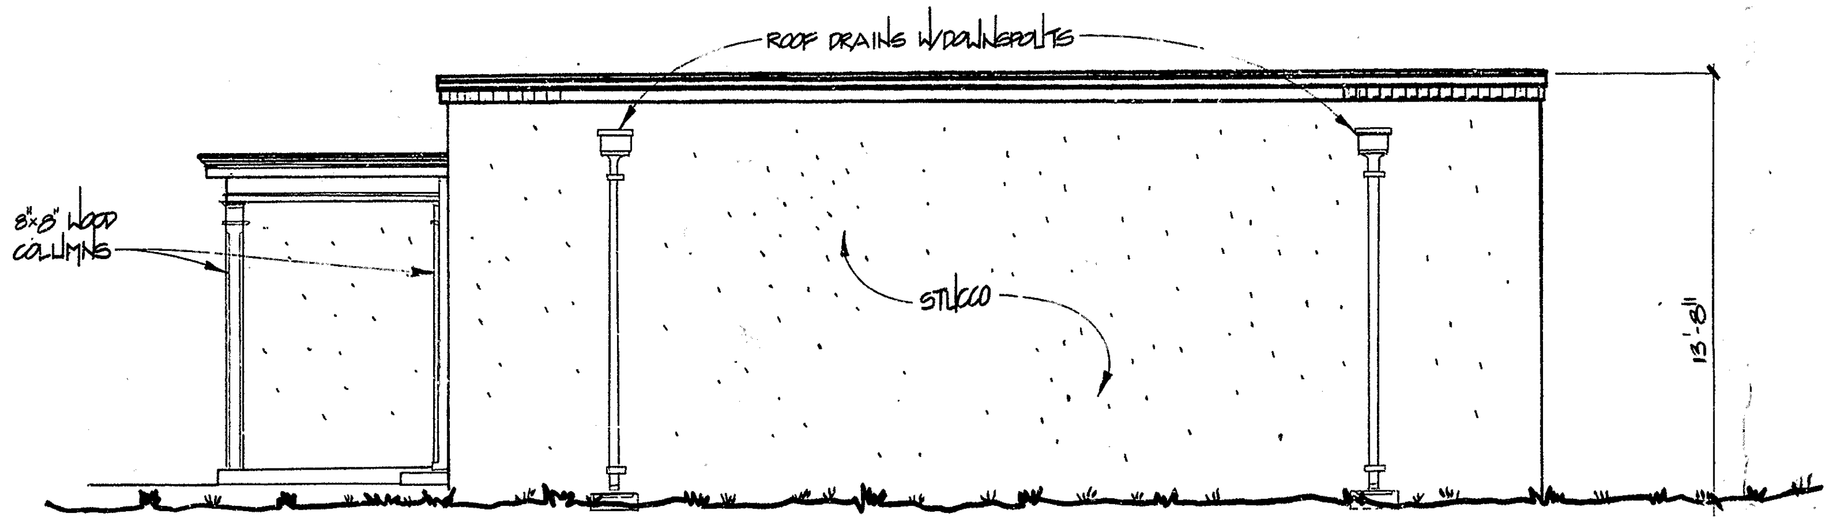

WEST ELEVATION

-EXISTING- 1/4" = 1'-0"

~ EXISTING CONDITIONS ~

OFFICE OF ENGINEERING AND FACILITY MANAGEMENT UNITED STATES DEPARTMENT OF THE INTERIOR NATIONAL PARK SERVICE SOUTHWEST REGIONAL OFFICE	DESIGNED: ROTY & SEIGLER DRAWN: T. GATTIS TECH. REVIEW: CEF DATE: 7/89	TITLE OF DRAWING: EXISTING ELEVATIONS LOCATION WITHIN PARK: VISITOR CENTER NAME OF PARK: FORT UNION NATIONAL MONUMENT REGION: S.W. COUNTY: MORA STATE: NEW MEXICO	DRAWING NO.: 402 / 80,023 PKG. NO.: — SHEET: 3 OF 9

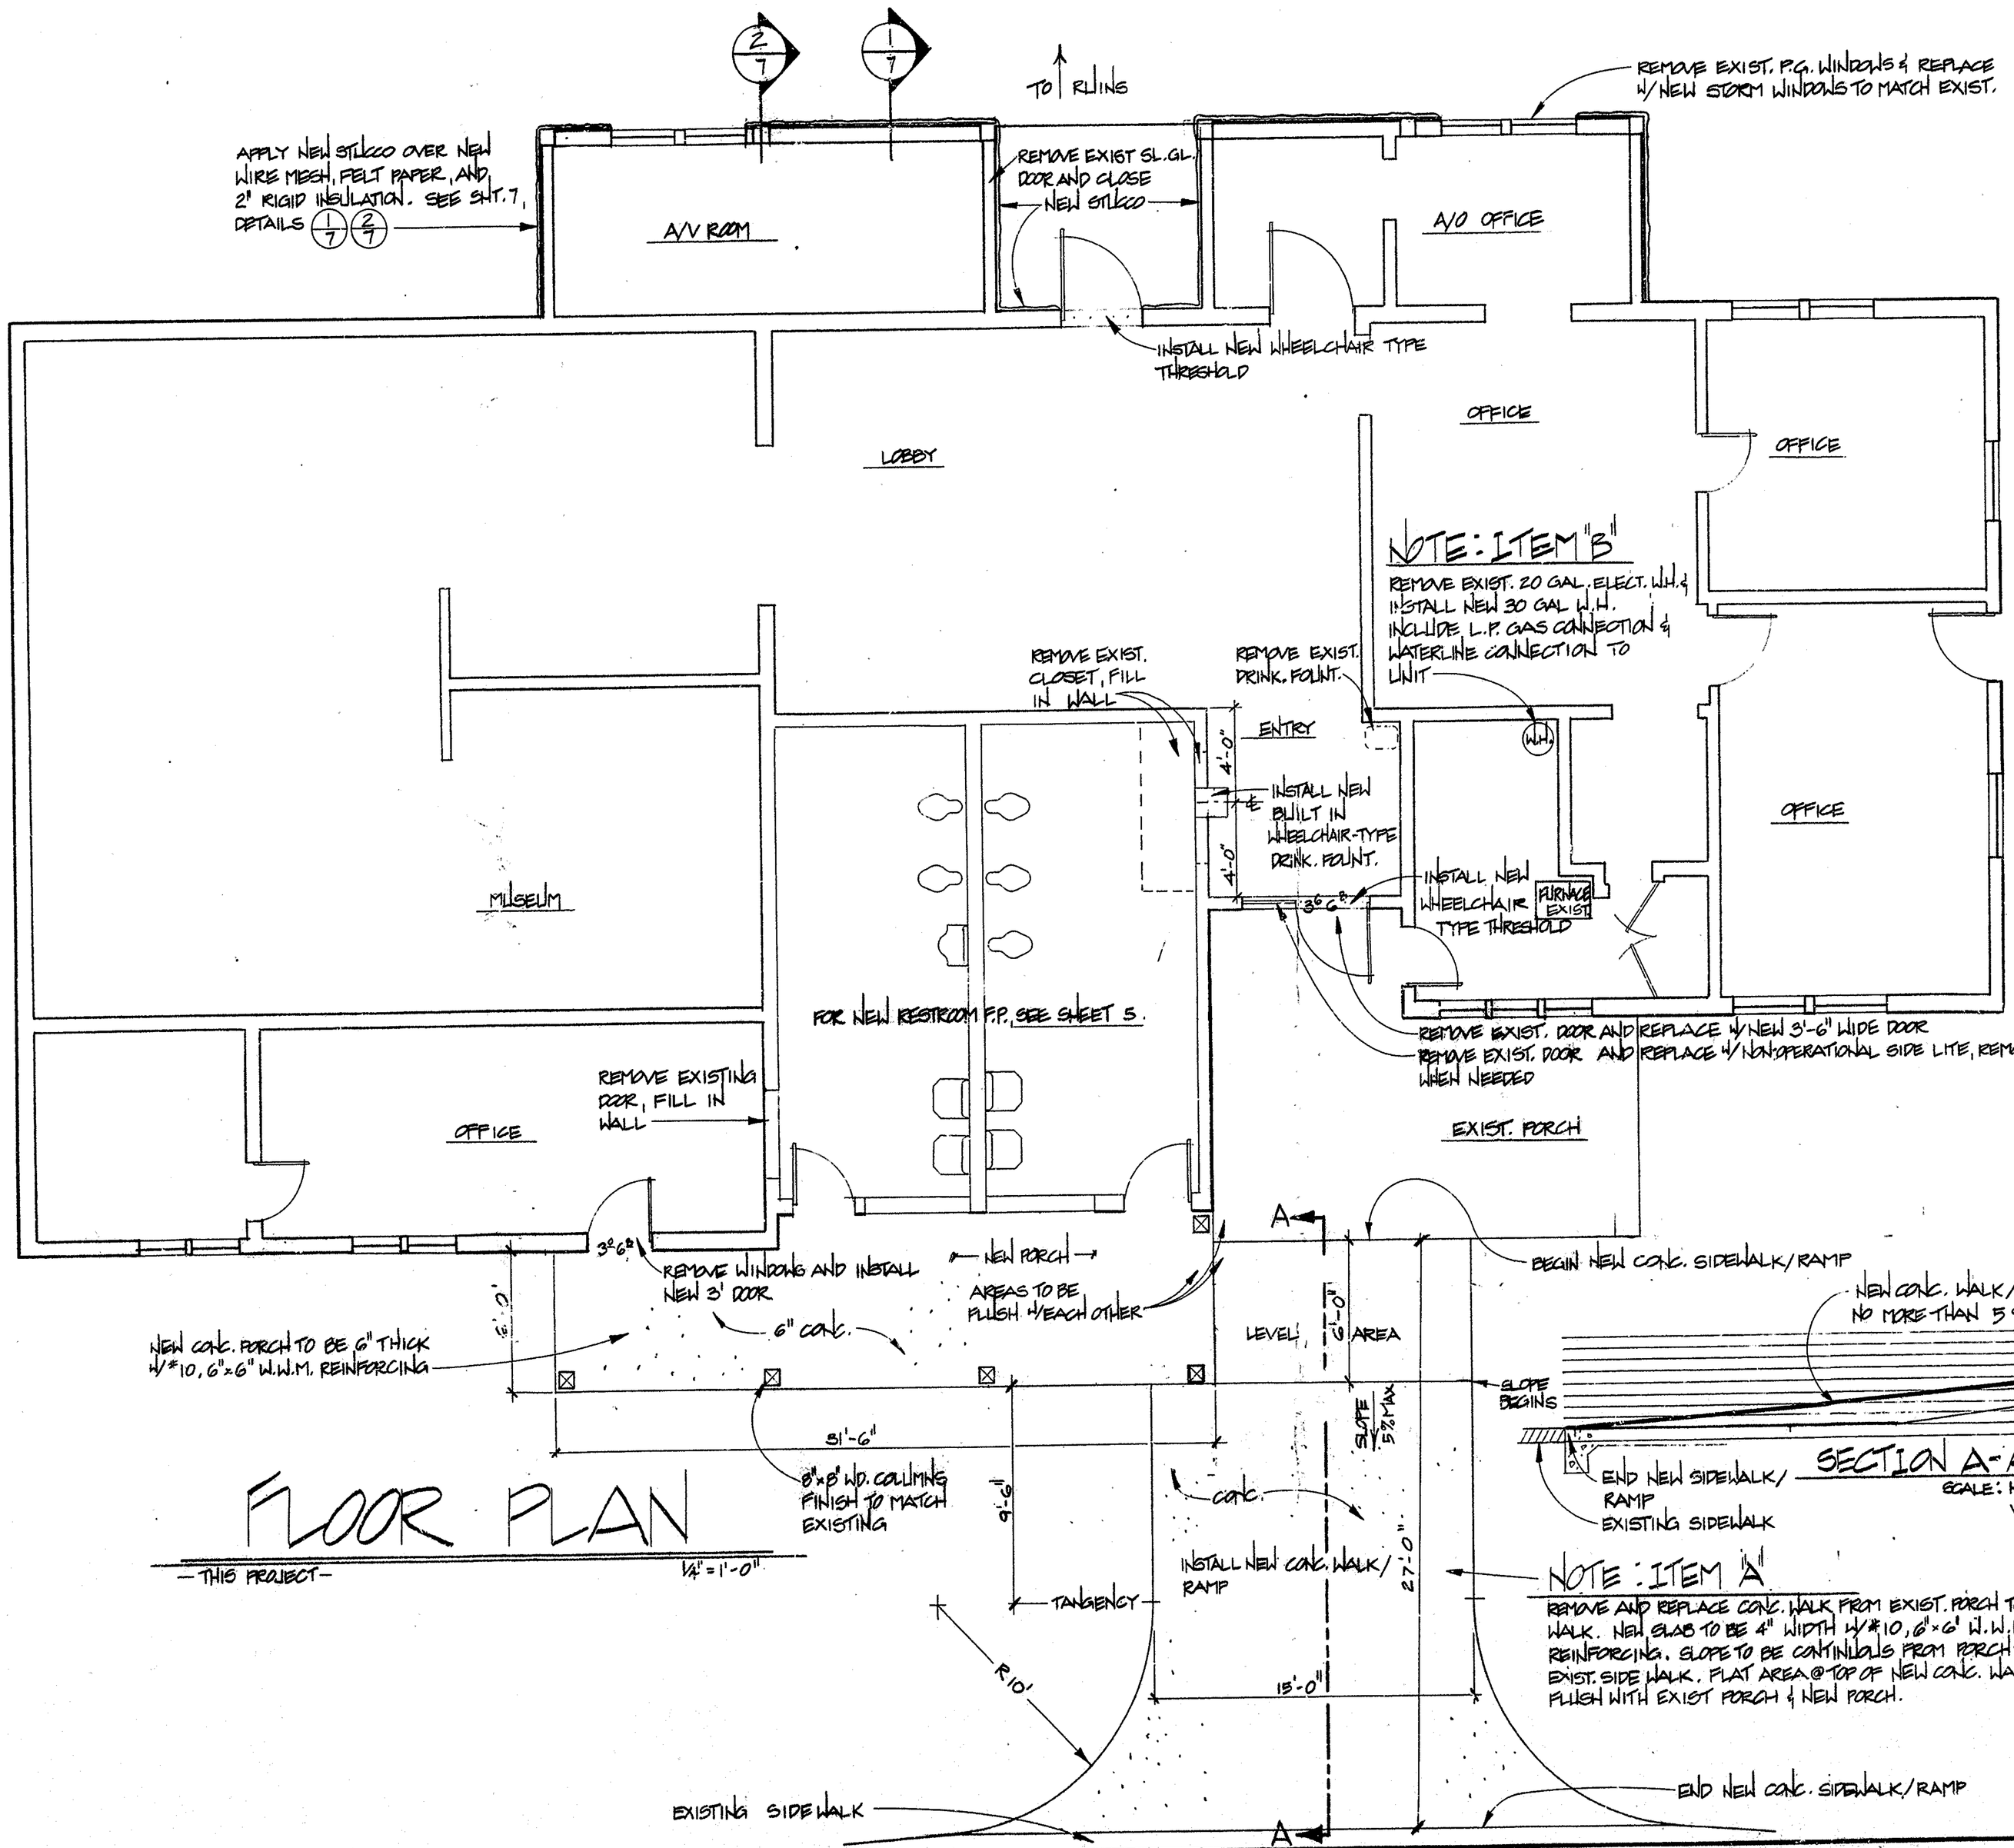

FLOOR PLAN

— THIS PROJECT —

1/4" = 1'-0"

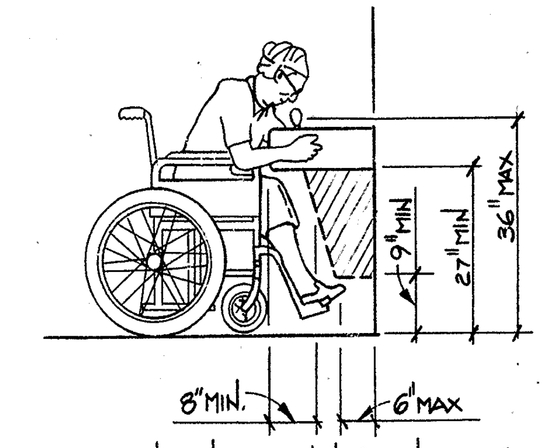

DRINKING FOUNTAIN DETAIL

NOTE: SPOUT HEIGHT & KNEE CLEARANCE FOR DISABLED ACESS

N.T.S.

NORTH

NOTE:

FINISH ALL NEW DOORS & WINDOWS TO MATCH EXISTING.

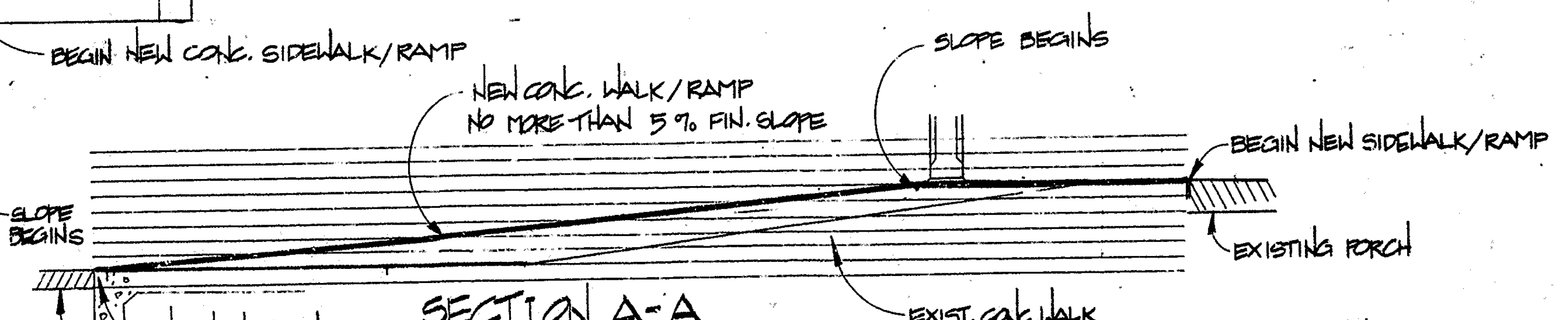

SECTION A-A

SCALE: HORIZ. 3/8" = 1'-0"
VERT. 1 1/2" = 1'-0"

NOTE: ITEM "A"

REMOVE AND REPLACE CONC. WALK FROM EXIST. PORCH TO CURBSIDE WALK. NEW SLAB TO BE 4" WIDTH W/ #10, 6"x6" W.W. MESH REINFORCING. SLOPE TO BE CONTINUOUS FROM PORCH TO EXIST. SIDE WALK. FLAT AREA @ TOP OF NEW CONC. WALK TO BE FLUSH WITH EXIST PORCH & NEW PORCH.

~ THIS PROJECT ~

DESIGNED: S. ROMERO	TITLE OF DRAWING: EXTERIOR MODIFICATIONS	DRAWING NO. 402 / 80,023
DRAWN: T. GATTIS	LOCATION WITHIN PARK: VISITOR CENTER	PKG. NO.
TECH. REVIEW: OEF	NAME OF PARK: FT. UNION N.M.	SHEET 4 OF 9
DATE: 1/89	REGION: S.W. / COUNTY: MORA / STATE: NEW MEXICO	

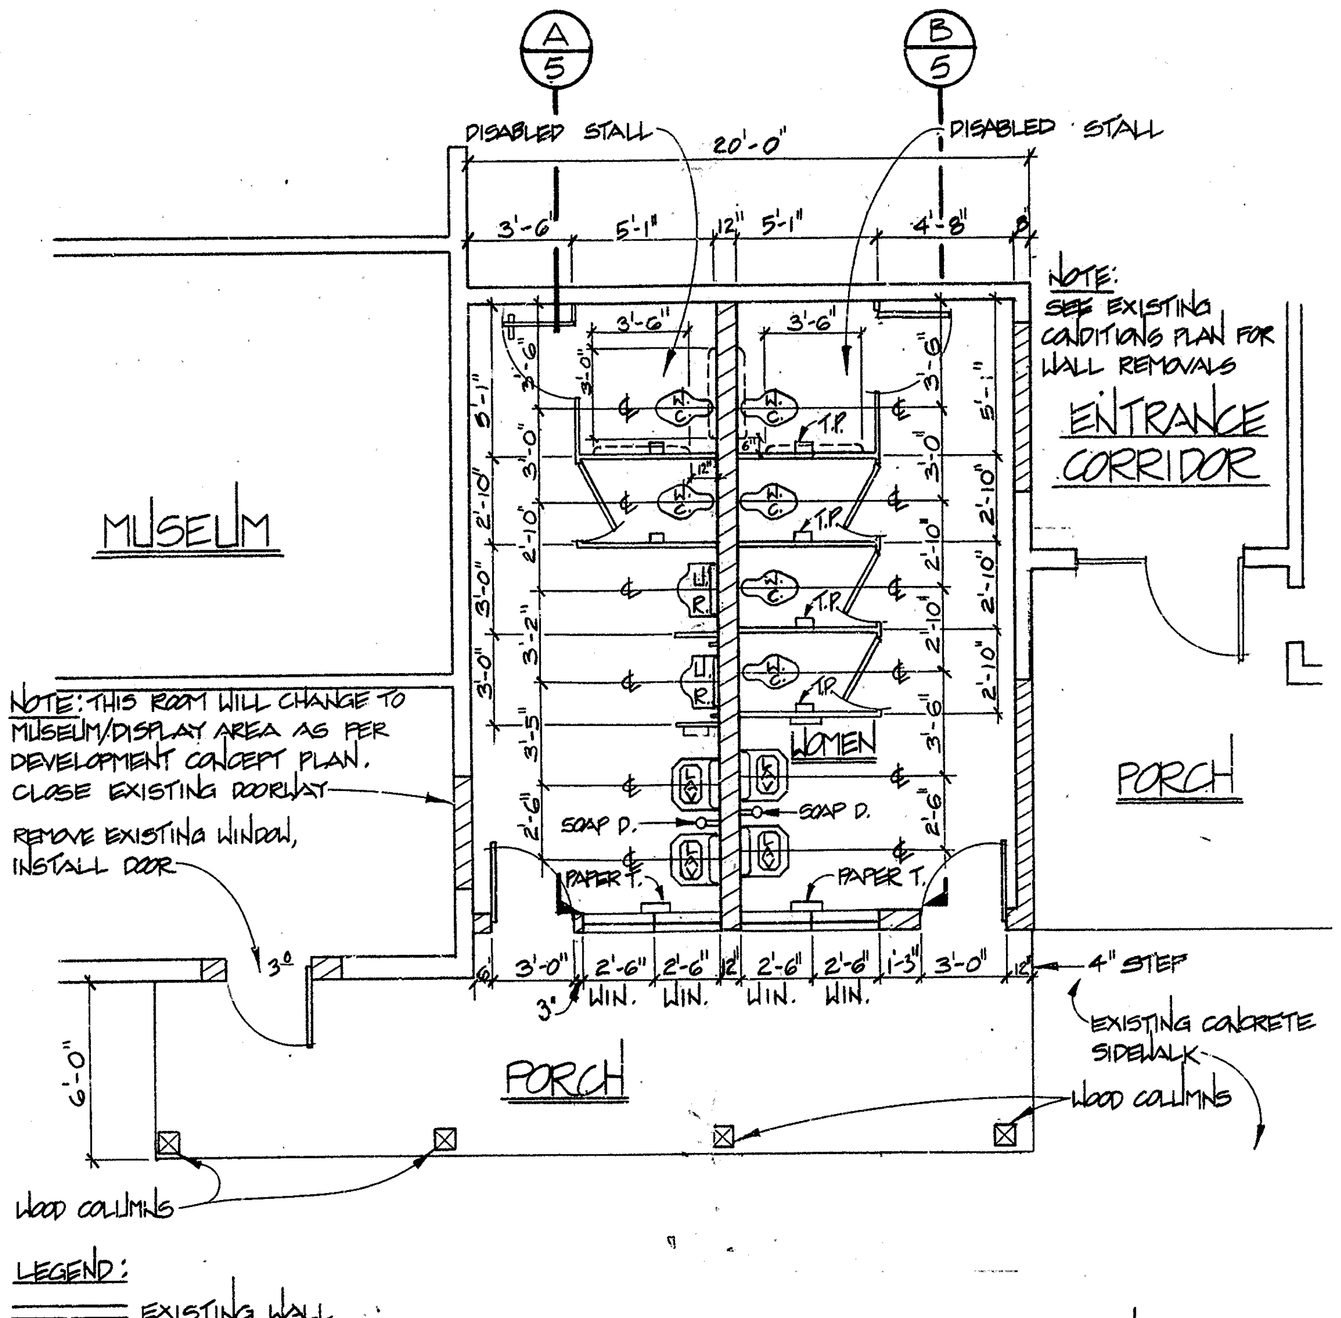

LEGEND:

EXISTING WALL

NEW WALL

PARTIAL FLOOR PLAN

— THIS PROJECT —

1/4" = 1'-0"

GENERAL CONSTRUCTION NOTE:

A. NEW WALL CONSTRUCTION SECTIONS MAY BE WOOD FRAME OR CONCRETE BLOCK UNIT, PROVIDED THAT ALL CONNECTIONS TO EXISTING BUILDING ARE STRAIGHT, EVEN, AND SMOOTH ALL IN THE SAME PLANE, WITH NO IMPERFECTIONS AFFECTING STRENGTH, DURABILITY AND APPEARANCE. ALL FLOOR LEVELS FROM EXISTING TO NEW WILL BE THE SAME LEVEL AS PER WHEELCHAIR ACCESSIBILITY CODE, WITH NO TOLERANCE.

B. INSTALL CONTROL AND EXPANSION JOINTS AT ALL POINTS WHERE NEW CONSTRUCTION MEETS EXISTING AND AS CALLED FOR BY UNIFORM BUILDING CODE.

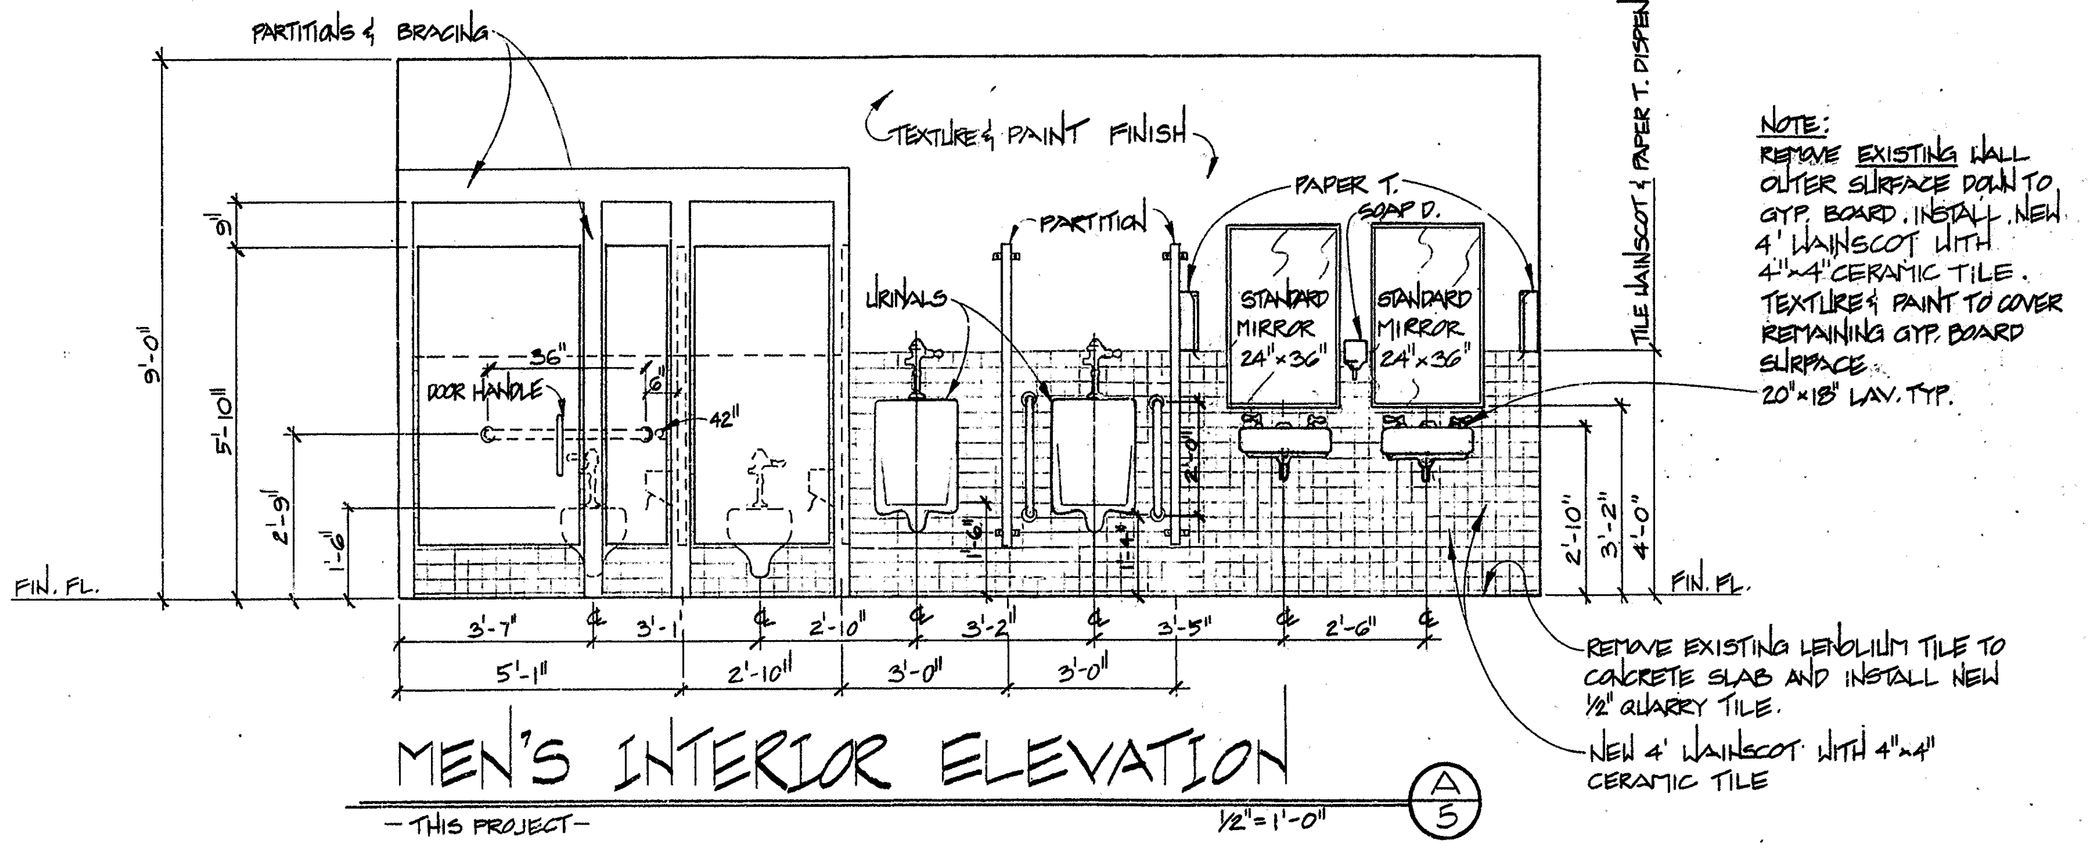

MEN'S INTERIOR ELEVATION

— THIS PROJECT —

1/2" = 1'-0"

A/5

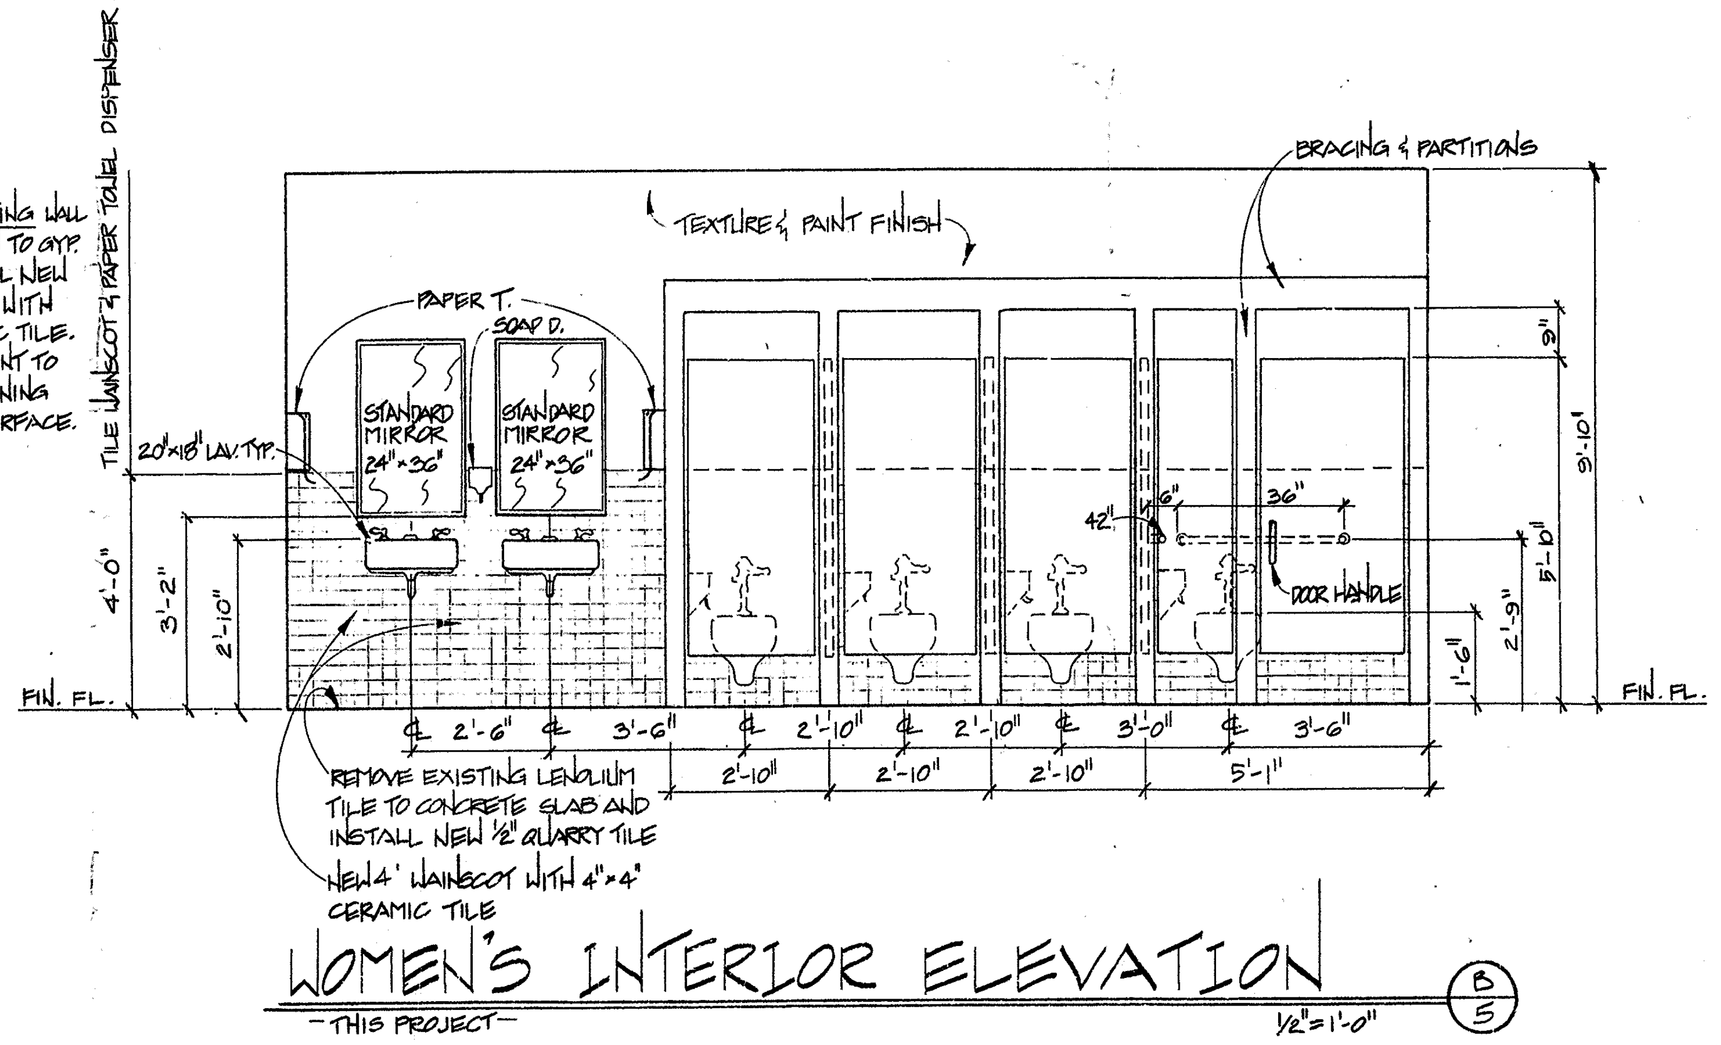

WOMEN'S INTERIOR ELEVATION

— THIS PROJECT —

1/2" = 1'-0"

B/5

~ THIS PROJECT ~

UNITED STATES DEPARTMENT OF THE INTERIOR NATIONAL PARK SERVICE SOUTHWEST REGIONAL OFFICE	DESIGNED: S. ROMERO DRAWN: T. GATTIS TECH. REVIEW: OEF DATE: 1/90	TITLE OF DRAWING RESTROOM ELEVATIONS & FLOOR PLAN LOCATION WITHIN PARK VISITOR CENTER NAME OF PARK FT. UNION N.M. REGION S.W. COUNTY MORA STATE NEW MEXICO	DRAWING NO. 402 80,023 PKG. NO. — SHEET 5 OF 9

114105

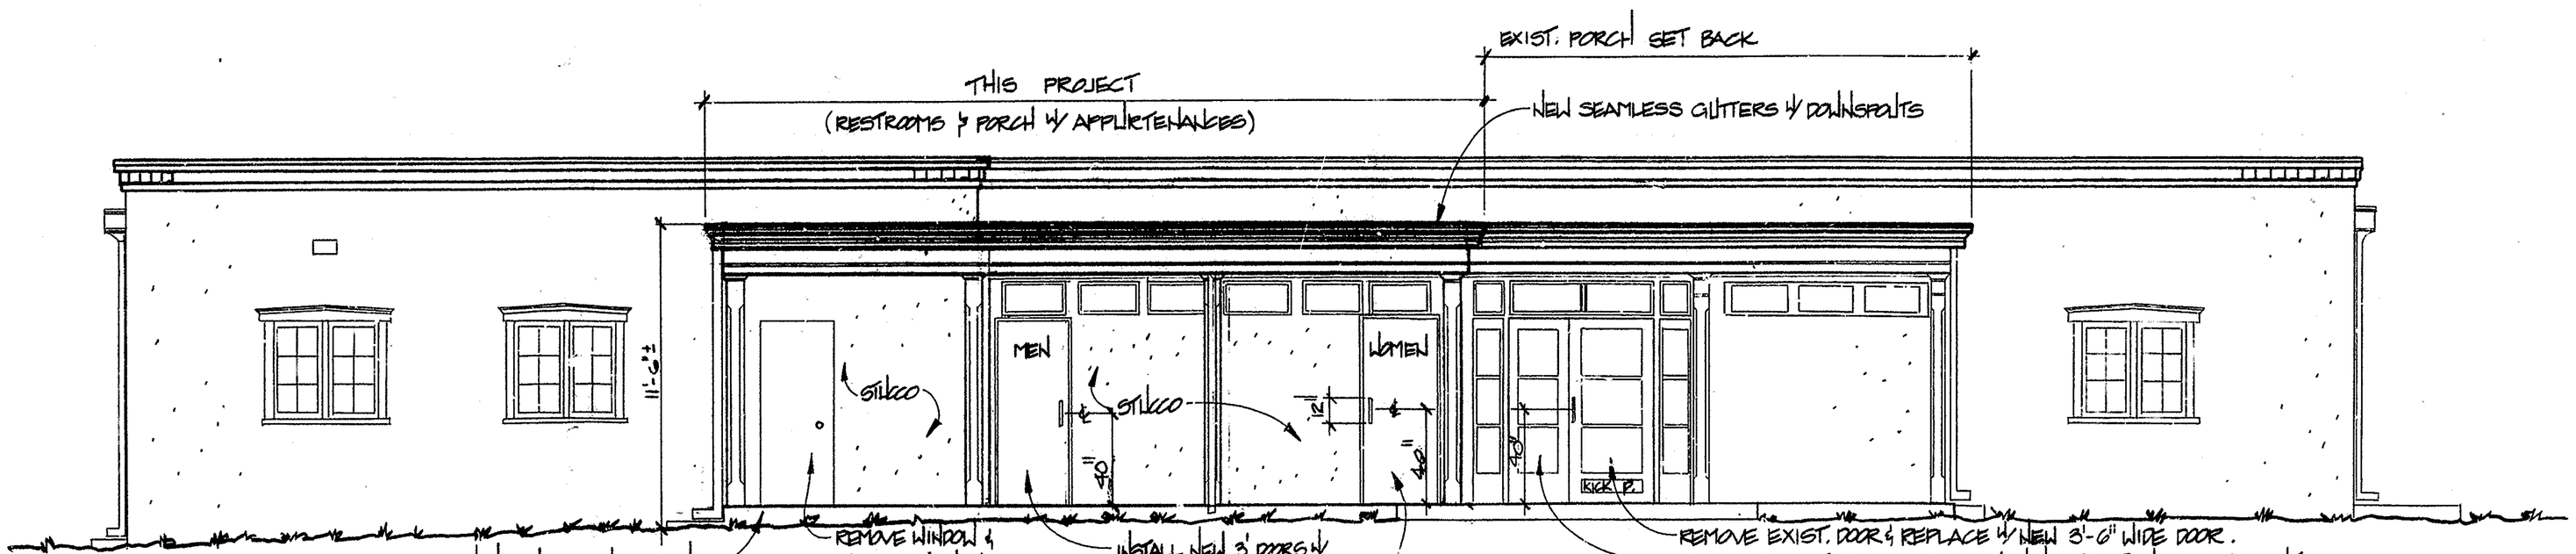

NOTE:
HANDLE ON HANDICAP RESTROOMS SHALL NOT EXCEED 3'-4" IN HEIGHT FROM CONC. PORCH FLOOR TO CENTER OF HANDLE

FRONT (SOUTH) ELEVATION

-THIS PROJECT-

1/4" = 1'-0"

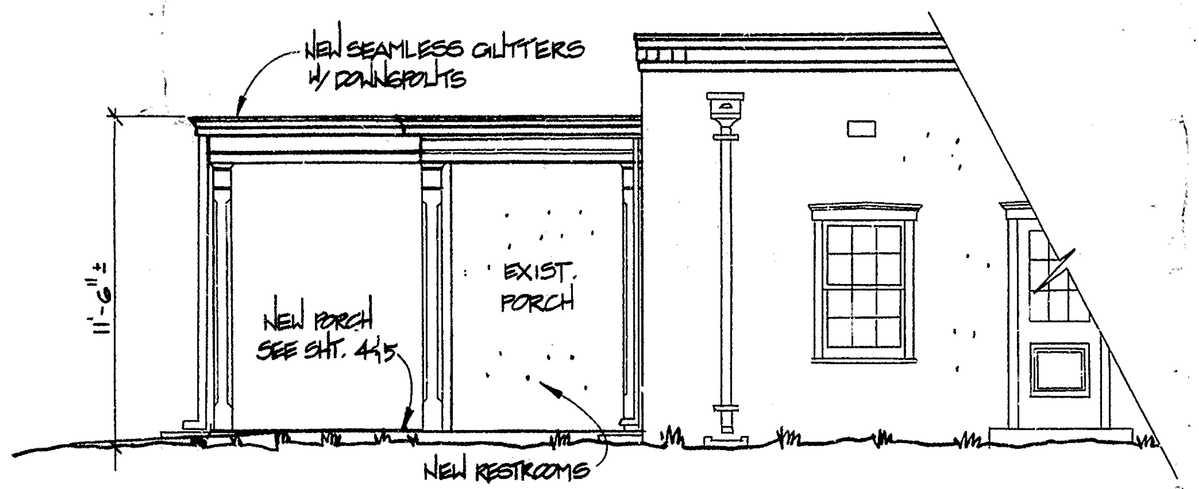

EAST ELEVATION

-THIS PROJECT-

1/4" = 1'-0"

~THIS PROJECT~

DESIGNED: S. ROMERO	TITLE OF DRAWING: ELEVATIONS	DRAWING NO. 402 / 80,023
DRAWN: T. GATTIS	LOCATION WITHIN PARK: VISITOR CENTER	PKG. NO. —
TECH. REVIEW: OEF	NAME OF PARK: FT. UNION N.M.	SHEET 6 OF 9
DATE: 1/90	REGION SW · COUNTY MORA · STATE NEW MEXICO	

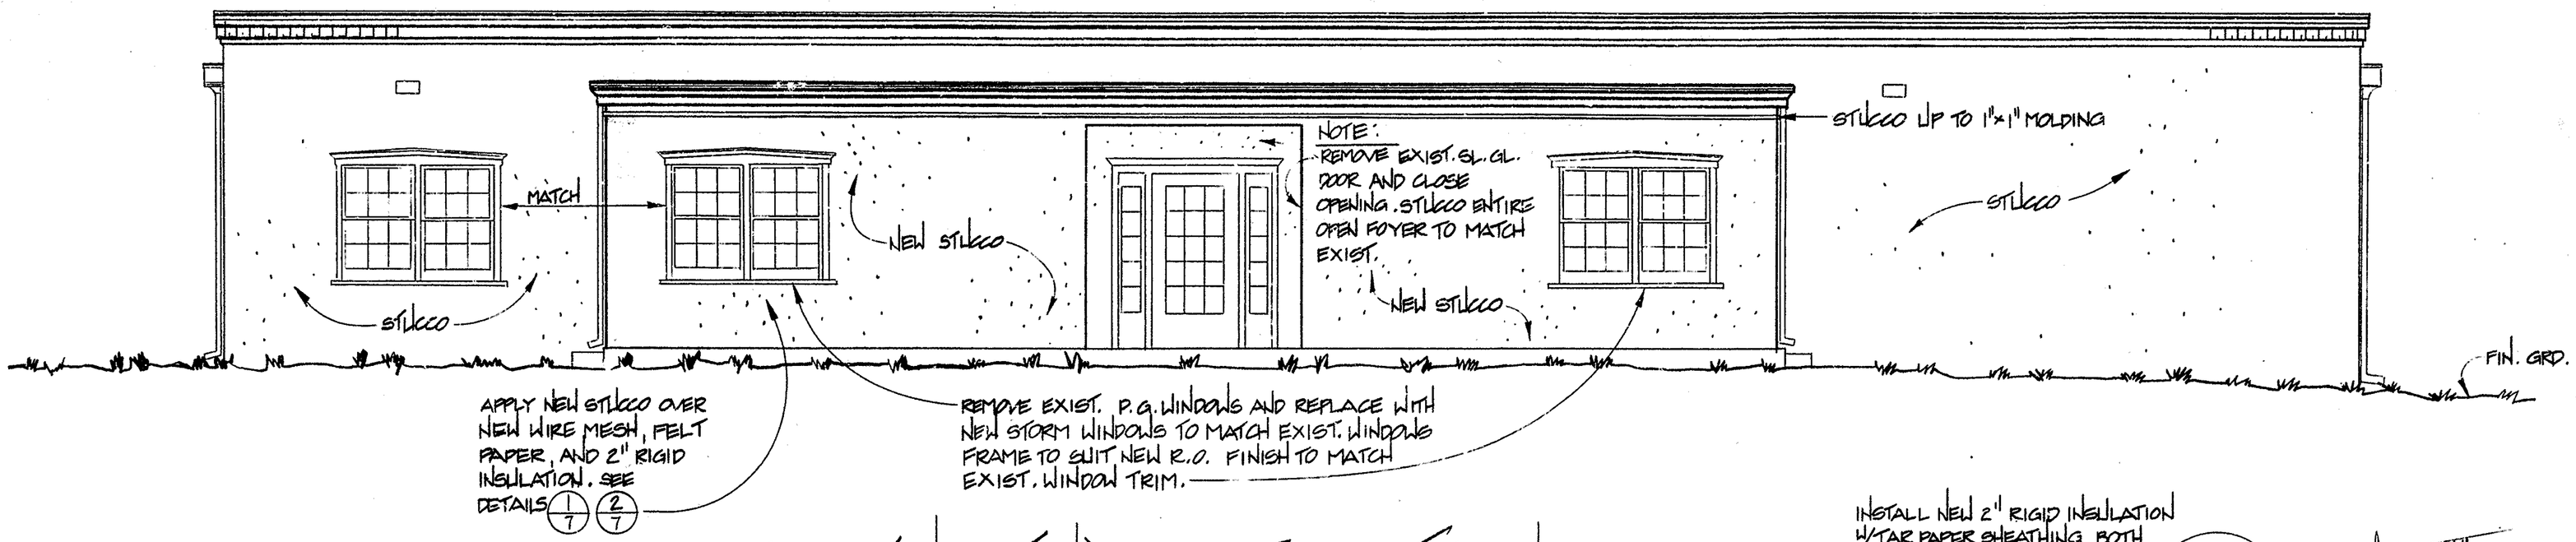

REAR (NORTH) ELEVATION

— THIS PROJECT — 1/4" = 1'-0"

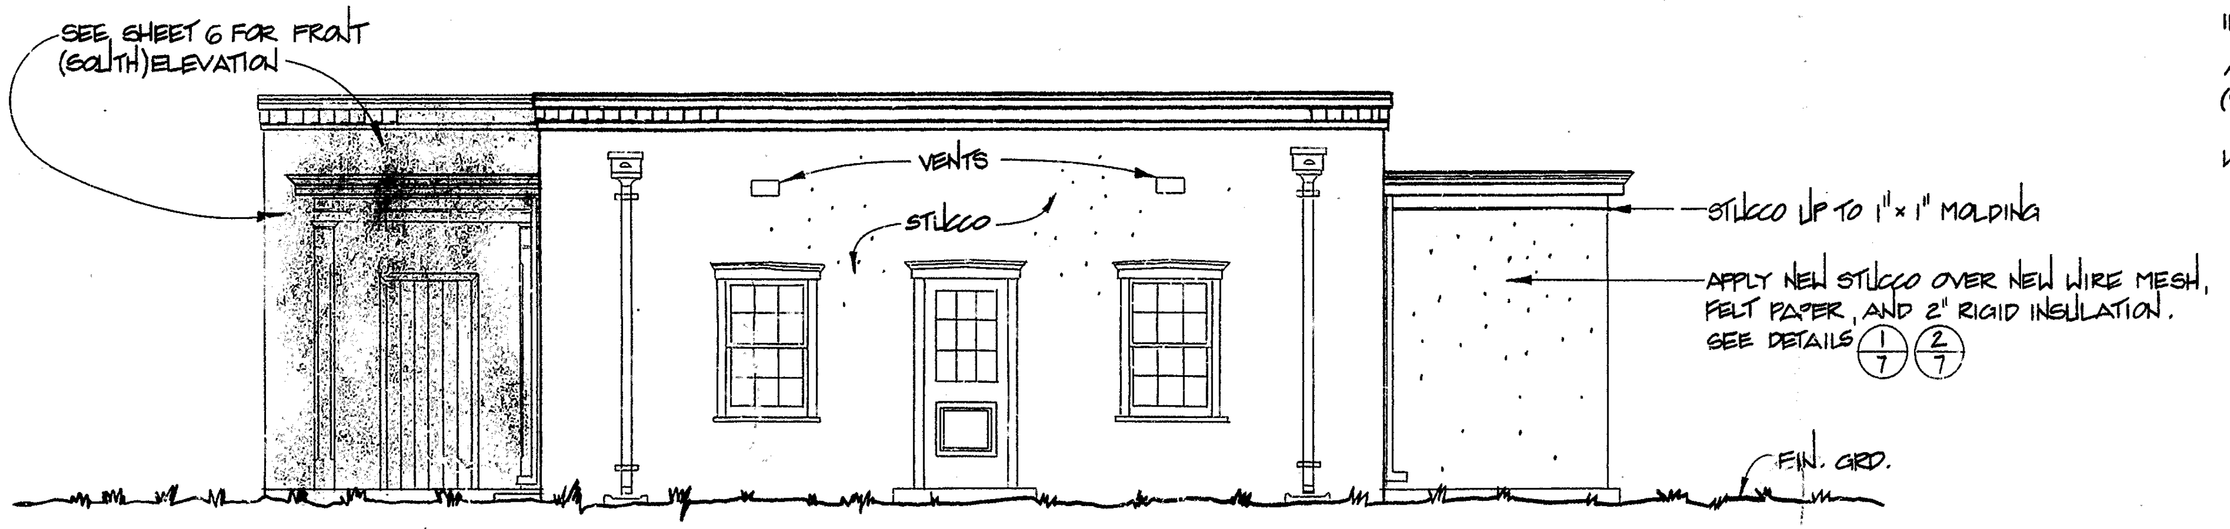

EAST ELEVATION

— THIS PROJECT — 1/4" = 1'-0"

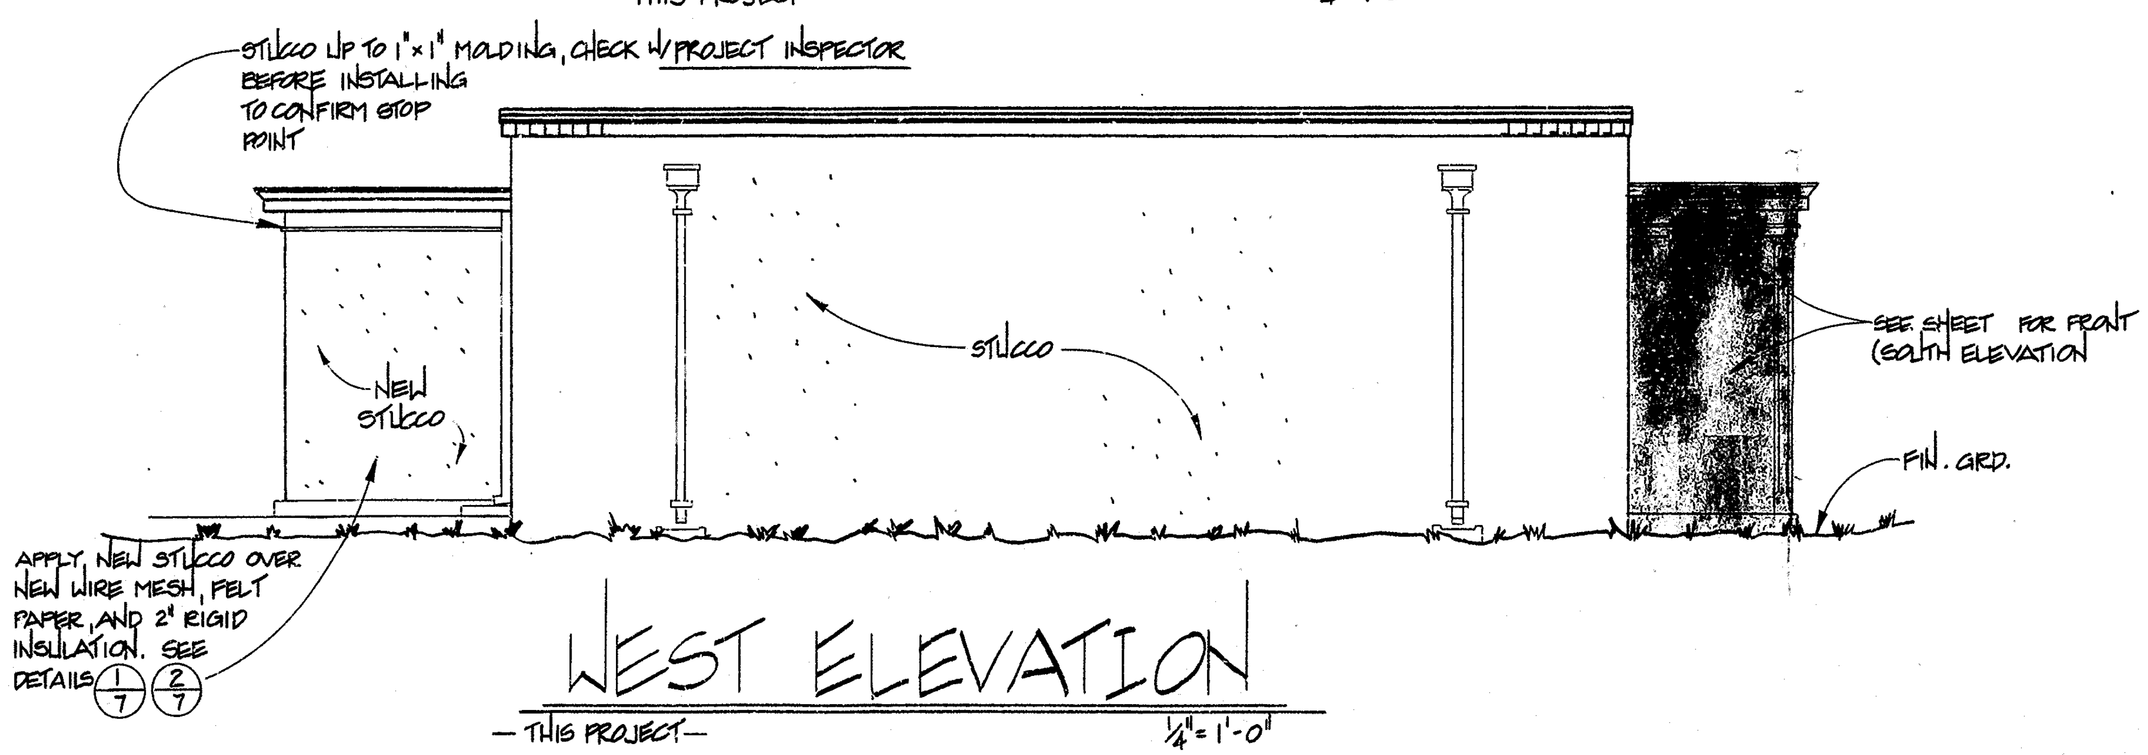

WEST ELEVATION

— THIS PROJECT — 1/4" = 1'-0"

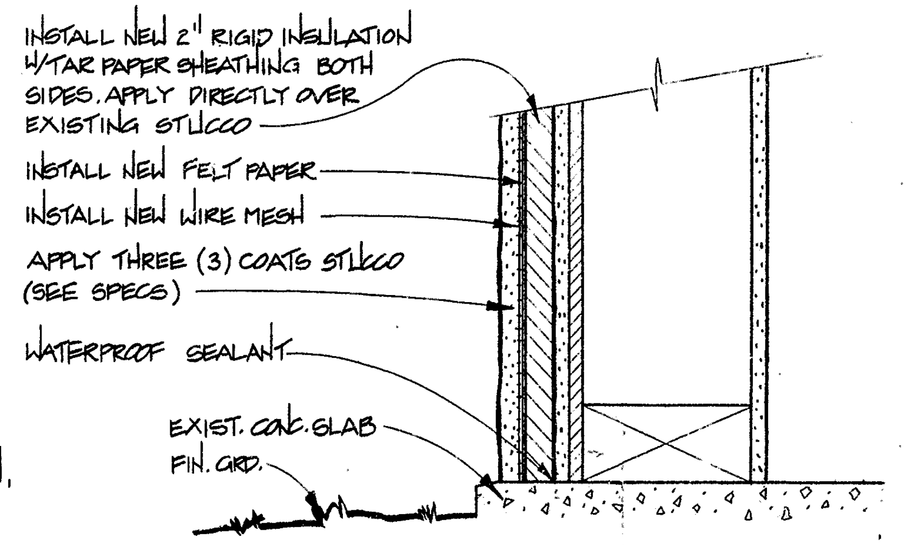

DETAIL

— THIS PROJECT — 3" = 1'-0" 1/7

NOTE:
BEFORE INSTALLING NEW 2" RIGID INSULATION, SEAL EXISTING EXTERIOR WALL @ CONC. SLAB JOINT WITH PROPER WATERPROOF SEALANT.

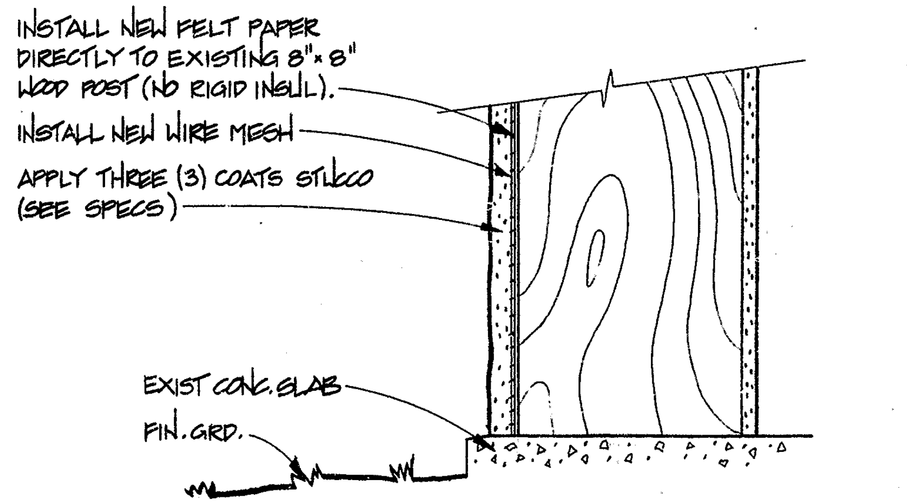

DETAIL

— THIS PROJECT — 3" = 1'-0" 2/7

~ THIS PROJECT ~

DESIGNED: S. ROMERO	TITLE OF DRAWING: REMODEL REAR PORCH, EXTERIOR	DRAWING NO. 402 80,023
DRAWN: T. GATTIS	LOCATION WITHIN PARK: VISITOR CENTER	PKG. NO. — — —
TECH. REVIEW: OEF	NAME OF PARK: PT. UNION N.M.	SHEET 7 OF 9
DATE: 1/90	REGION S.W. COUNTY MORA STATE NEW MEXICO	