1'-6" x 9" High Concrete Curb Wall with Miami Buff Integral Color and Light Sandblast Finish

Lands End Bench (3) Set on Granite Cobble Base

Planting Area

Existing Wood Platform

Accessible Overlook with 1.8% Max. Slope in Any Direction

Existing Memorial Bench

Companion Seating

8' Wide Accessible Trail

Companion Seating

OVERLOOK

8'-0"

1.8%

1.2%

Bike Racks

Trash Receptacles

EL CAMINO DEL MAR

Note: Trail to have 1.8% Maximum Cross Slope

Note: Design and Materials for Eagles Point Overlook to Match Completed Improvements on the Coastal Trail at Lands End.

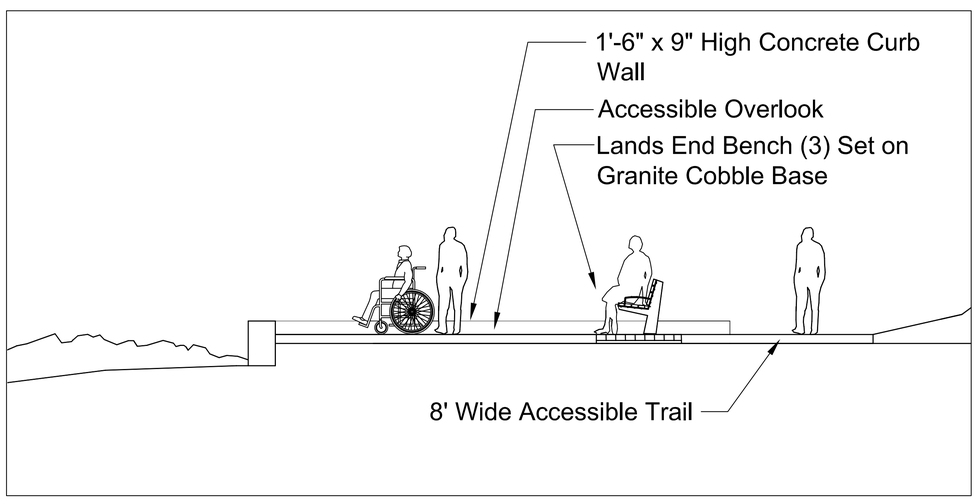

SECTION AT OVERLOOK
1/4" = 1'-0"

SURVEY DESCRIPTION

THIS IS A SURVEY OF CORNERS 1–31, INCLUSIVE, OF THE ADMINISTRATIVE BOUN CONTAINED WITHIN THE GOLDEN GATE NATIONAL RECREATION AREA AND AS SHOW THAT CERTAIN MAP ENTITLED "TOWNSHIP 2 SOUTH, RANGE 6 WEST, OF THE MOU DIABLO MERIDIAN, CALIFORNIA," DATED DECEMBER 4, 1978.

SURVEY REFERENCE

BOUNDARY SURVEY OF TOWNSHIP 2 SOUTH, RANGE 6 WEST, OF THE MOUNT DIABLO MERIDIAN, CALIFORNIA

DATED DECEMBER 4, 1978
BUREAU OF LAND MANAGEMENT FILING No. 43–022–A

BASIS OF SURVEY

CITY OF SAN FRANCISCO MONUMENT MAP Nos. 92, 93, 93A, 100, 103, 110 ON FILE IN THE OFFICE OF THE CITY ENGINEER.

BASIS OF BEARING

GRID AZIMUTH ESTABLISHED BY GPS AND REFERENCED TO CALIFORNIA COORDINA SYSTEM ZONE 3, NAD83 (1991.35 EPOCH)

GENERAL NOTES

1. ELEVATIONS ARE ON SAN FRANCISCO CITY DATUM.
2. DISTANCES ARE GRID AND ARE U.S. SURVEY FEET.
3. ASSESSOR BLOCKS SHOWN FOR REFERENCE ONLY. NOT FIELD SURVEYED O CHECKED WITH RECORD INFORMATION.

NORTH

LEGEND

TC	TOP OF CURB
CONC.	CURB
ASPH.	ASPHALT
GRD.	GROUND
TW	TOP OF WALL
W.S.	WOOD STEPS
28"	TREE
50"(T)	TREE (TWIN)
	SEWER MANHOLE
	CATCH BASIN
CORNER 1	ADMINISTRATIVE BOUNDARY CORNER PER RECORD DATA
MW	MONITORING WELL

ELEVATION NOTE
ELEVATIONS ARE ON SAN FRANCISCO CITY DATUM.

SCALE OF FEET
20 0 20 40

GOLDEN GATE NATIONAL PARKS CONSERVANCY

GGNPC
Building 201, Fort Mason
San Francisco, CA
94123
tel 415/561-3000
fax 415/561-3003

NATIONAL PARK SERVICE

Stephen Wheeler
Landscape Architects
99 Mississippi Street
Second Floor
San Francisco, CA 94107
tel 415/252-7075, fax 415/252-7074
sjw@swlarch.com

LANDS END EAGLES POINT OVERLOOK

San Francisco, California

11/13/12	Schematic Design

drawn by: SJW
project no.: GGN901
date:
scale: 1" = 20'-0"

LANDSCAPE PLAN

L1.1