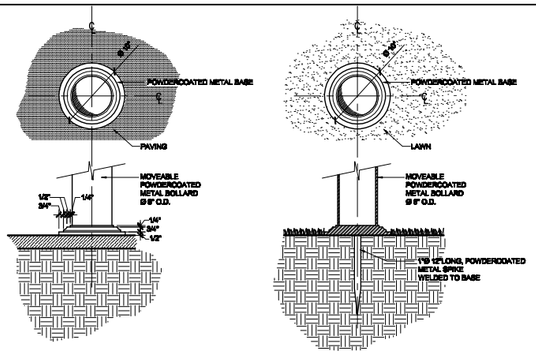

METAL BASE ON PAVING -
ENLARGED PLAN & ELEVATION

METAL BASE ON LAWN -
ENLARGED PLAN & SECTION

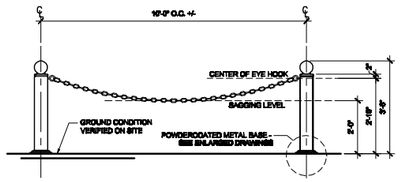

TYPICAL MOVEABLE METAL BOLLARD ON LAWN / ON PAVING - SECTION / ELEVATION
1/2"=1'-0"

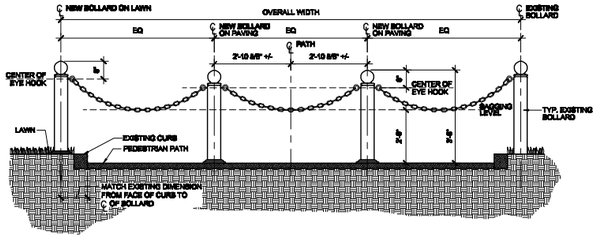

BOLLARDS AT PEDESTRIAN PATHS - ELEVATION
1/2"=1'-0"

EXISTING BOLLARD

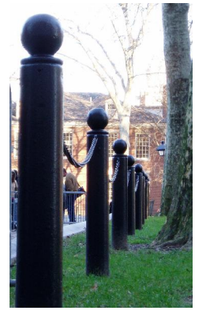

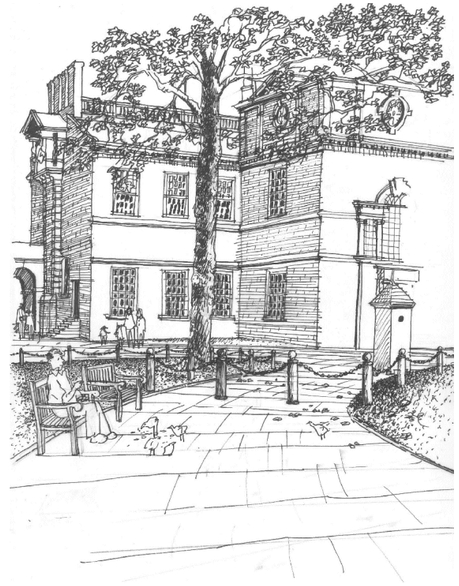

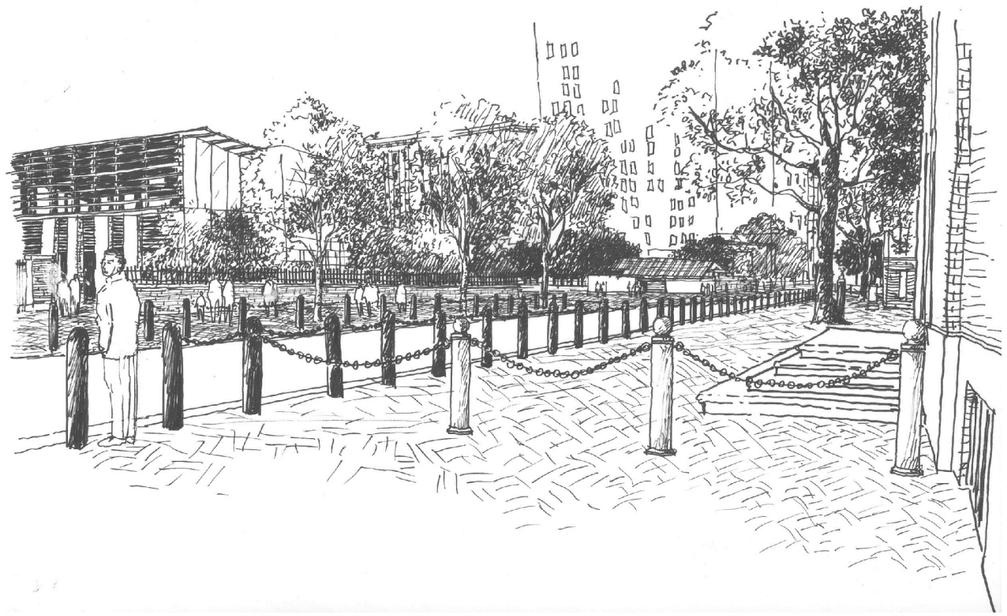

PERSPECTIVES

SCALE: AS SPECIFIED

INDEPENDENCE SQUARE SECURITY PLAN

INDEPENDENCE NATIONAL HISTORICAL PARK
WORLD HERITAGE SITE

[redacted]	DESIGNED:	SUB SHEET NO.	TITLE OF SHEET	DRAWING NO.
	CADD: NS	LA2.00	SECURITY BOLLARD DETAILS	PKG. NO. / SHEET
	TECH. REVIEW: HB			OF
	DATE: 1/22/07		INDEPENDENCE NATIONAL HISTORICAL PARK	