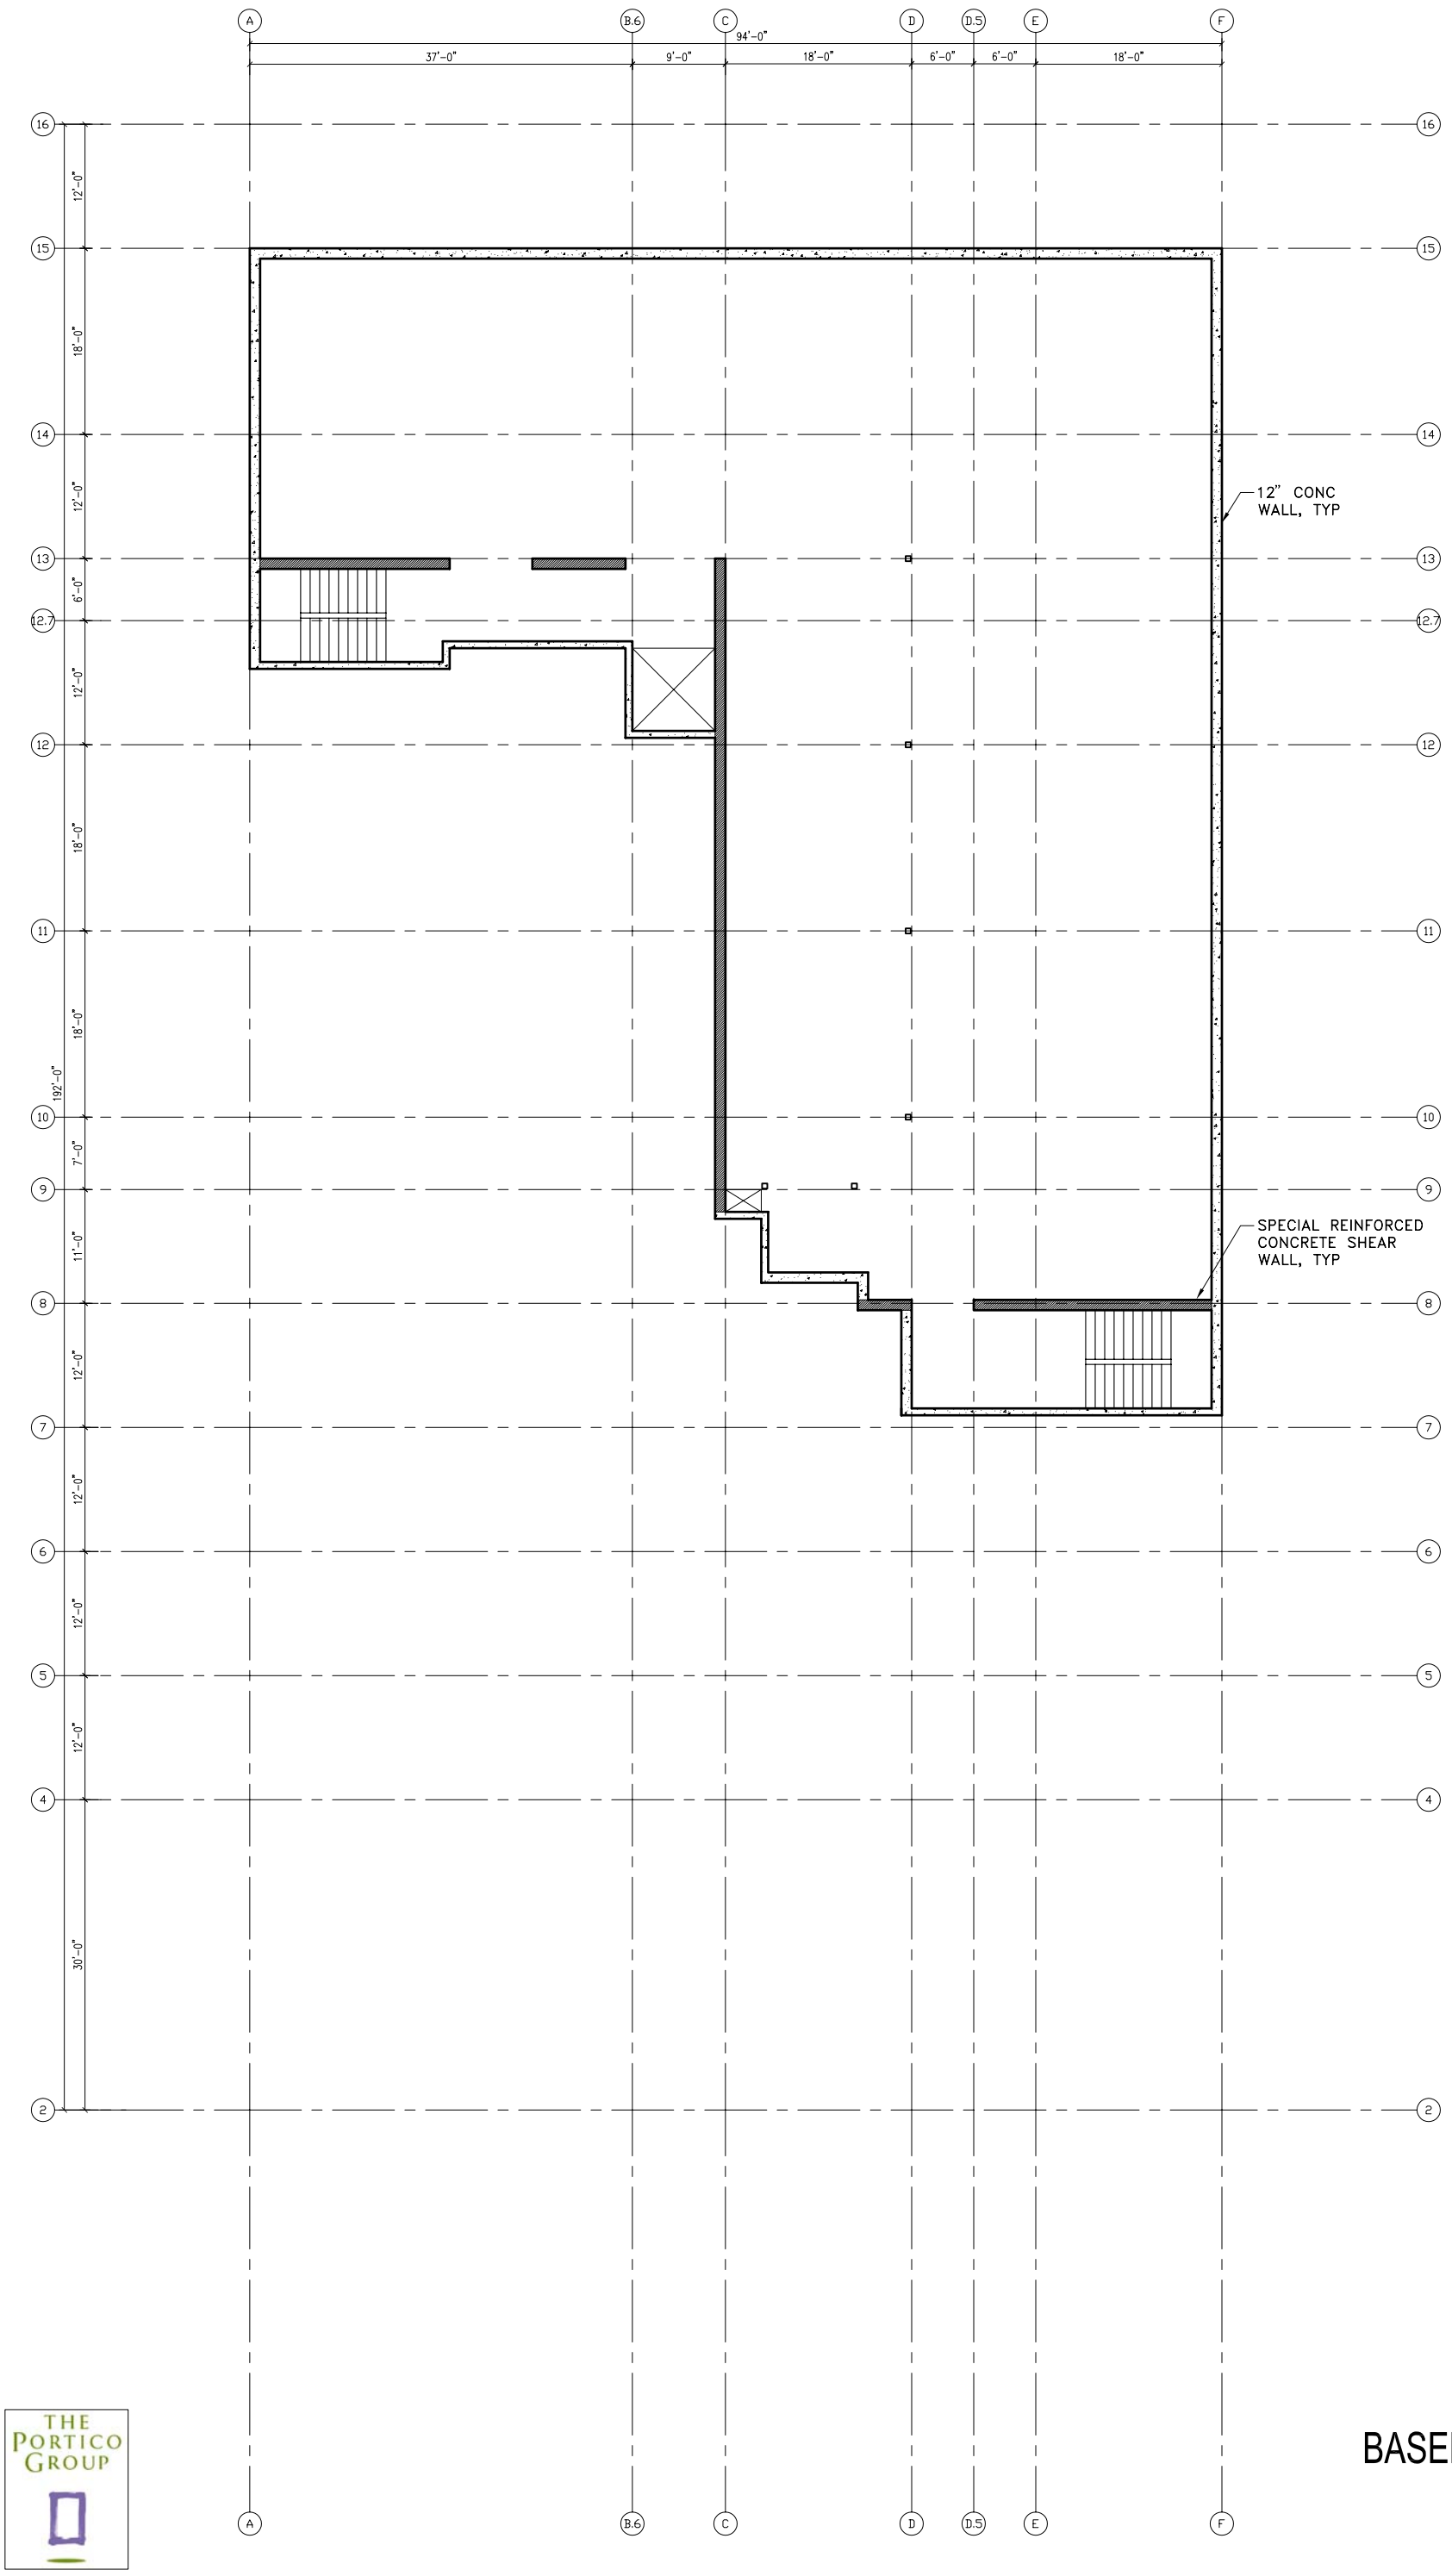

100%

BASEMENT LEVEL PLAN

SCALE: 1/8"=1'-0"

S-101

THE PORTICO GROUP
1500 FOURTH AVENUE,
THIRD FLOOR
SEATTLE, WA 98101
206.621.2196

WITH
PALADINO & COMPANY
STANTEC
TETRATECH/KCM INC.
USKH INC
NB DESIGN GROUP
CANDELA
SPARLING
BRC

MARY LOWELL CENTER
SEWARD, ALASKA

N

Path: S:\CADD\2290099 Portico Seward\PAC04S01.dwg Plot date: Dec 15, 2005-07:47:39am CAD User: Jeff Fullner.
Xref Filename: | PAC04XF0 |