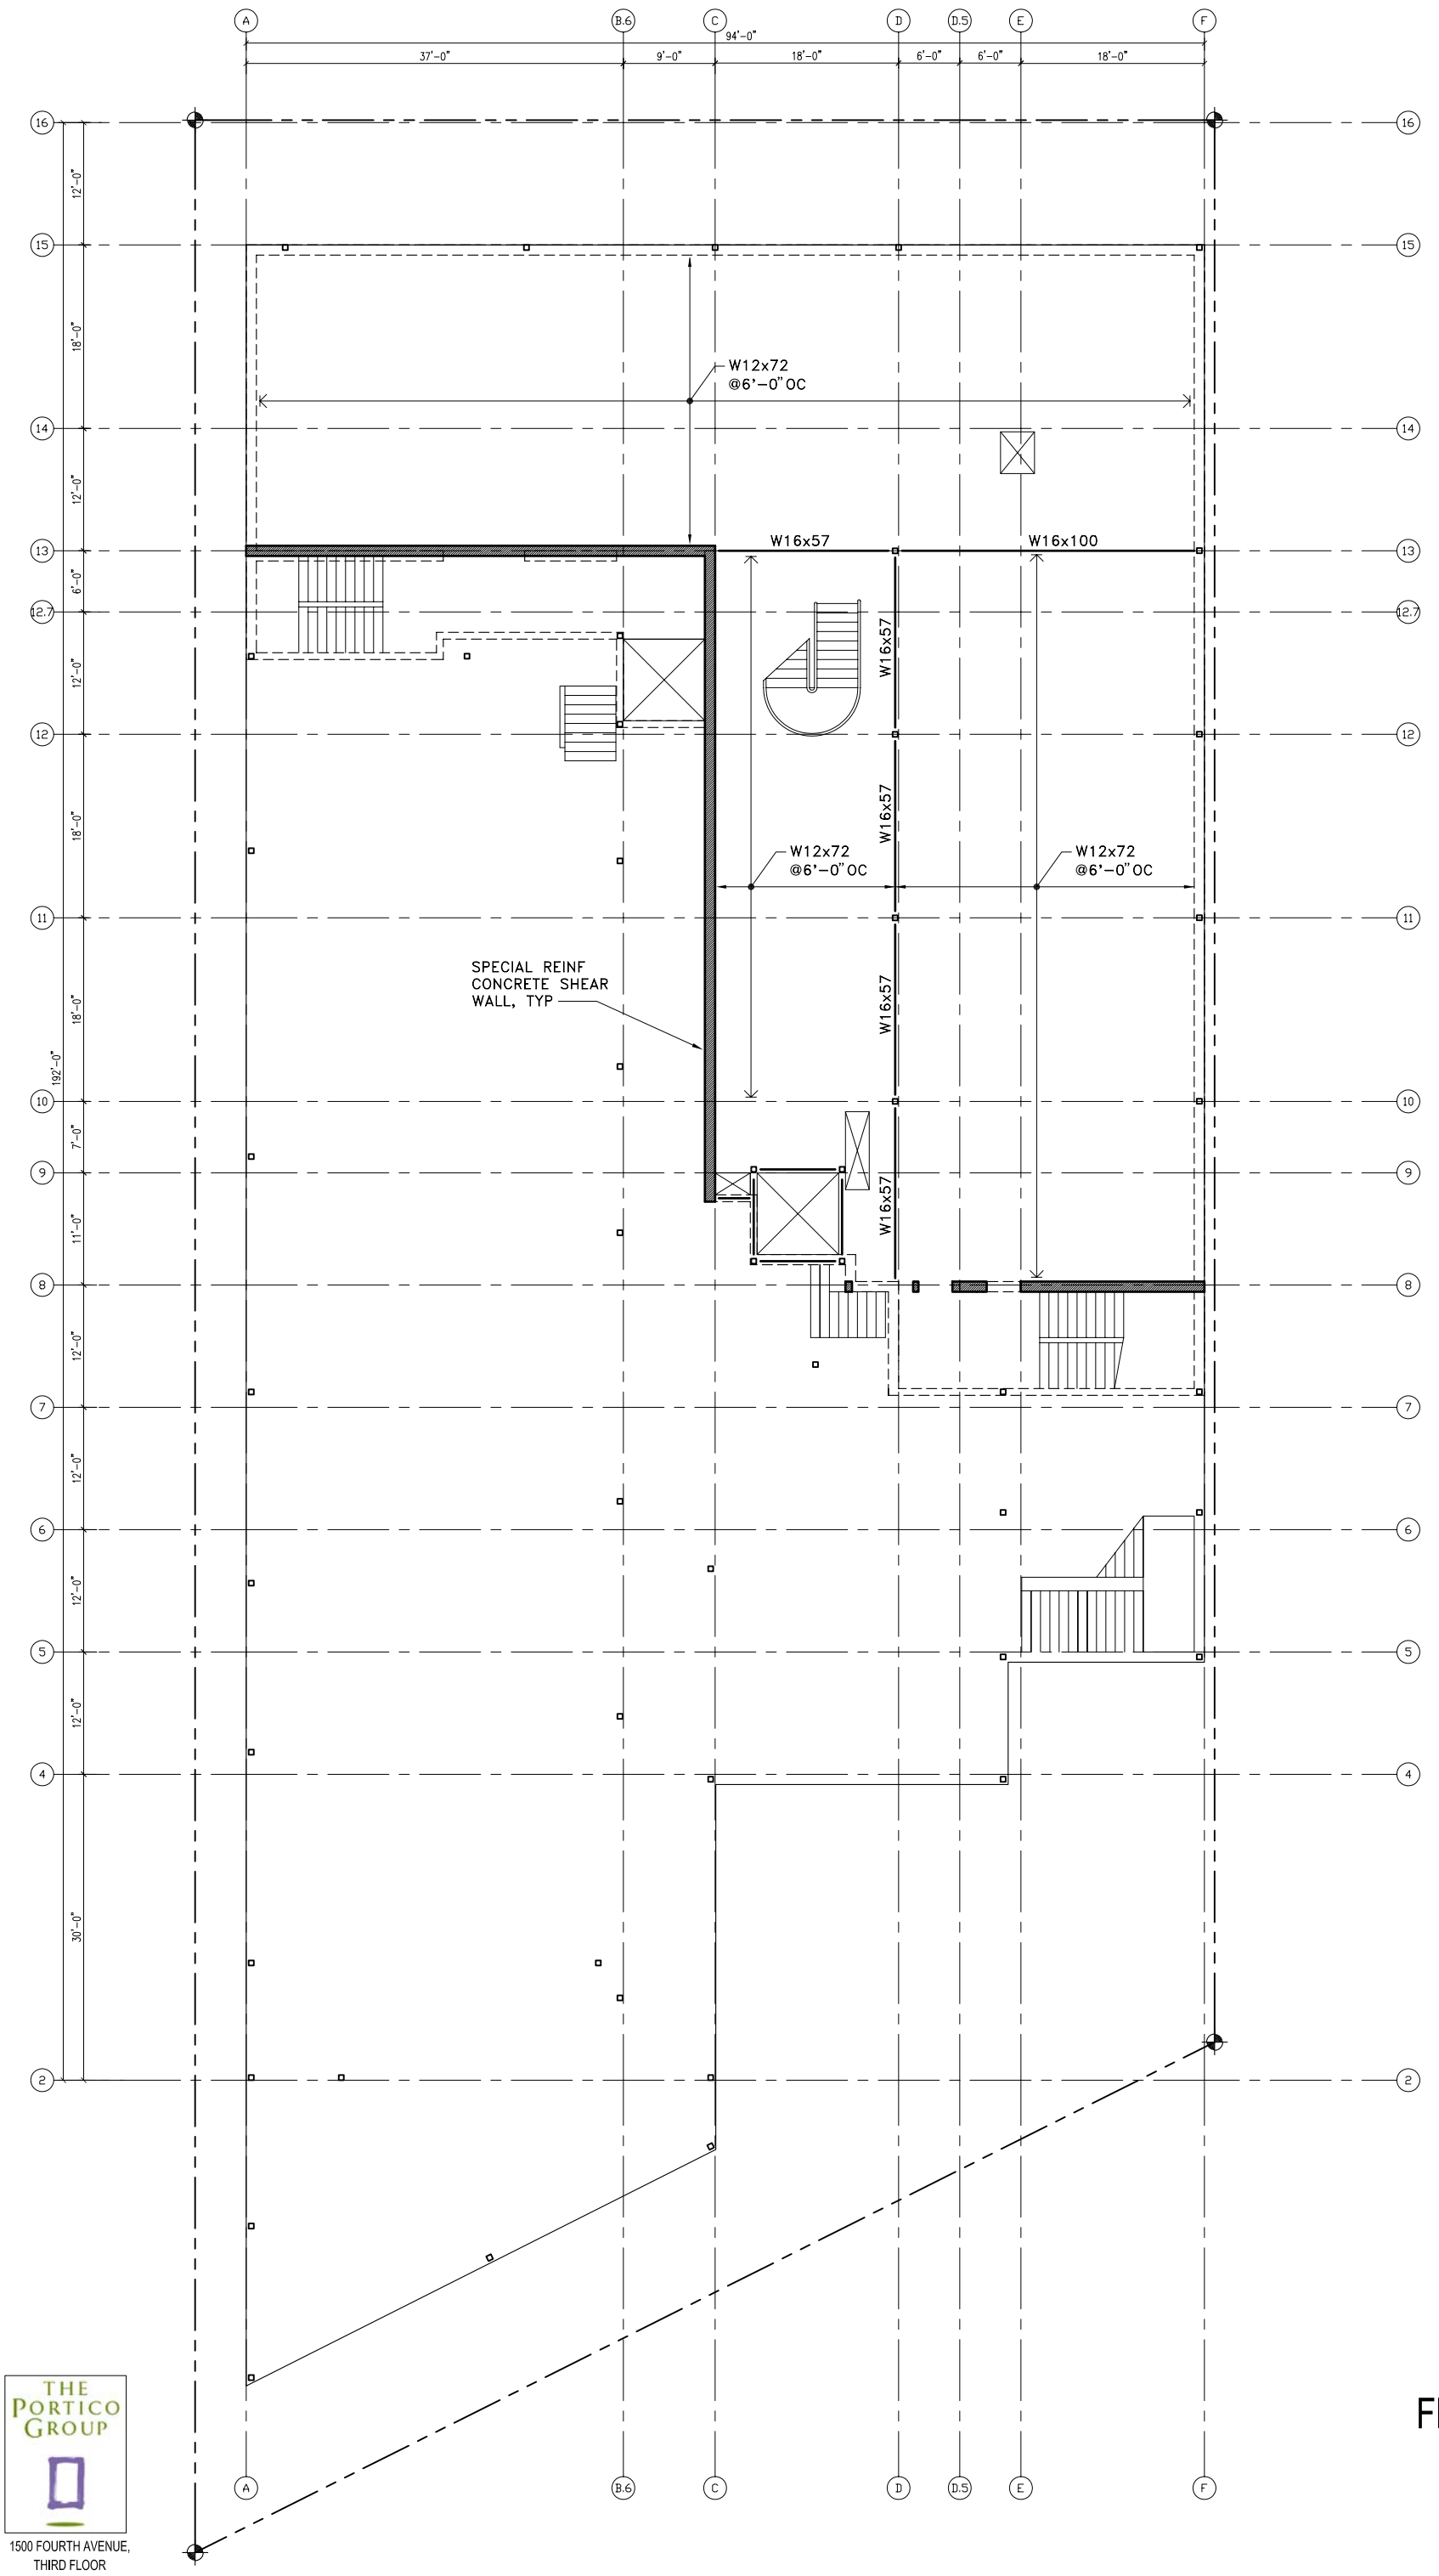

THE PORTICO GROUP

1500 FOURTH AVENUE,
THIRD FLOOR
SEATTLE, WA 98101
206.621.2196

WITH
PALADINO & COMPANY
STANTEC
TETRATECH/KCM INC.
USKH INC
NB DESIGN GROUP
CANDELA
SPARLING
BRC

Path: S:\CADD\2290099 Portico Seward\PAC04S02.dwg Plot date: Dec 15, 2005-07:48:50am CAD User: Jeff.Fullner.
Xref Filename: | PAC04XF1 | PAC04XF0 |

MARY LOWELL CENTER
SEWARD, ALASKA

100%

FIRST FLOOR PLAN

SCALE: 1/8"=1'-0"

S-102

N