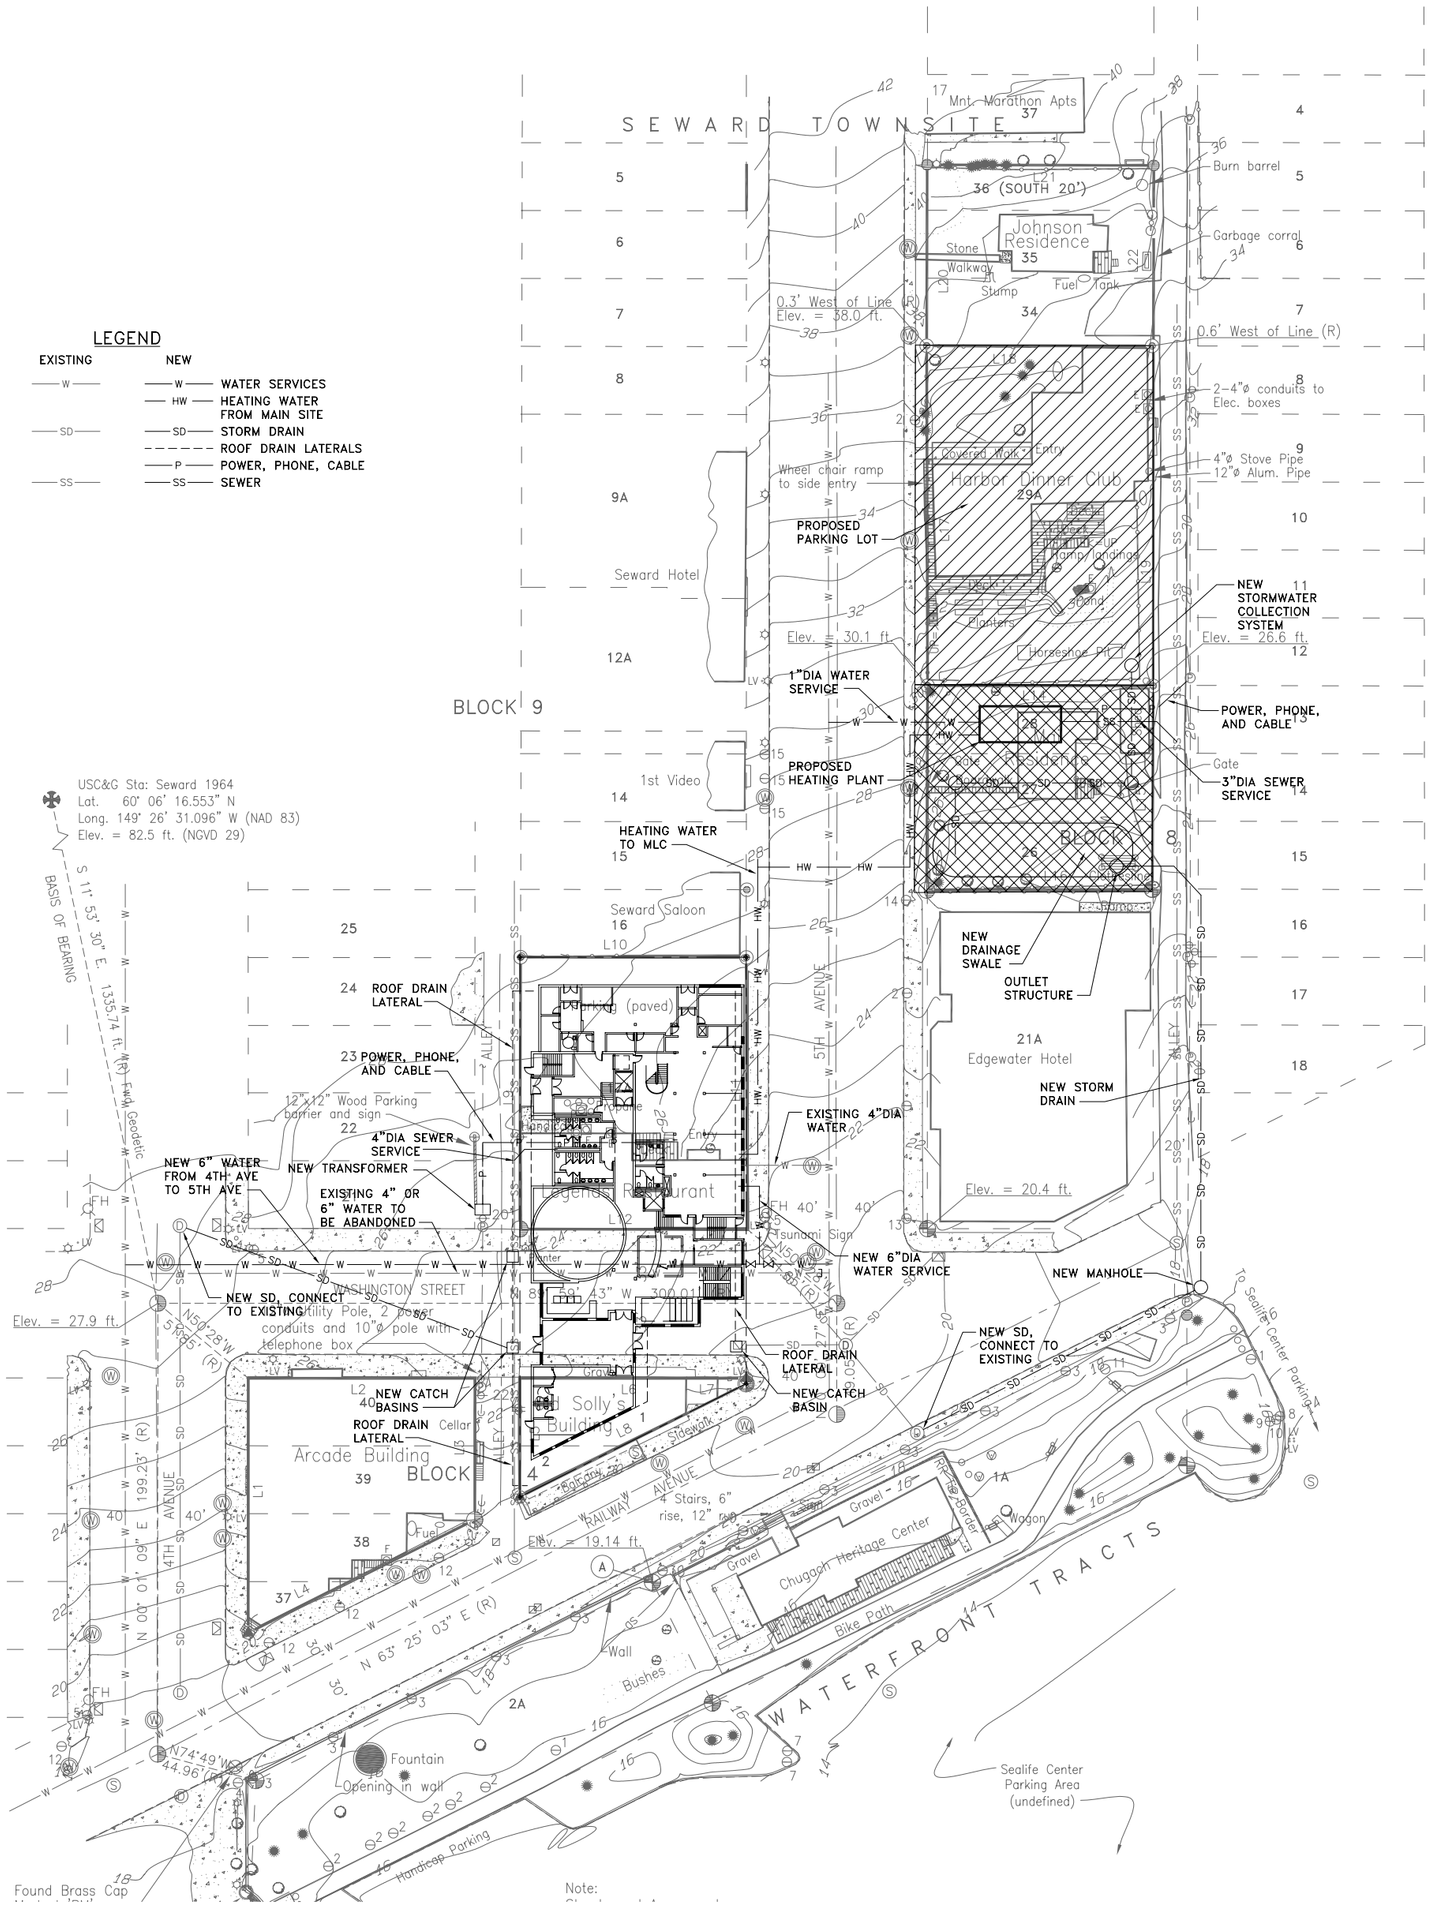

30 0 30 60
1"=30'

SITE PLAN

SCALE: AS NOTED

C-01

1500 FOURTH AVENUE,
THIRD FLOOR
SEATTLE, WA 98101
206.621.2196

WITH
PALADINO & COMPANY
STANTEC
TETRATECH/KCM INC.
USKH INC
NB DESIGN GROUP
CANDELA
SPARLING
BRC

Path: J:\1290099 Portico Seward\PAD34201.dwg Plot date: Dec 13, 2005-12:31:43pm CAD User: Jeff.Wicke.
Xref Filename: | PAD34001 | PAD34002 |

MARY LOWELL CENTER
SEWARD, ALASKA

N