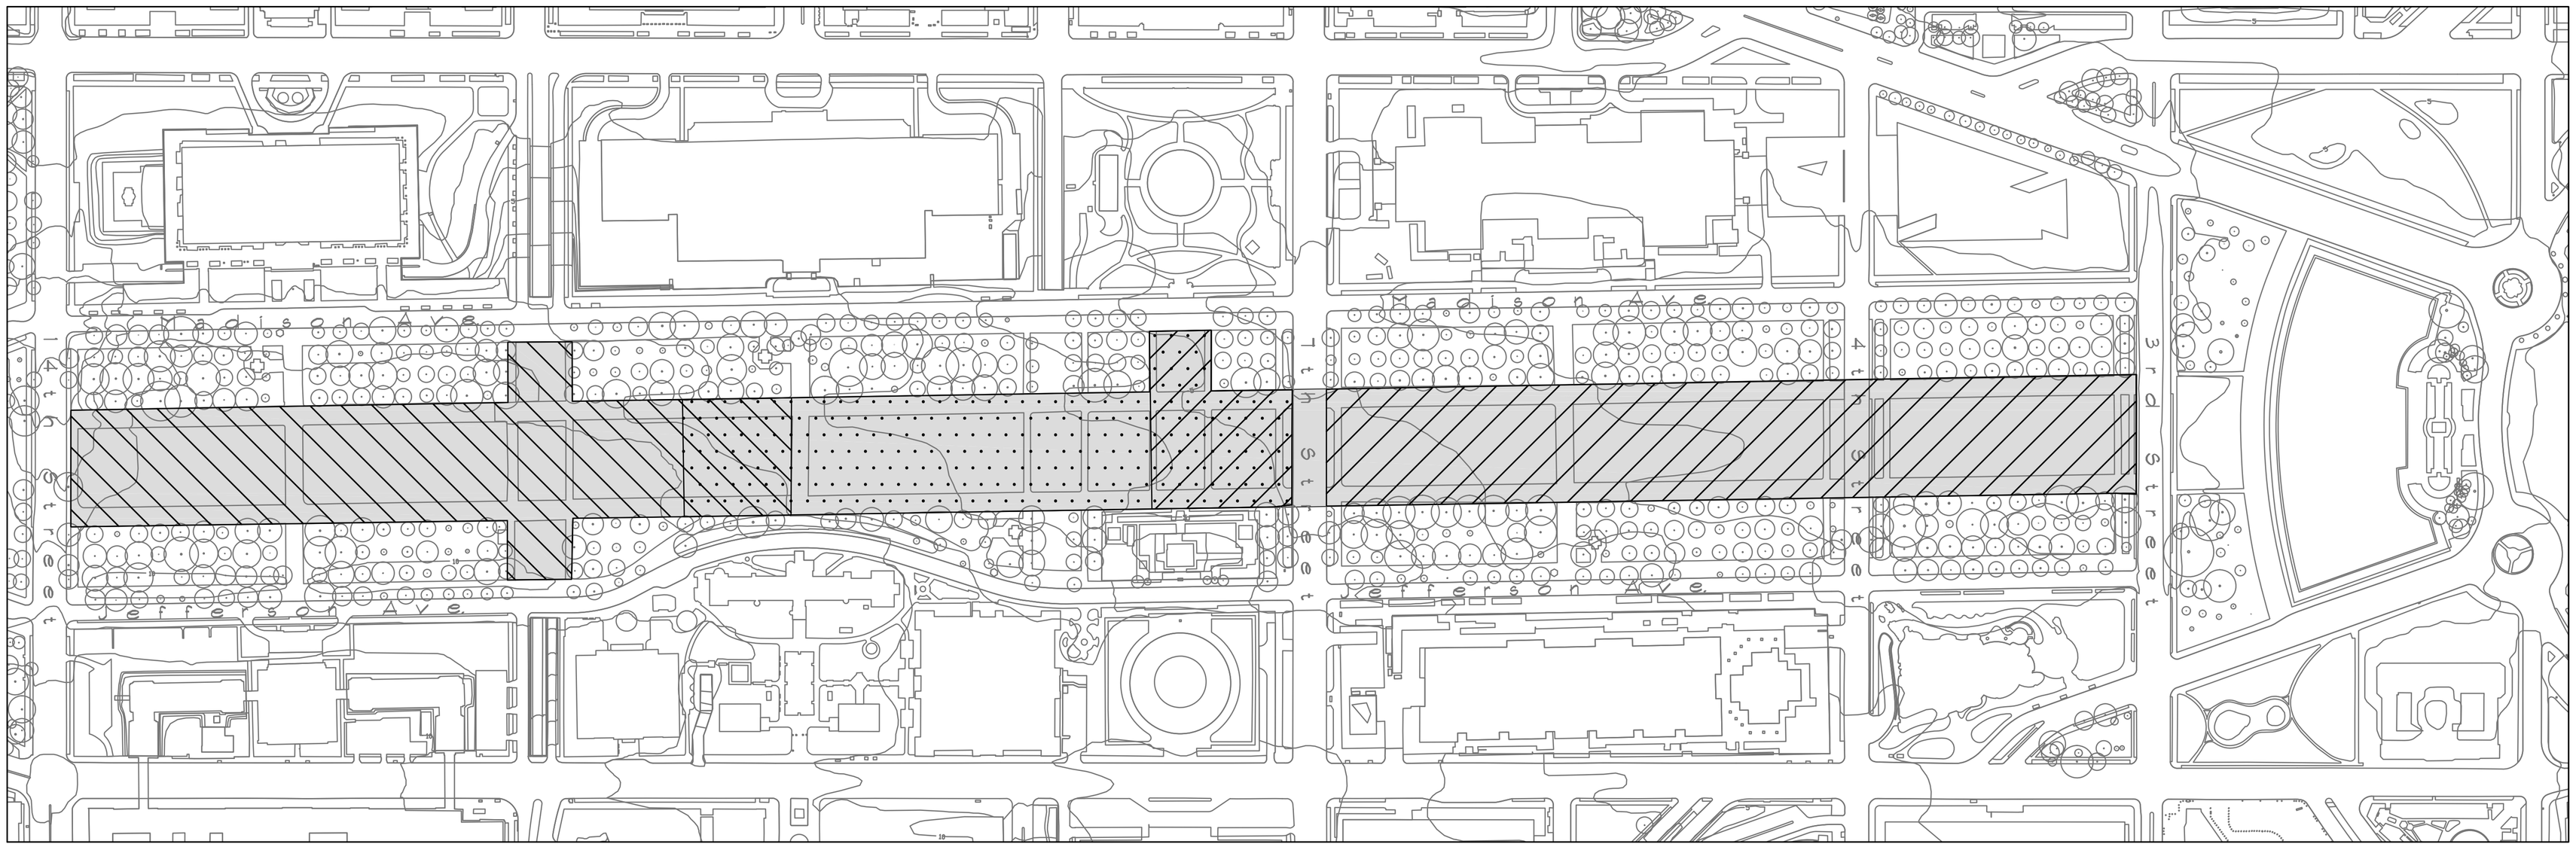

PHASE 1

JULY 2011–NOV. 2012

PHASE 2

MAY 2013–SEPT. 2014

PHASE 3

MAY 2015–SEPT. 2016

PHASE 1&2

JULY 2011–SEPT. 2014

PHASE 2&3

MAY 2013–SEPT. 2016

200 0 200 400

SCALE OF FEET

DESIGNED: ---- CADD jmg TECH. REVIEW: DATE: 02.03.11	SUB SHEET NO. G–1	TITLE OF SHEET National Mall Record of Determination Lawn Panels & Walks NATOINAL MALL AND MEMORIAL PARKS NATIONAL CAPITAL REGION	DRAWING NO. 802 84095 PMIS/PKG NO. – SHEET 1 OF 1

O:\Maint\Jeff Gowen\Sidewalks on Mall\National Mall Record of Determination.dwg, 2/3/2011 4:59:02 PM, Adobe PDF