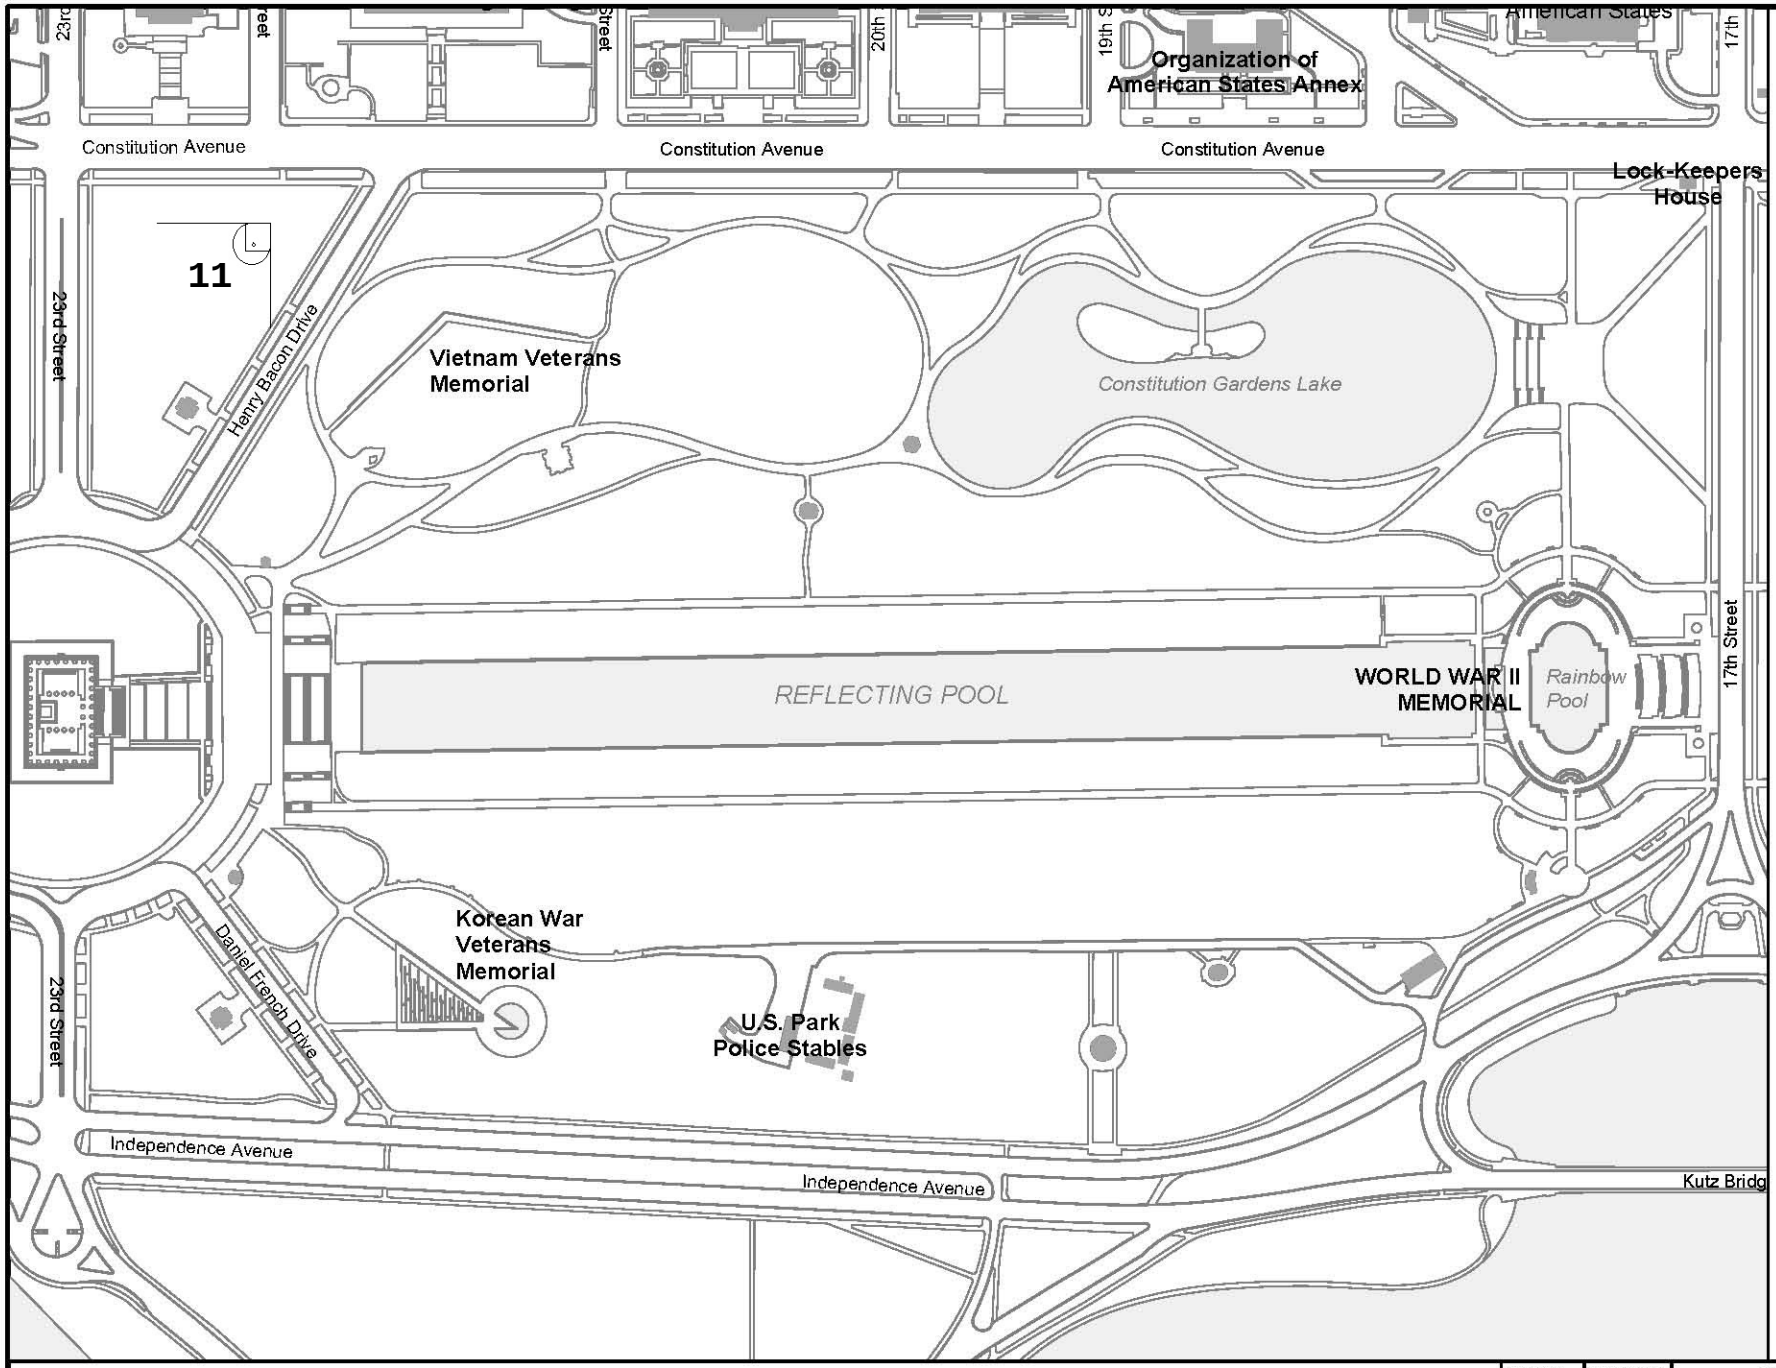

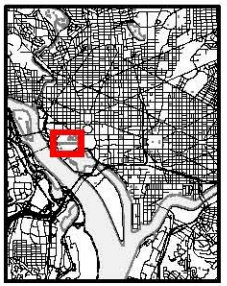

0 100 200 300 400 500 Feet

North

DESIGNED:	SUB SHEET NO.	TITLE OF SHEET	DRAWING NO.
DRAWN: BC		**WEST POTOMAC PARK**	—
REVISION:		NATIONAL MALL & MEMORIAL PARKS NATIONAL PARK SERVICE WASHINGTON, DC	PKG NO. — SHEET 1 OF 1
DATE: 9/3/2010			