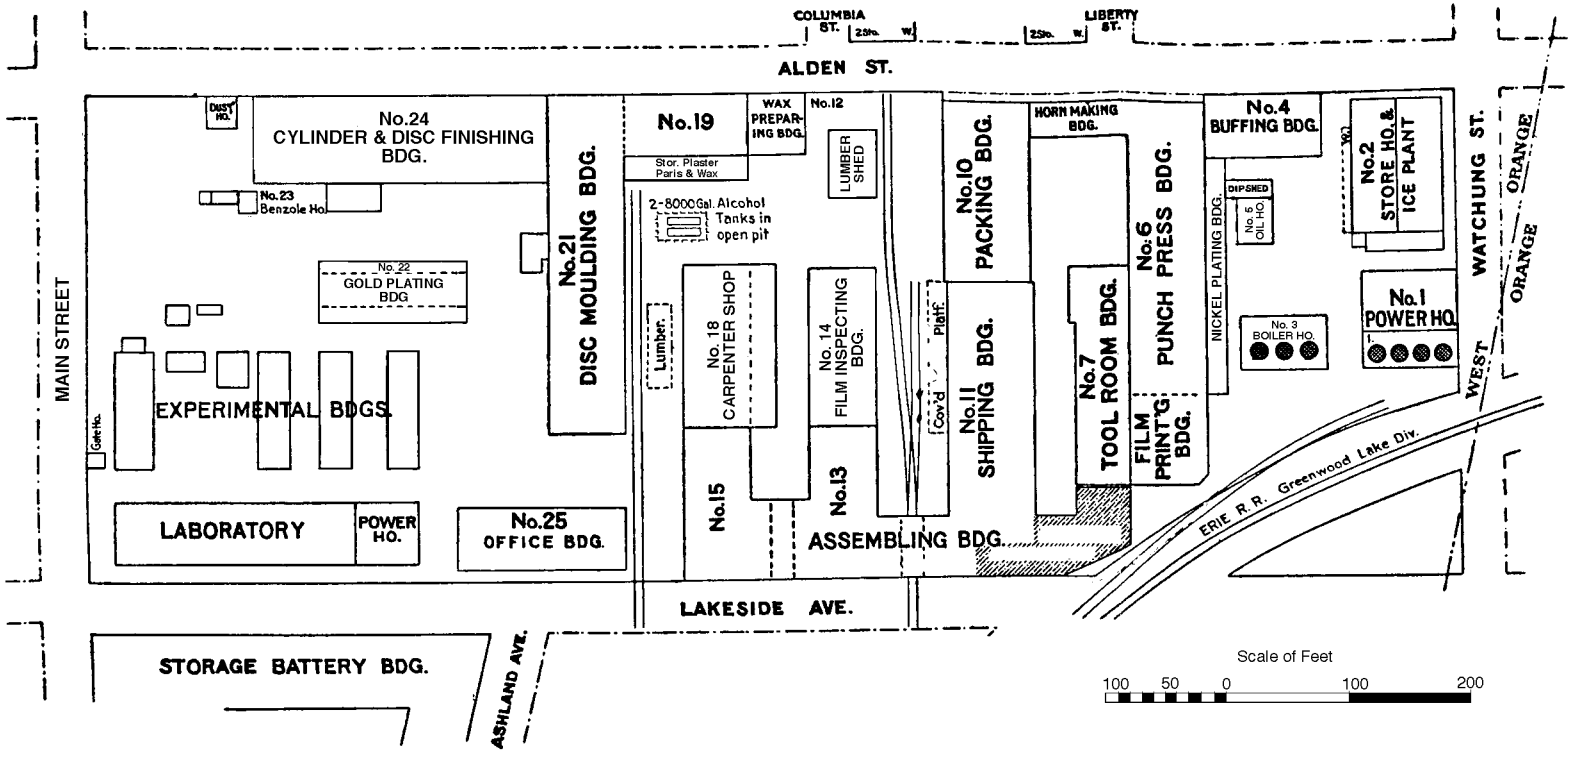
COLUMBIA ST.
LIBERTY ST.
ALDEN ST.
MAIN STREET
WATCHUNG ST.
ORANGE
WEST ORANGE
LAKESIDE AVE.
ASHLAND AVE.
DUST HO.
No.24 CYLINDER & DISC FINISHING BDG.
No.23 Benzole Ho.
No.22 GOLD PLATING BDG
EXPERIMENTAL BDGS.
Gate Ho.
LABORATORY
POWER HO.
No.25 OFFICE BDG.
No.21 DISC MOULDING BDG.
No.19
Stor. Plaster Parts & Wax
WAX PREPARING BDG.
No.12
LUMBER SHED
2-8000 Gal. Alcohol Tanks in open pit
Lumber.
No.18 CARPENTER SHOP
No.14 FILM INSPECTING BDG.
No.15
No.13
ASSEMBLING BDG.
Cov'd Platf.
No.10 PACKING BDG.
No.11 SHIPPING BDG.
HORN MAKING BDG.
No.7 TOOL ROOM BDG.
No.6 PUNCH PRESS BDG.
FILM PRINT'G BDG.
NICKEL PLATING BDG.
DIP SHED
No.5 OIL HO.
No.4 BUFFING BDG.
No.2 STORE HO. & ICE PLANT
No.3 BOILER HO.
No.1 POWER HO.
ERIE R.R. Greenwood Lake Div.
STORAGE BATTERY BDG.
Scale of Feet
100 50 0 100 200