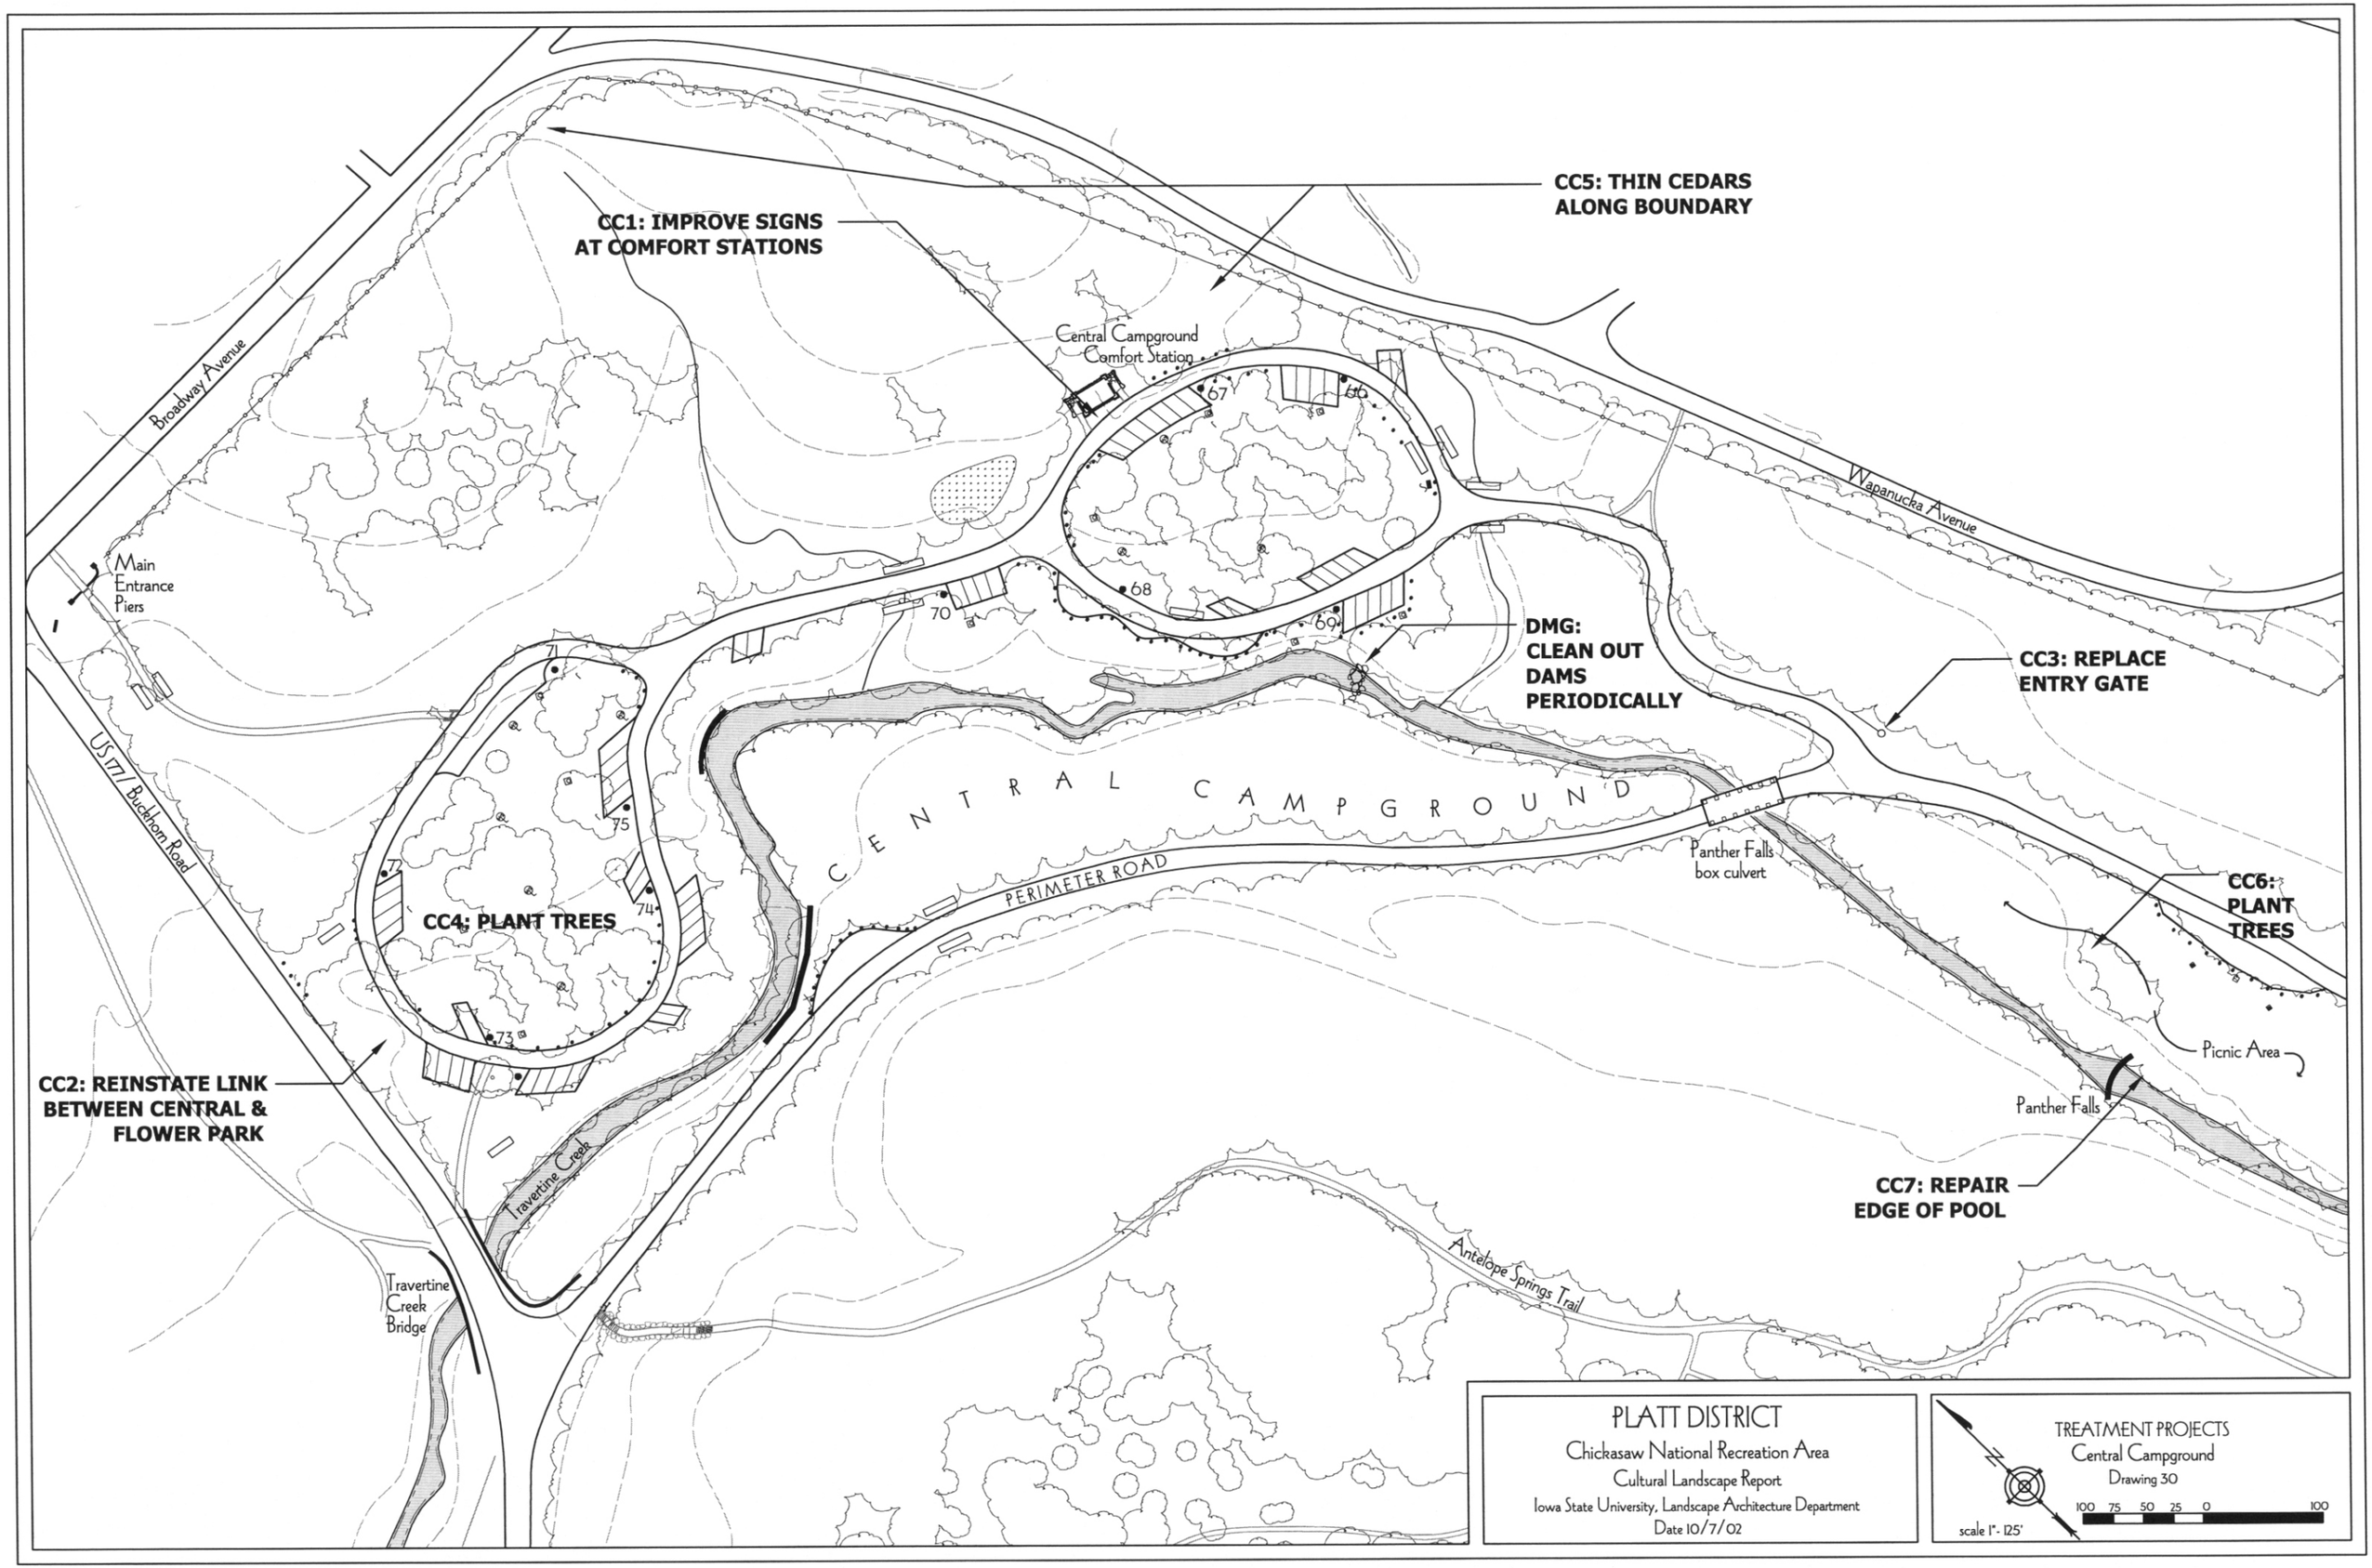
CC5: THIN CEDARS ALONG BOUNDARY
CC1: IMPROVE SIGNS AT COMFORT STATIONS
Central Campground Comfort Station
Broadway Avenue
Wapanucka Avenue
Main Entrance Piers
DMG: CLEAN OUT DAMS PERIODICALLY
CC3: REPLACE ENTRY GATE
US 177 / Buckhorn Road
CENTRAL CAMPGROUND
PERIMETER ROAD
Panther Falls box culvert
CC6: PLANT TREES
CC4: PLANT TREES
Picnic Area
Panther Falls
CC2: REINSTATE LINK BETWEEN CENTRAL & FLOWER PARK
Travertine Creek
CC7: REPAIR EDGE OF POOL
Antelope Springs Trail
Travertine Creek Bridge
66
67
68
69
70
71
72
73
74
75
PLATT DISTRICT
Chickasaw National Recreation Area
Cultural Landscape Report
Iowa State University, Landscape Architecture Department
Date 10/7/02
TREATMENT PROJECTS
Central Campground
Drawing 30
100 75 50 25 0 100
scale 1" = 125'