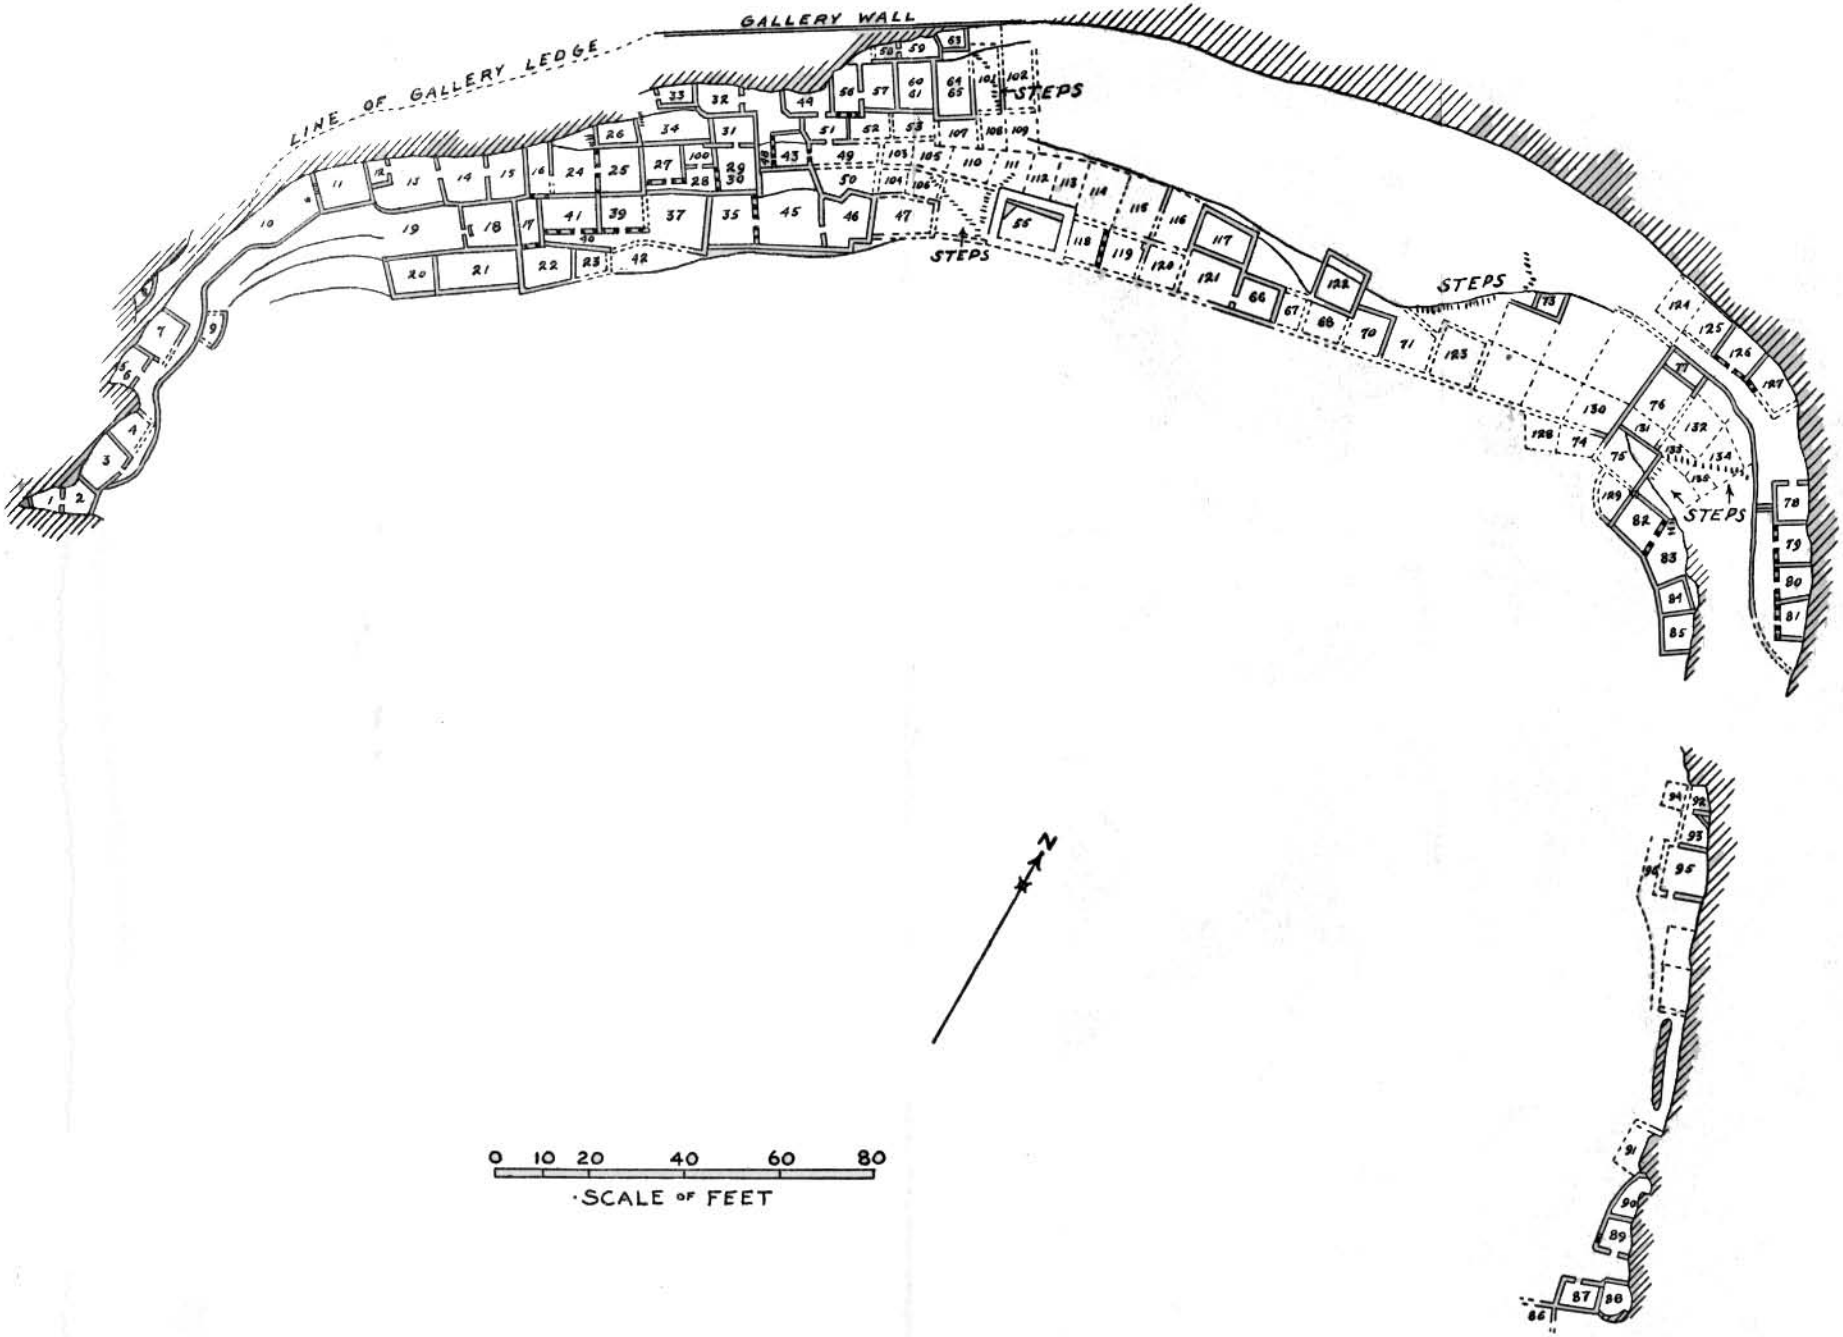
GALLERY WALL
LINE OF GALLERY LEDGE
STEPS
STEPS
STEPS
STEPS
N
0 10 20 40 60 80
SCALE OF FEET