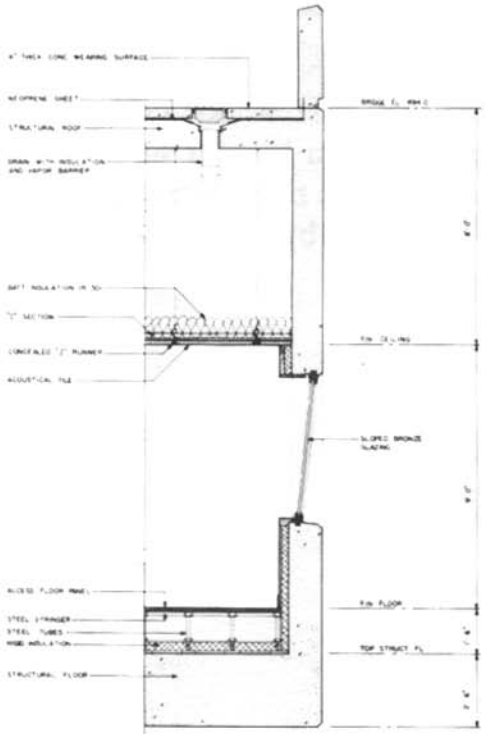

WALL SECTION
SCALE 3/4"=1'-0"

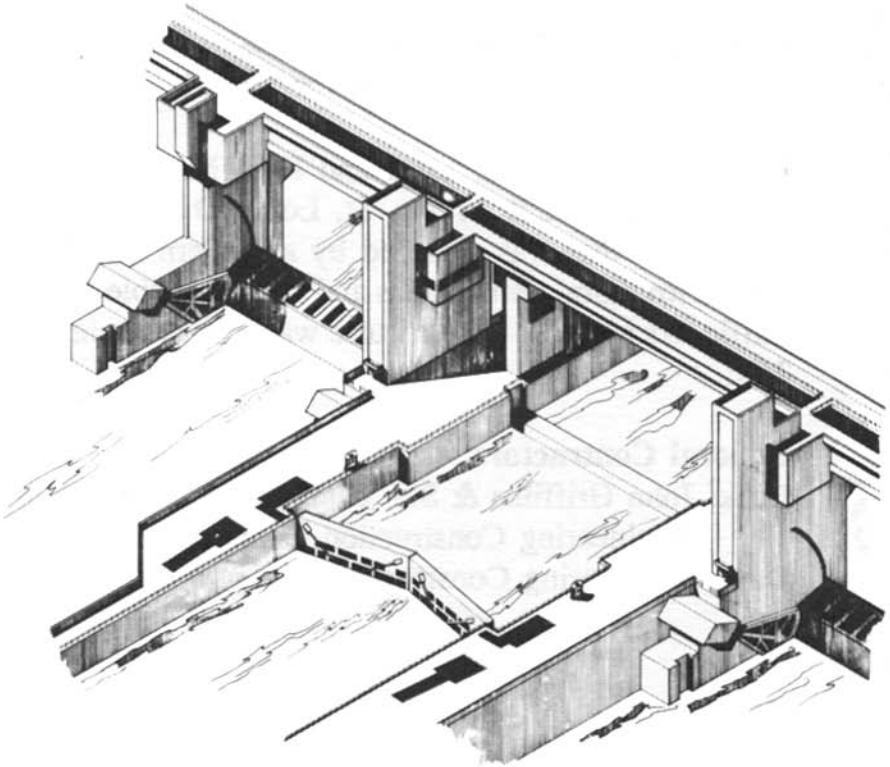

ISOMETRIC

SYMBOL	DESCRIPTION	DATE	APPROVED
	REVISIONS		

DESIGNED BY — DRAWN BY — TRACED BY — DATE

U. S. ARMY ENGINEER DISTRICT, ST. LOUIS
CORPS OF ENGINEERS
ST. LOUIS, MISSOURI

UPPER MISSISSIPPI RIVER BASIN

MISSISSIPPI RIVER ALTON, ILLINOIS

LOCK & DAM NO. 26 (REPLACEMENT)
DESIGN MEMORANDUM NO. 12-LOCK

CONTROL BUILDING
CONTROL HOUSE
WALL SECTION & PERSPECTIVE

SIZE	CODE IDENT. NO.	DRAWING NO.
F	DACW 43	X-3

SCALE AS SHOWN — DO NOT SCALE DRAWING — SHEET 3 OF 3