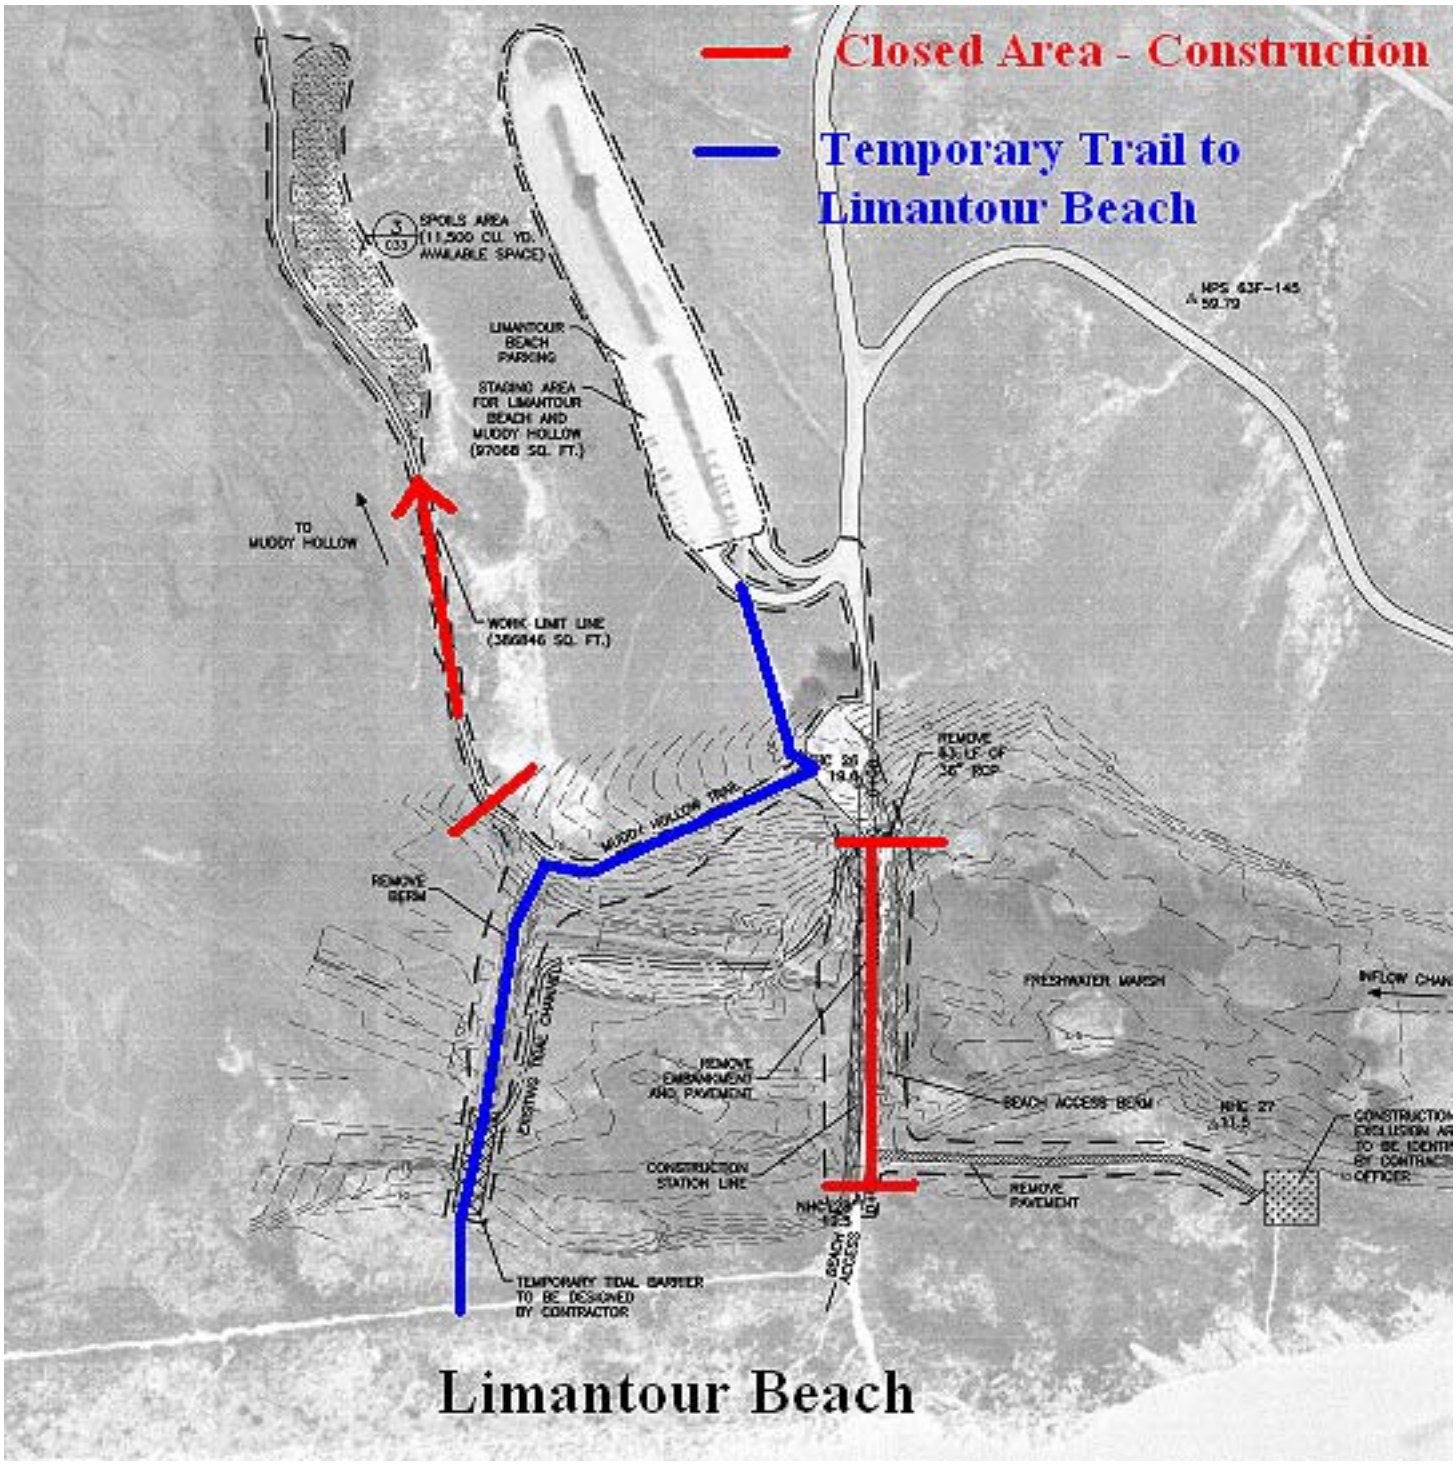
Closed Area - Construction
Temporary Trail to Limantour Beach
SPOILS AREA (11,500 CU. YD. AVAILABLE SPACE)
LIMANTOUR BEACH PARKING
STAGING AREA FOR LIMANTOUR BEACH AND MUDDY HOLLOW (97068 SQ. FT.)
TO MUDDY HOLLOW
WORK LIMIT LINE (366846 SQ. FT.)
MUDDY HOLLOW TRAIL
REMOVE BERM
EXISTING TIDAL CHANNEL
REMOVE EMBANKMENT AND PAVEMENT
CONSTRUCTION STATION LINE
TEMPORARY TIDAL BARRIER TO BE DESIGNED BY CONTRACTOR
BEACH ACCESS
REMOVE PAVEMENT
BEACH ACCESS BERM
FRESHWATER MARSH
Limantour Beach