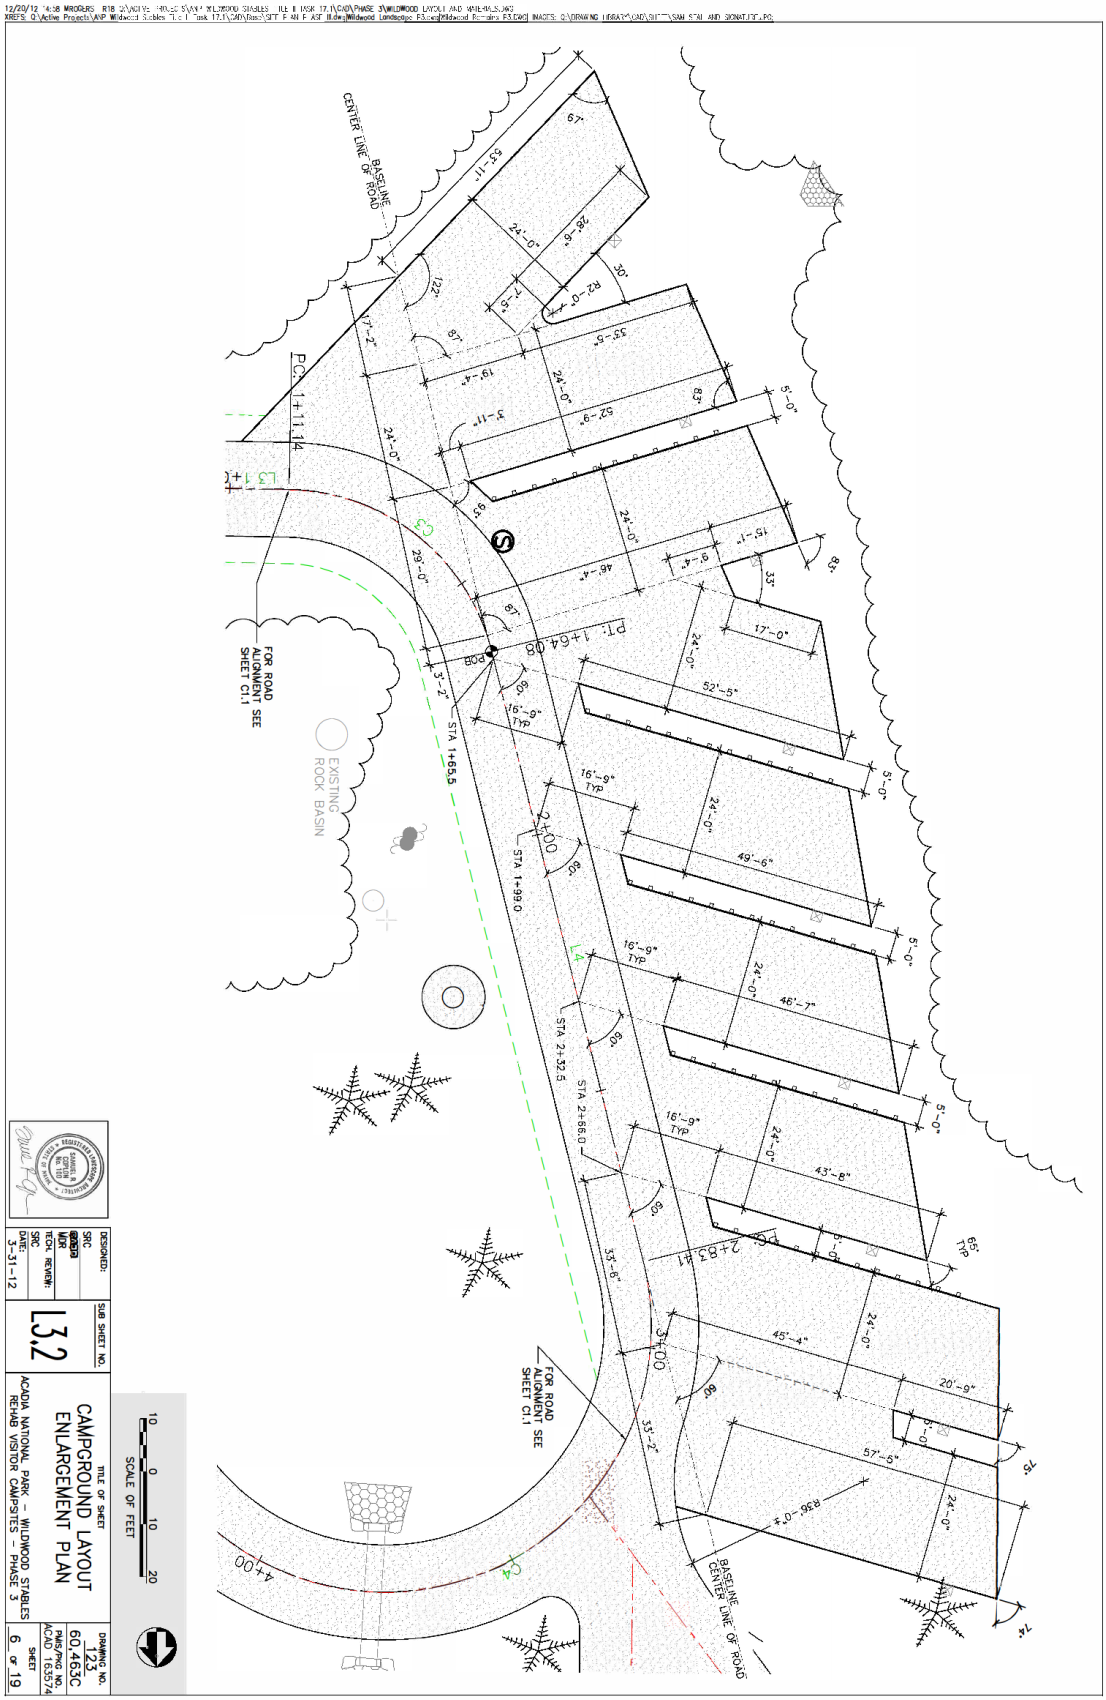
CAMPGROUND LAYOUT ENLARGEMENT PLAN
ACADIA NATIONAL PARK – WILDWOOD STABLES REHAB VISITOR CAMPSITES – PHASE 3
L3.2
SCALE OF FEET
CENTER LINE OF ROAD
BASELINE
FOR ROAD ALIGNMENT SEE SHEET C1.1
EXISTING ROCK BASIN
STA 1+65.5
STA 1+99.0
STA 2+32.5
STA 2+66.0
PC: 1+11.14
PT: 1+64.08
BASELINE CENTER LINE OF ROAD