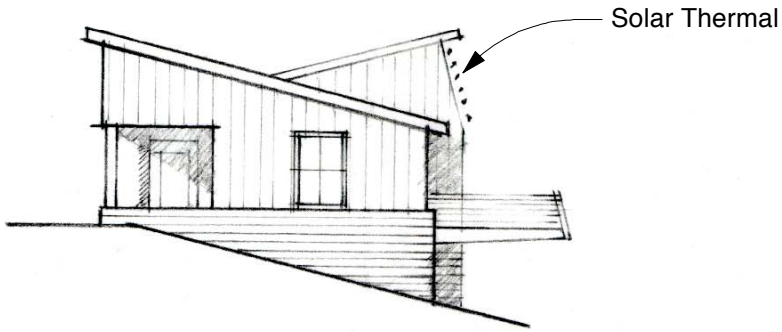

SIDE ELEVATION

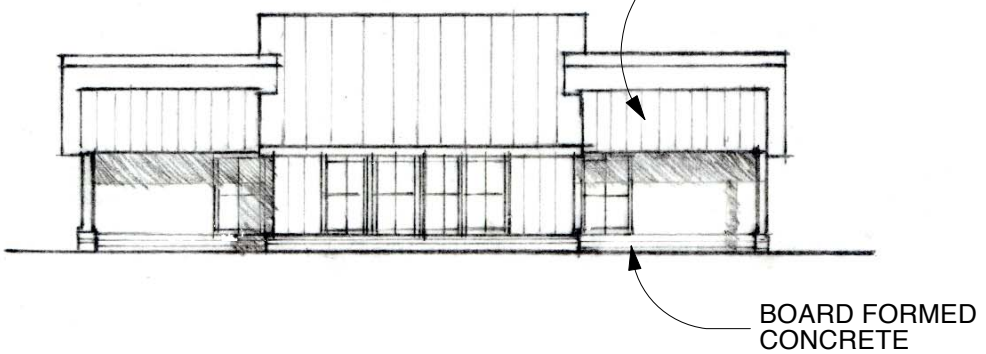

ENTRY ELEVATION

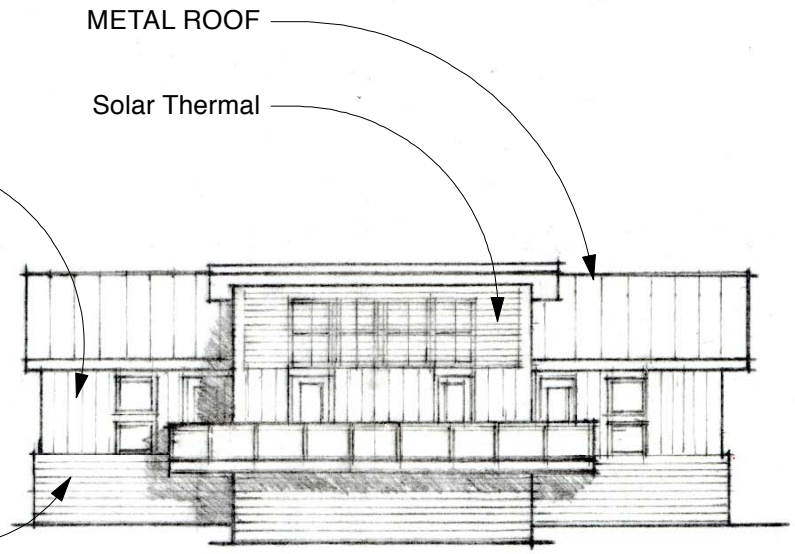

DOWNSLOPE ELEVATION

50% SD

SIEGEL & STRAIN Architects
1295 59th Street
Emeryville, CA 94608
info@sieglestrain.com
510 / 547-8092
FAX 510 / 547-2604

Yosemite National Park Environmental Education Center			
Typical Cabin Elevations	Date: 06.12.2008	Review by: NM	A1.2
Scale: 1/16"=1'0"	Project ID: YNI	Drawn by: HS/SS	