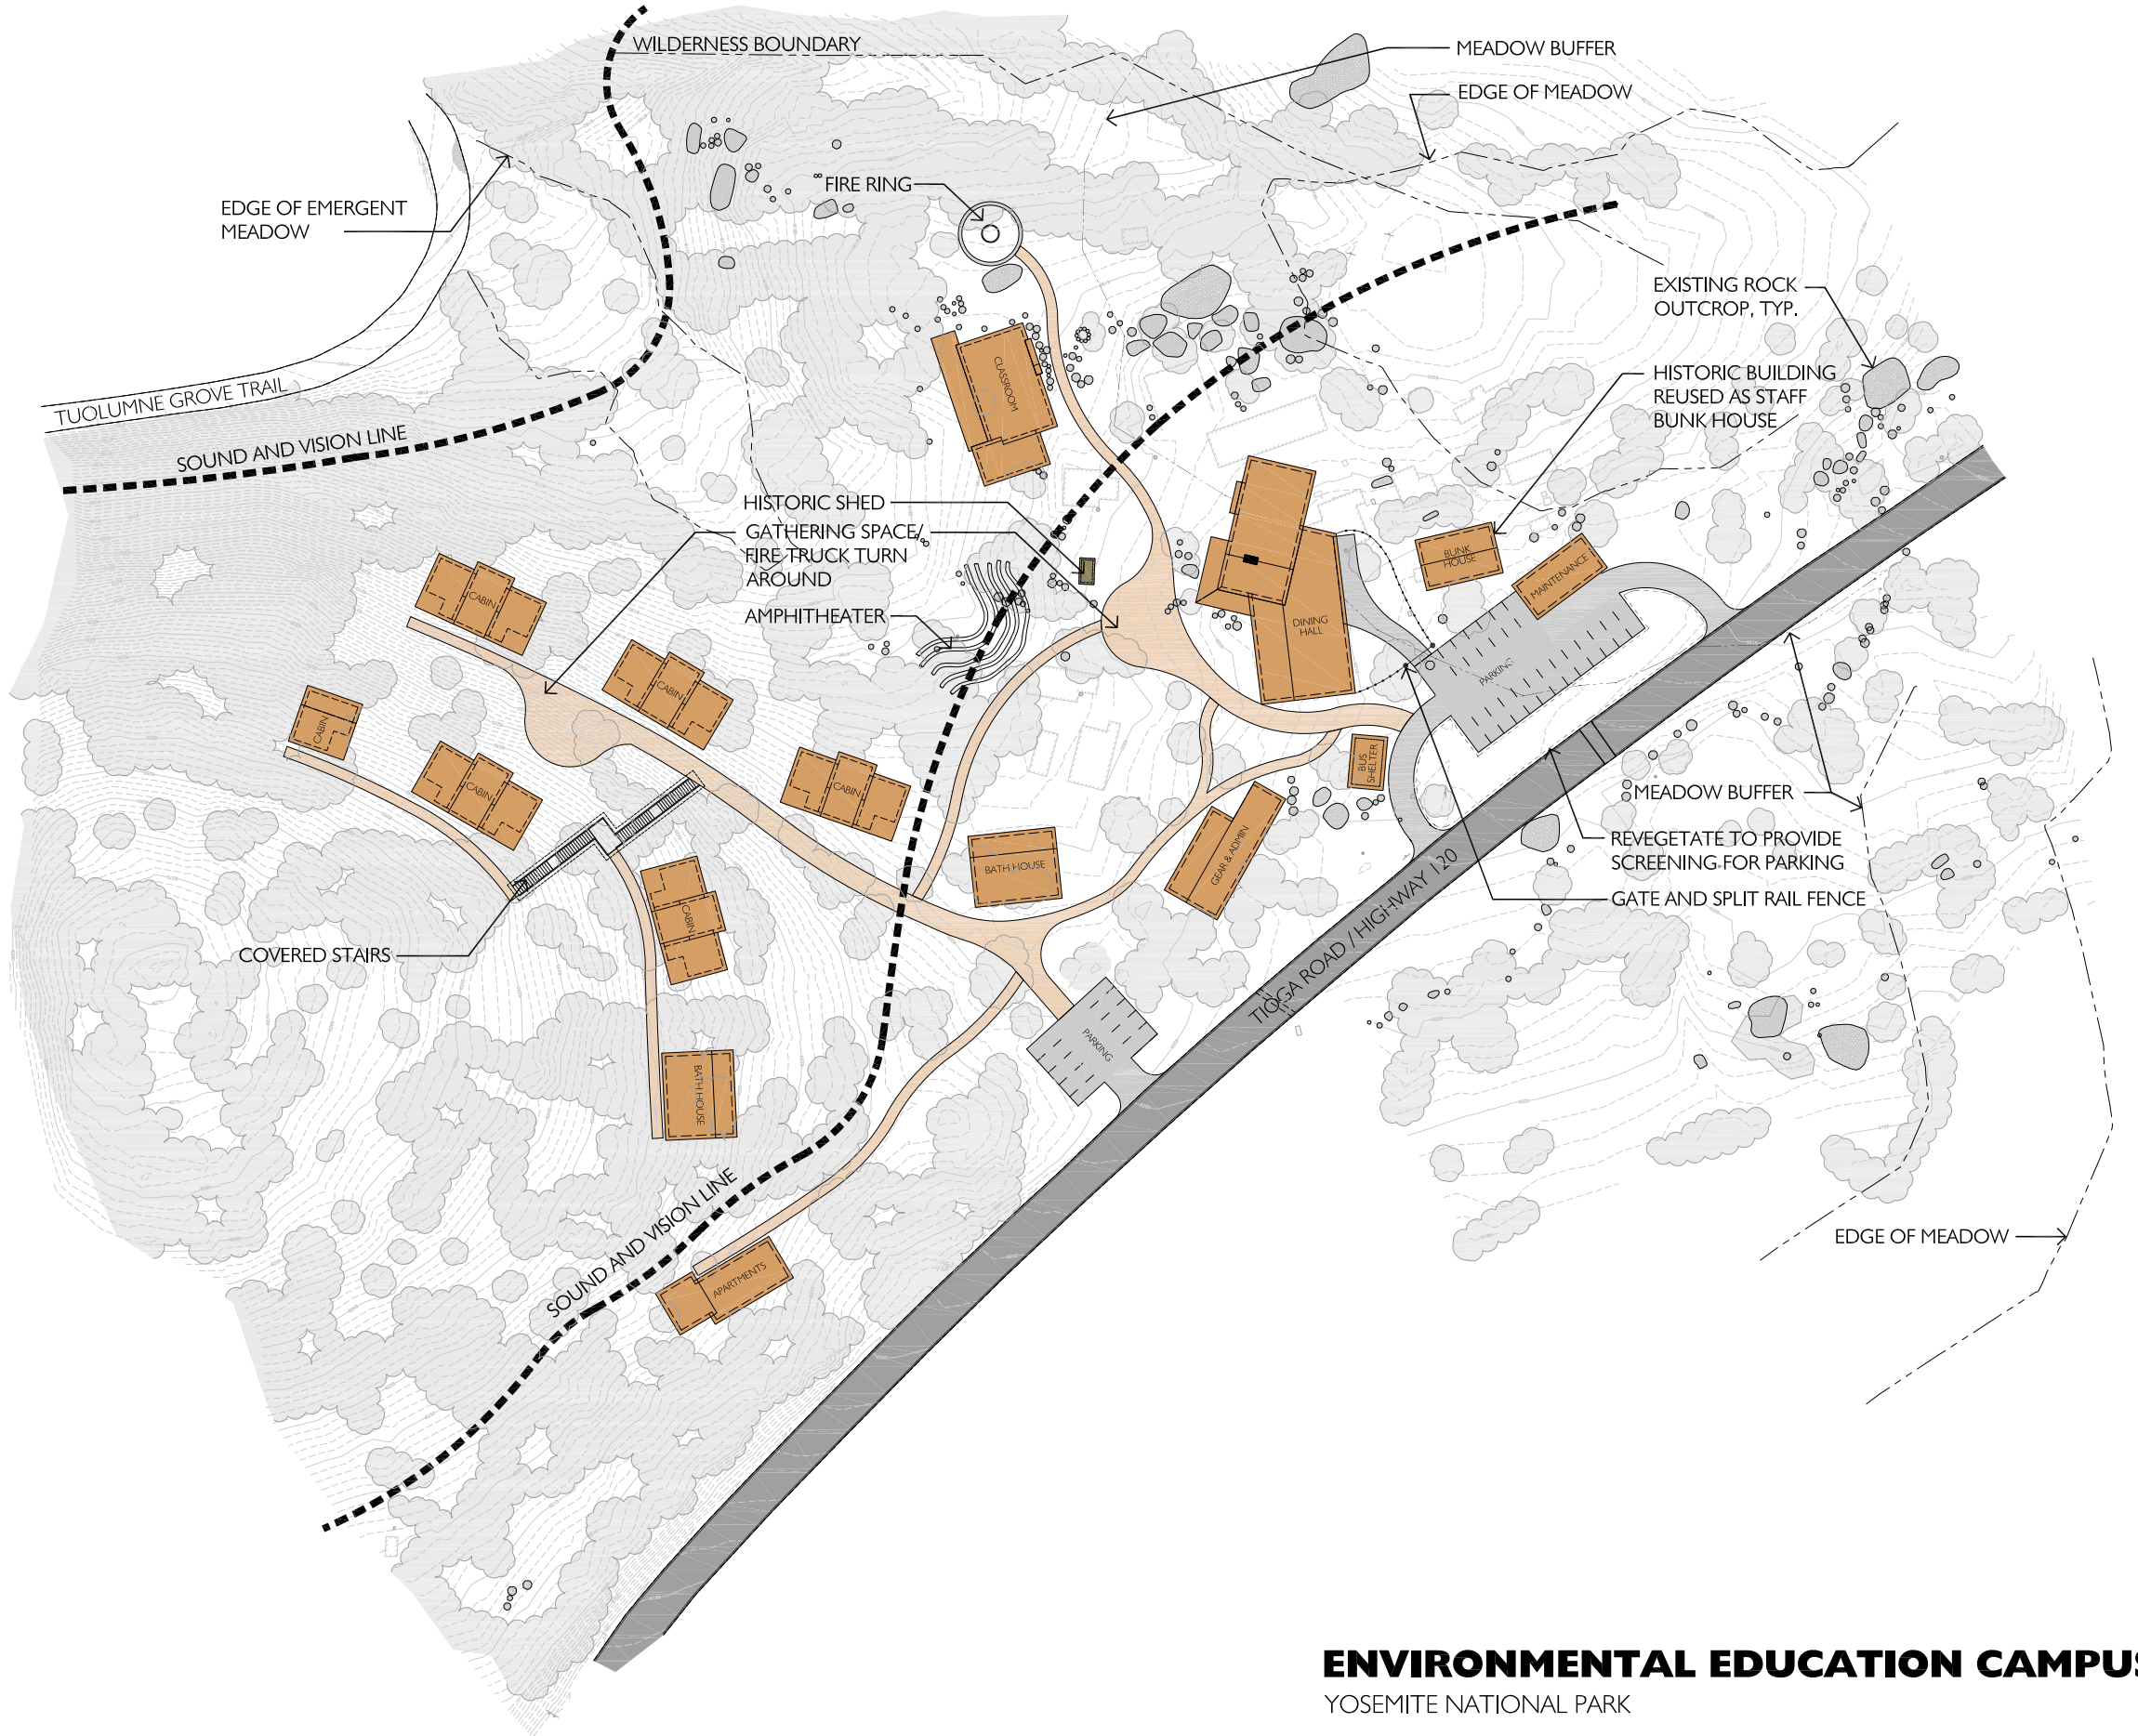

LEGEND

- PROPOSED BUILDINGS
- EXISTING ROAD
- NEW ROAD
- NEW PEDESTRIAN PATH

NOTE: CONTOURS SHOWN AT 1' INTERVALS

NORTH

SCALE: 1"=50'-0"

0 25 50 100

ENVIRONMENTAL EDUCATION CAMPUS

YOSEMITE NATIONAL PARK

SITE LAYOUT

CRANE FLAT - 50% Schematic Design 06.12.08