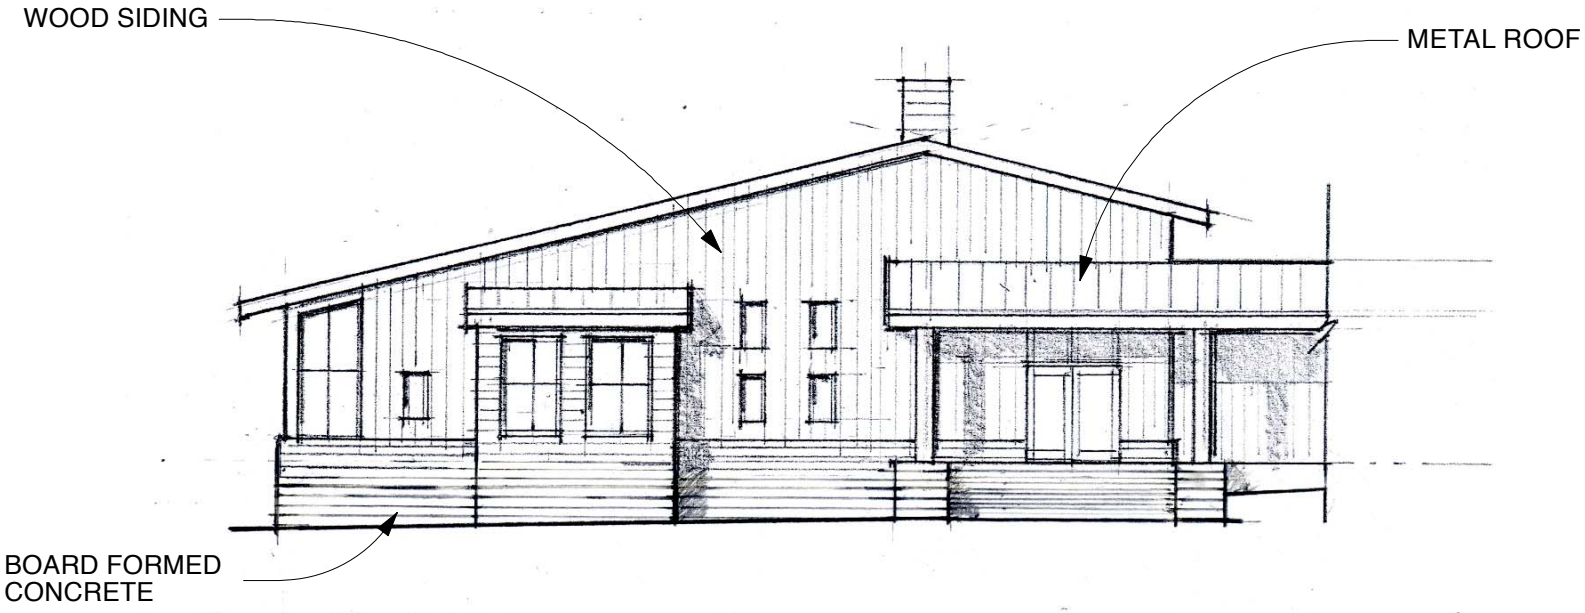

WEST ELEVATION

50% SD

SIEGEL & STRAIN Architects
1295 59th Street 510 / 547-8092
Emeryville, CA 94608 FAX 510 / 547-2604
info@sieglestrain.com

Yosemite National Park Environmental Education Center			
Dining Hall - Crane Flat:Elevations	Date: 06.12.2008	Review by: NM	A3.3
Scale: 1/16"=1'0"	Project ID: YNI	Drawn by: HS/SS	