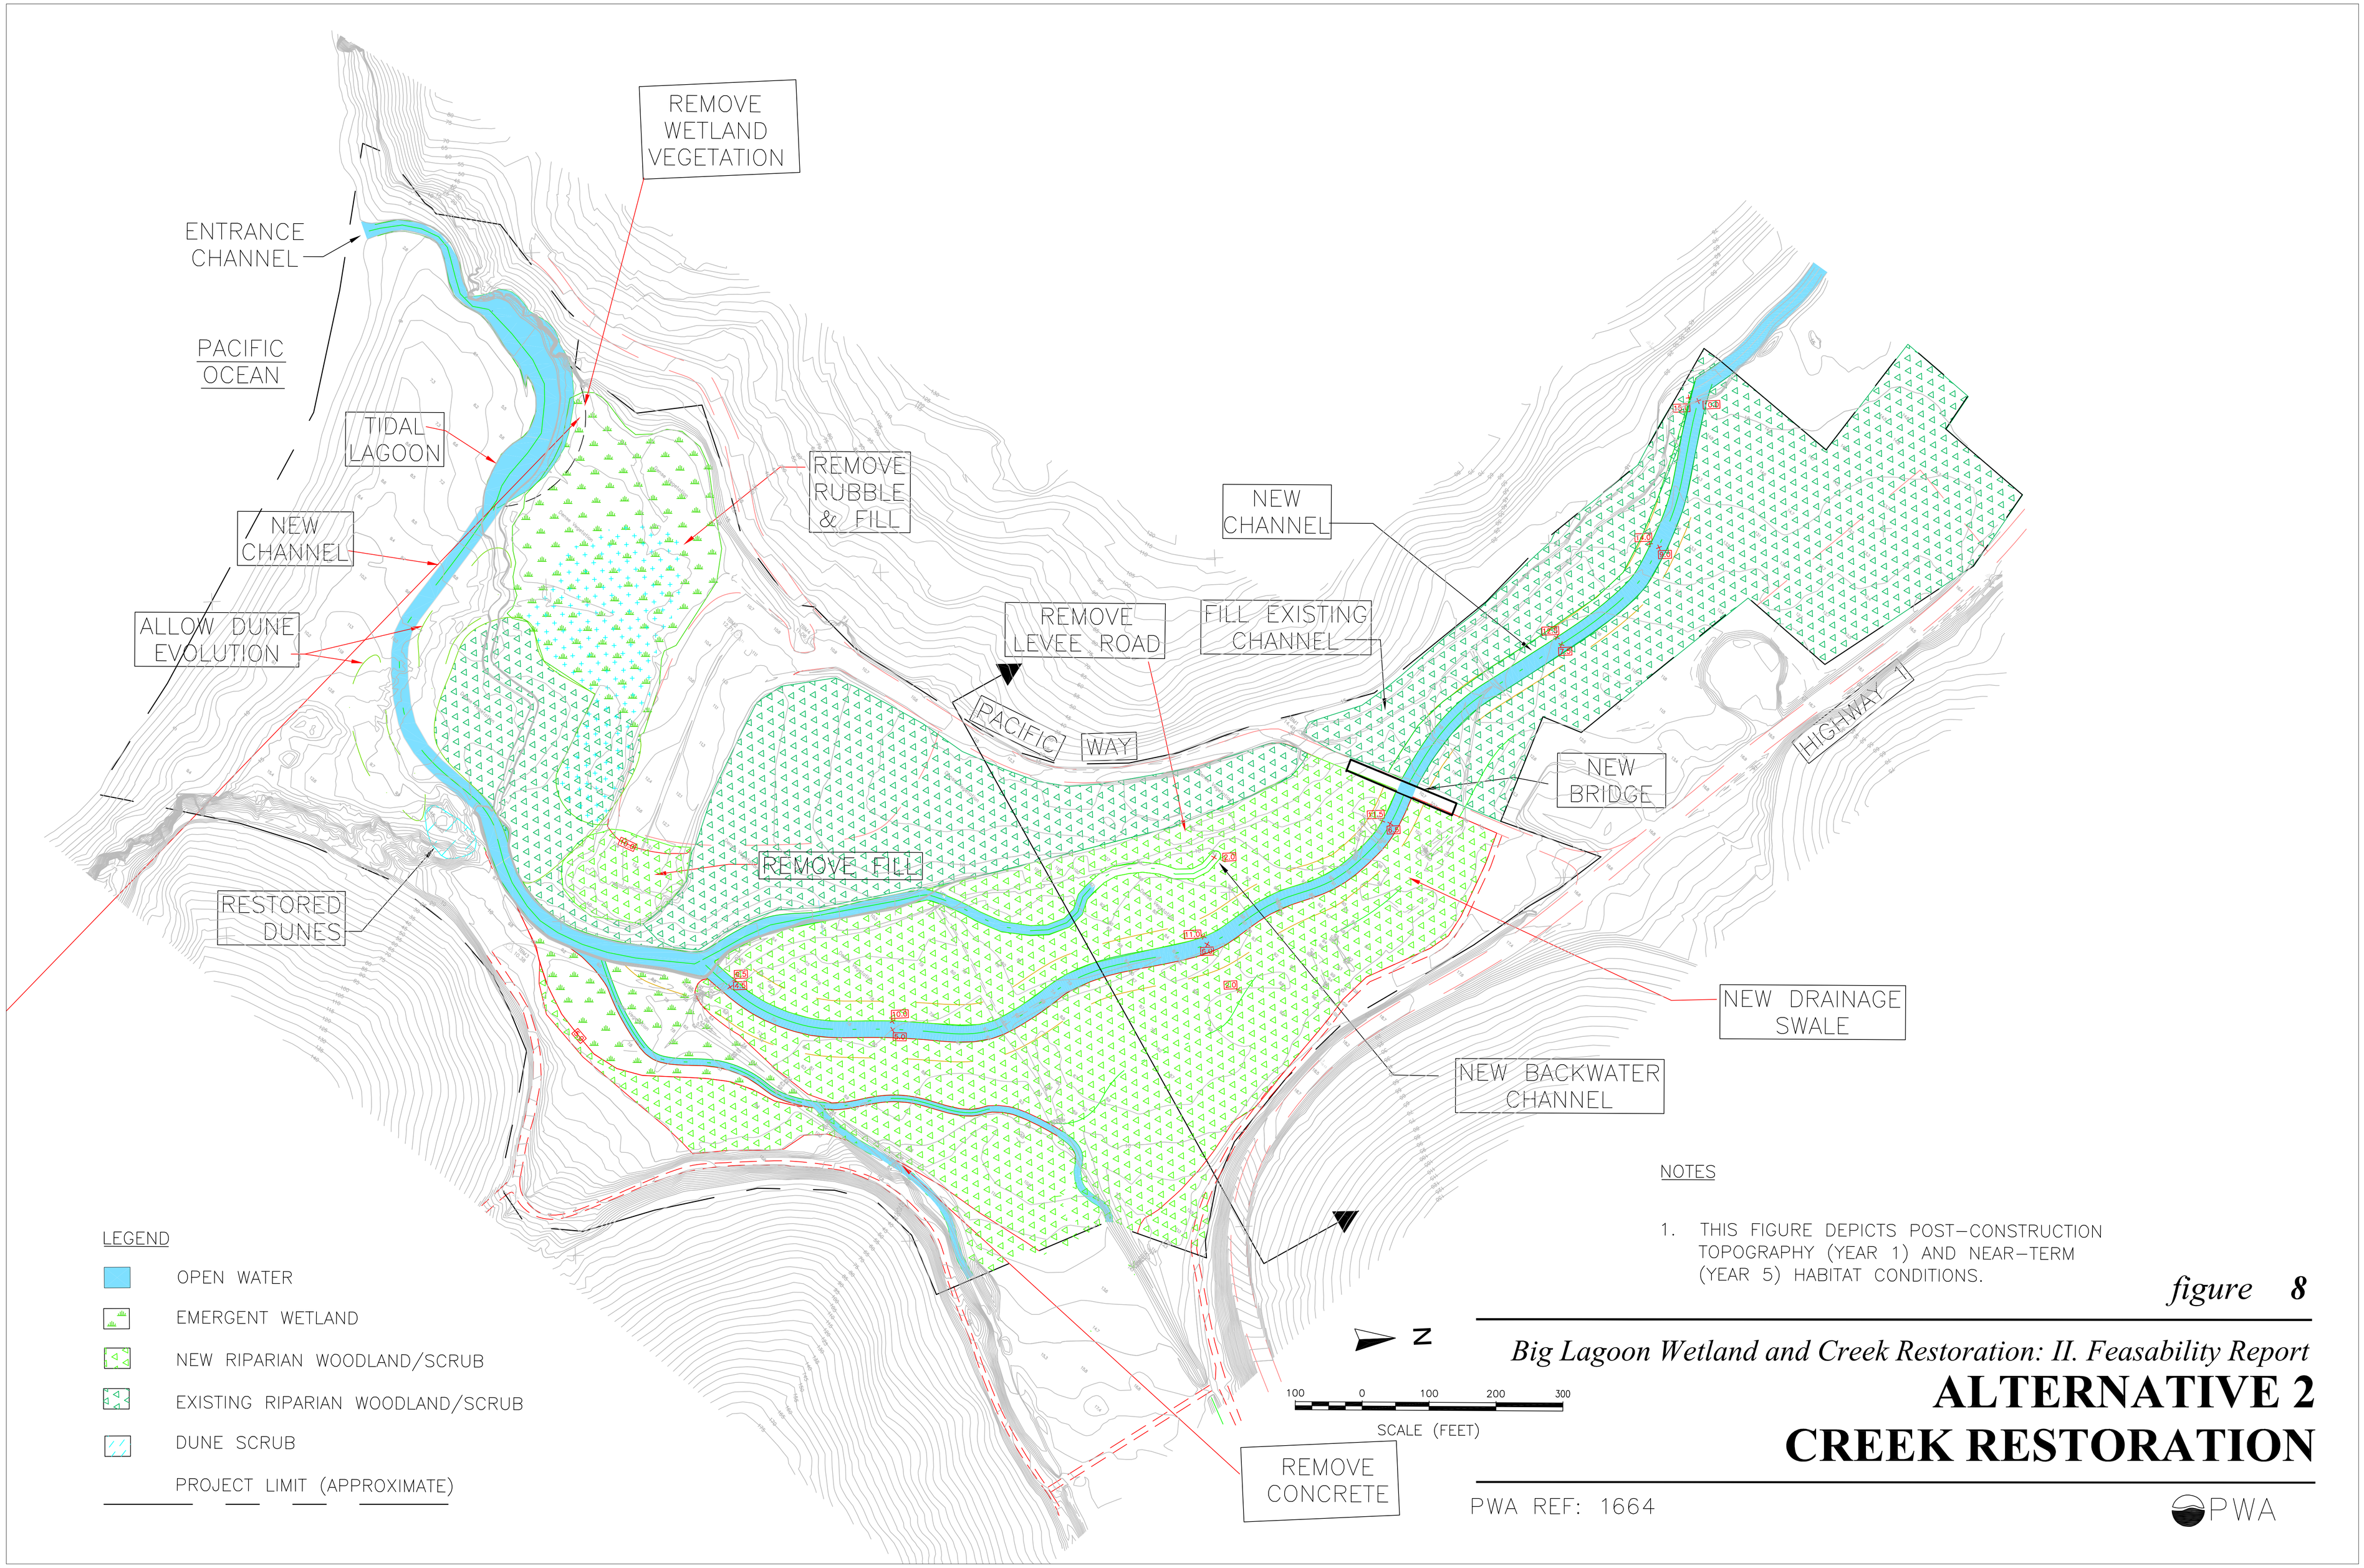
REMOVE WETLAND VEGETATION
ENTRANCE CHANNEL
PACIFIC OCEAN
TIDAL LAGOON
NEW CHANNEL
ALLOW DUNE EVOLUTION
REMOVE RUBBLE & FILL
NEW CHANNEL
REMOVE LEVEE ROAD
FILL EXISTING CHANNEL
PACIFIC WAY
HIGHWAY 1
NEW BRIDGE
REMOVE FILL
RESTORED DUNES
NEW DRAINAGE SWALE
NEW BACKWATER CHANNEL
REMOVE CONCRETE
LEGEND
OPEN WATER
EMERGENT WETLAND
NEW RIPARIAN WOODLAND/SCRUB
EXISTING RIPARIAN WOODLAND/SCRUB
DUNE SCRUB
PROJECT LIMIT (APPROXIMATE)
N
100 0 100 200 300
SCALE (FEET)
NOTES
1. THIS FIGURE DEPICTS POST-CONSTRUCTION TOPOGRAPHY (YEAR 1) AND NEAR-TERM (YEAR 5) HABITAT CONDITIONS.
figure 8
Big Lagoon Wetland and Creek Restoration: II. Feasability Report
ALTERNATIVE 2
CREEK RESTORATION
PWA REF: 1664
PWA