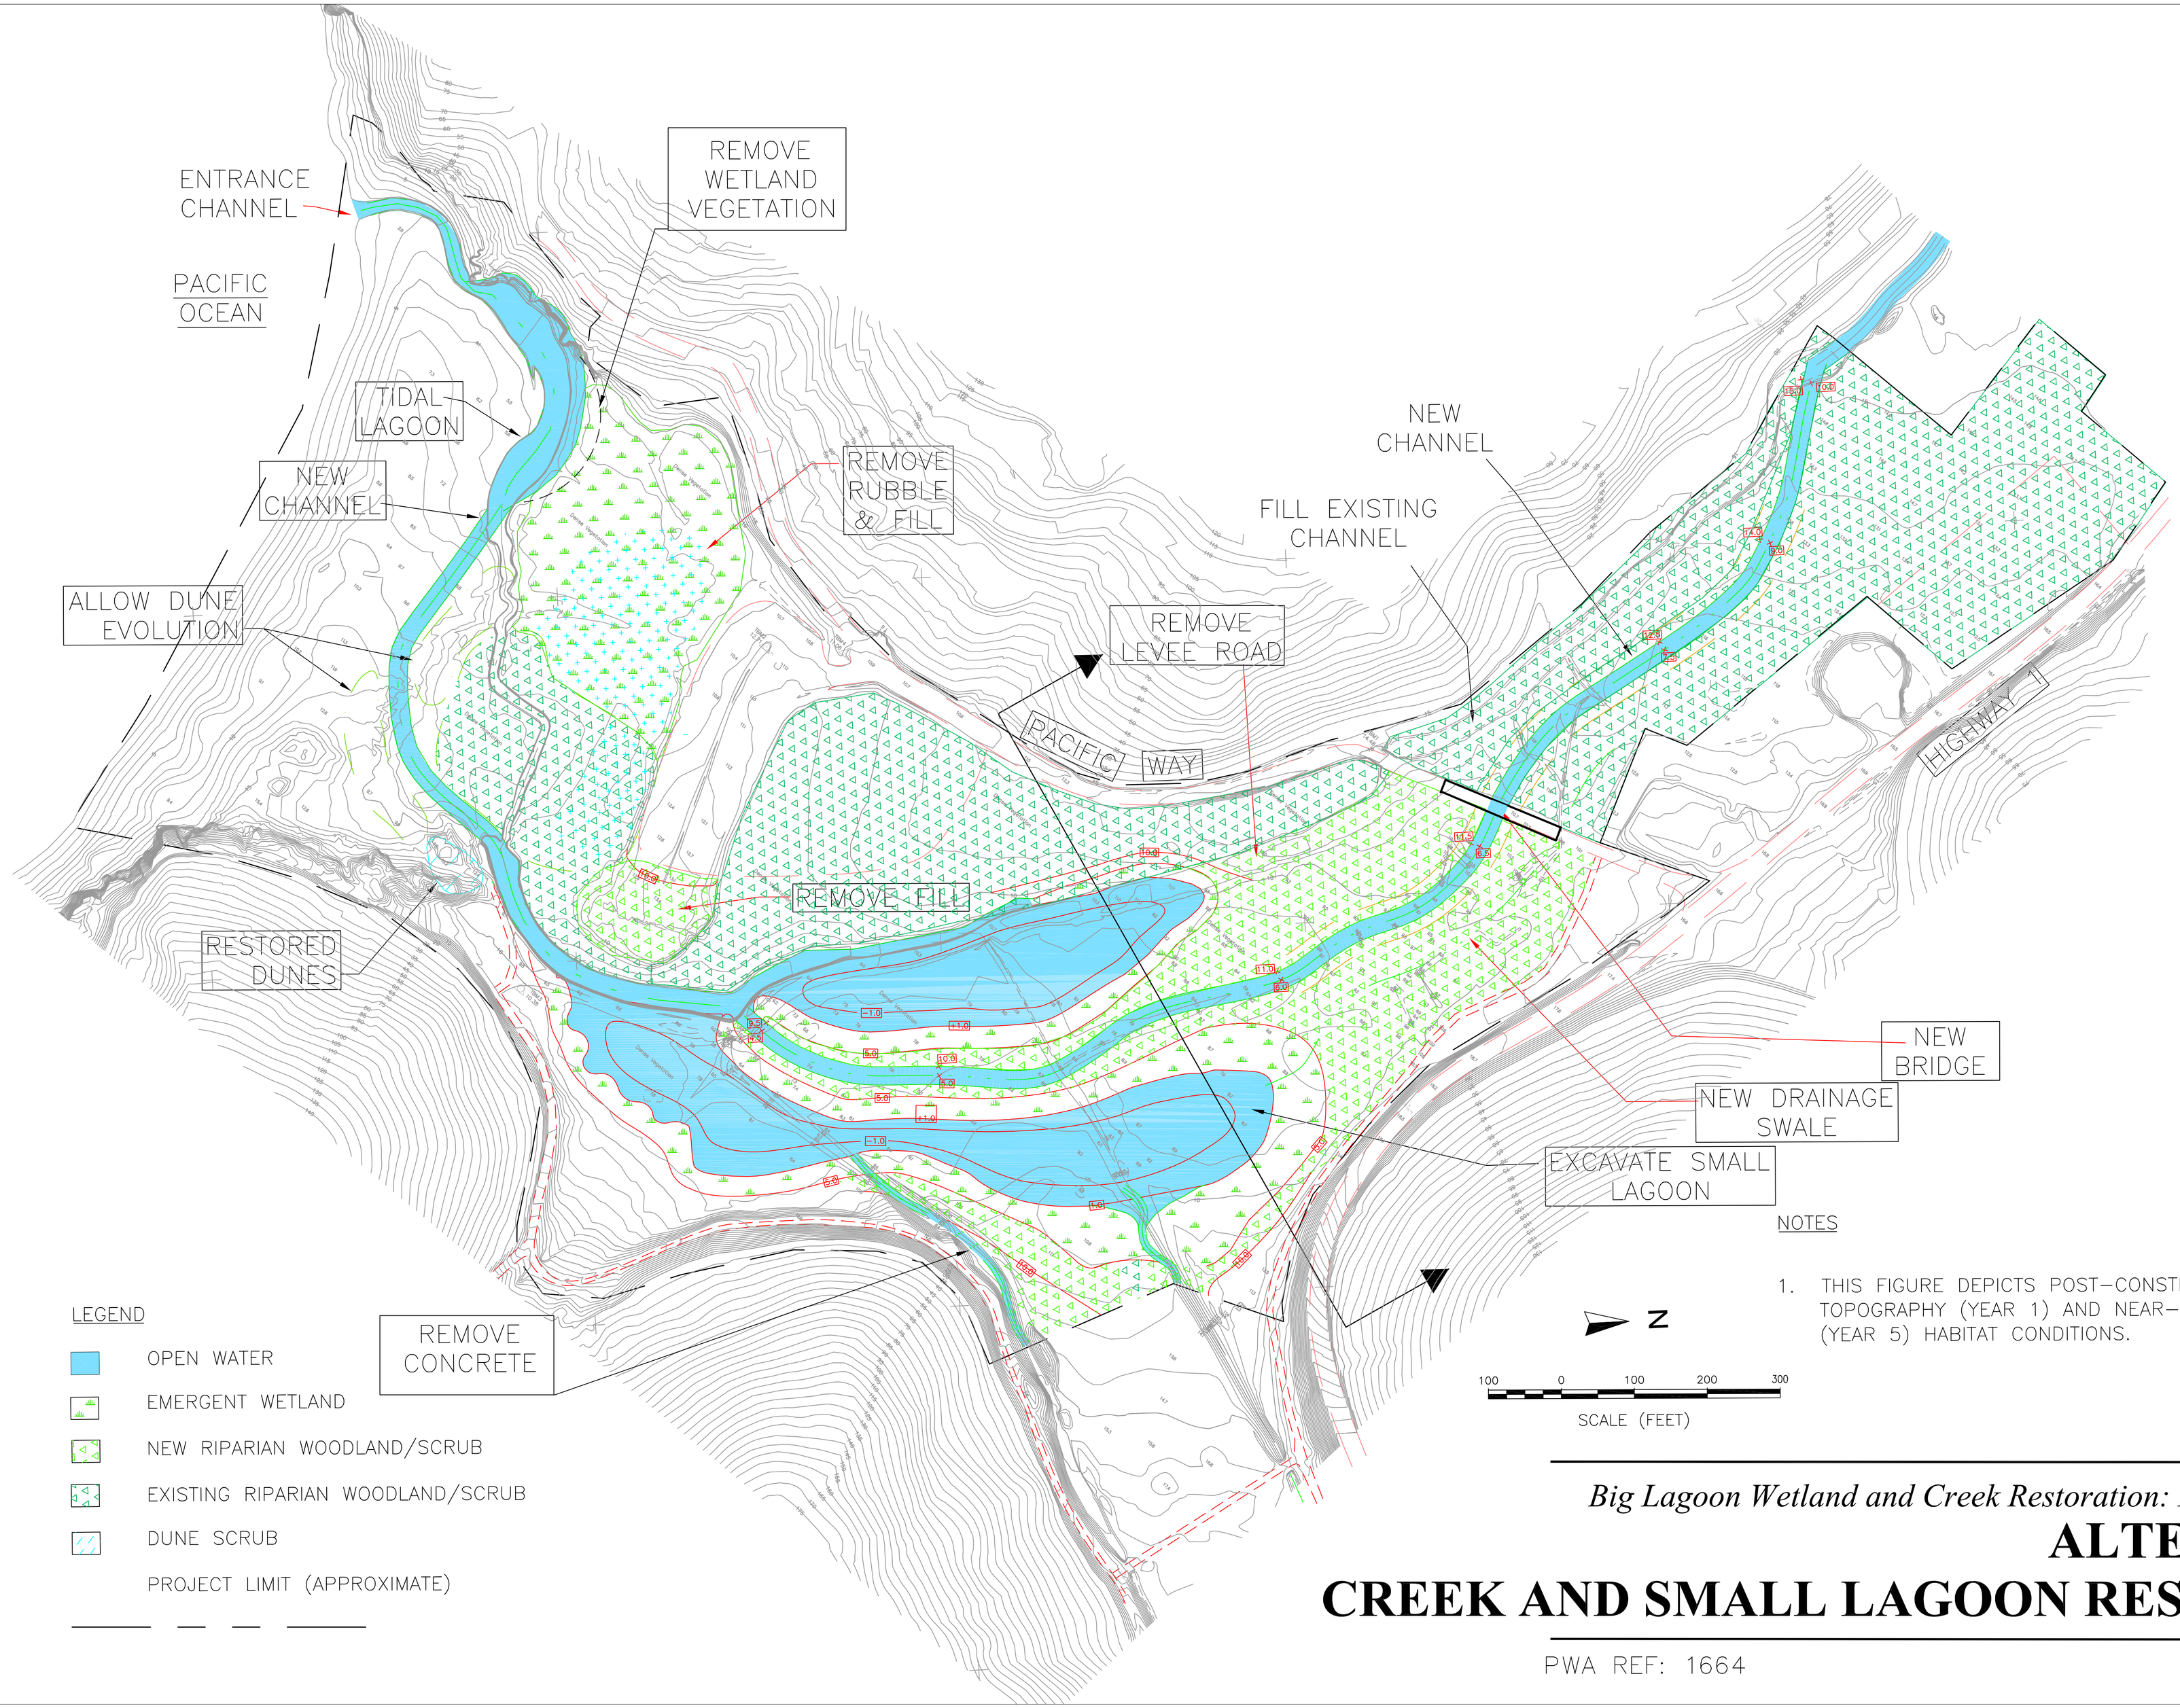

LEGEND

- OPEN WATER
- EMERGENT WETLAND
- NEW RIPARIAN WOODLAND/SCRUB
- EXISTING RIPARIAN WOODLAND/SCRUB
- DUNE SCRUB
- PROJECT LIMIT (APPROXIMATE)

NOTES

1. THIS FIGURE DEPICTS POST–CONSTRUCTION TOPOGRAPHY (YEAR 1) AND NEAR–TERM (YEAR 5) HABITAT CONDITIONS.

figure 10 **8**

Big Lagoon Wetland and Creek Restoration: II. Feasability Report

ALTERNATIVE 3
CREEK AND SMALL LAGOON RESTORATION

PWA REF: 1664

PWA