Figure B-2. Kelso Depot
Proposed Basement Floor Plan

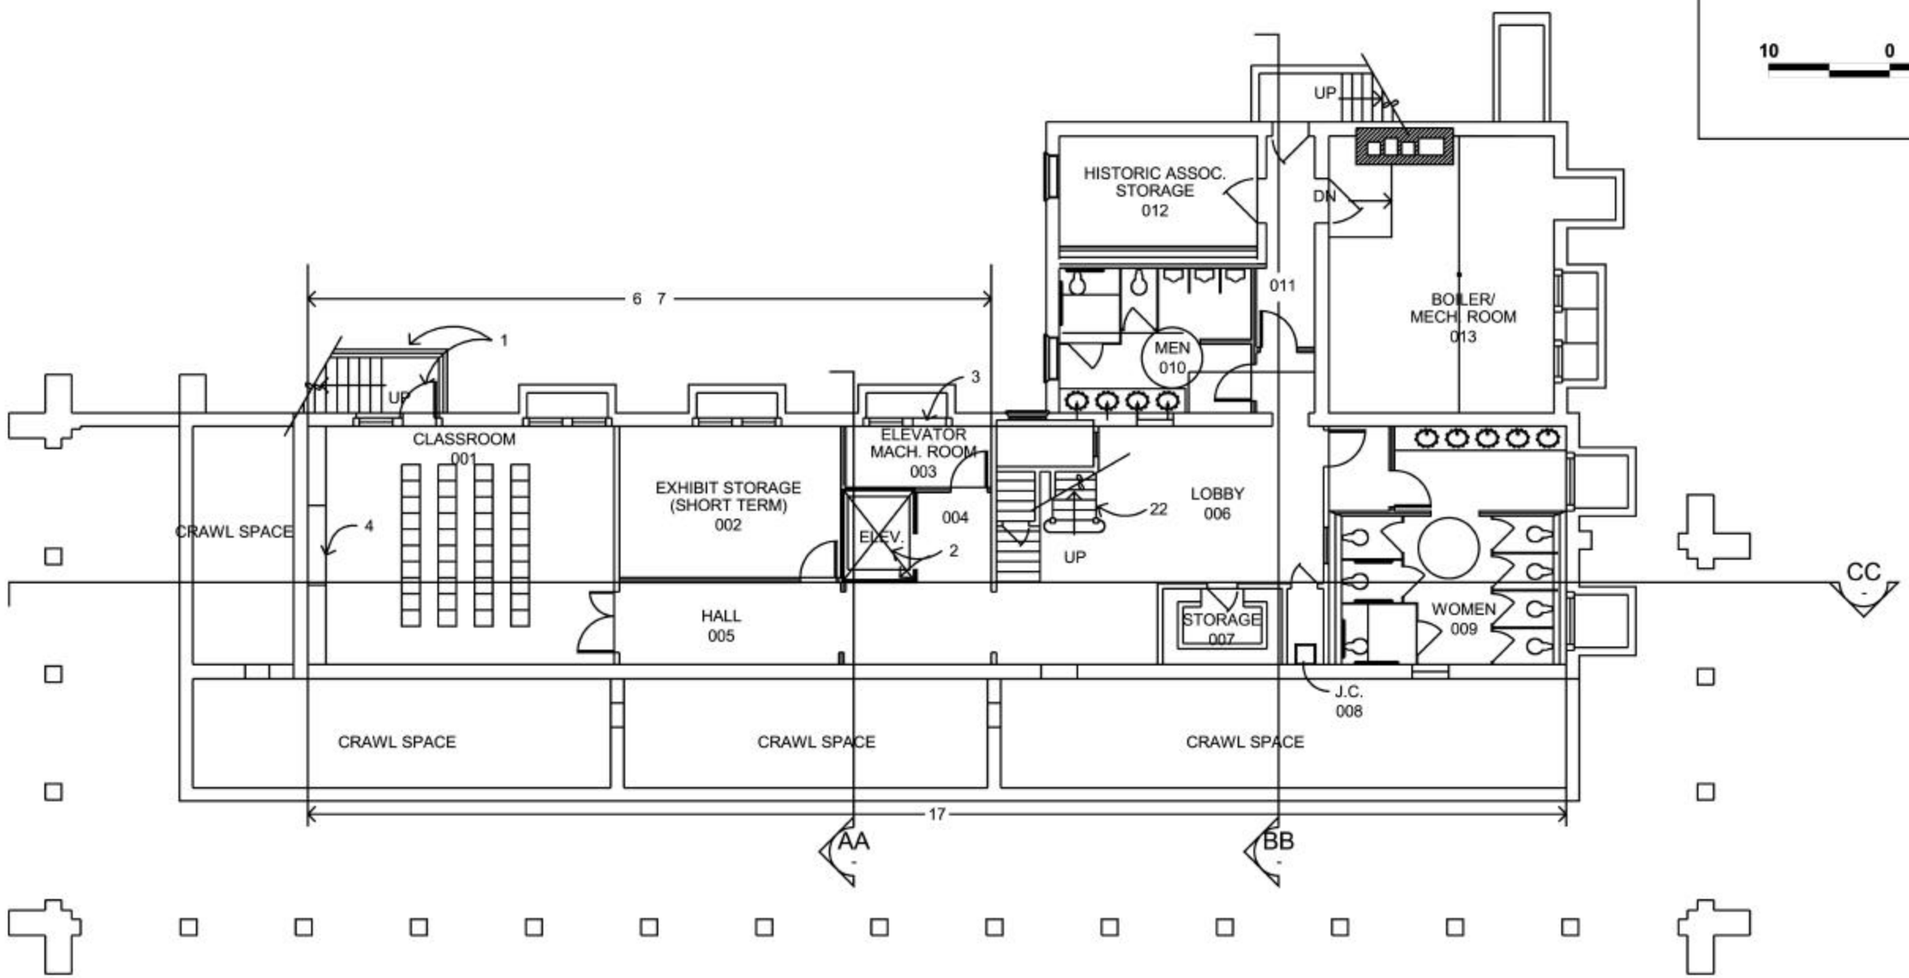

Source: Architectural Resources Group
San Francisco, CA