Park	BICY	NATIONAL PARK SERVICE HISTORIC PRESERVATION TRAINING CENTER		Sheet 1
Area	M.S.			of 2
Project	Condition Assessment	By Jim Bailey	Checked	Pkg.
Feature	Wall Framing - Room 101	Date 2/26/07	Date	Account

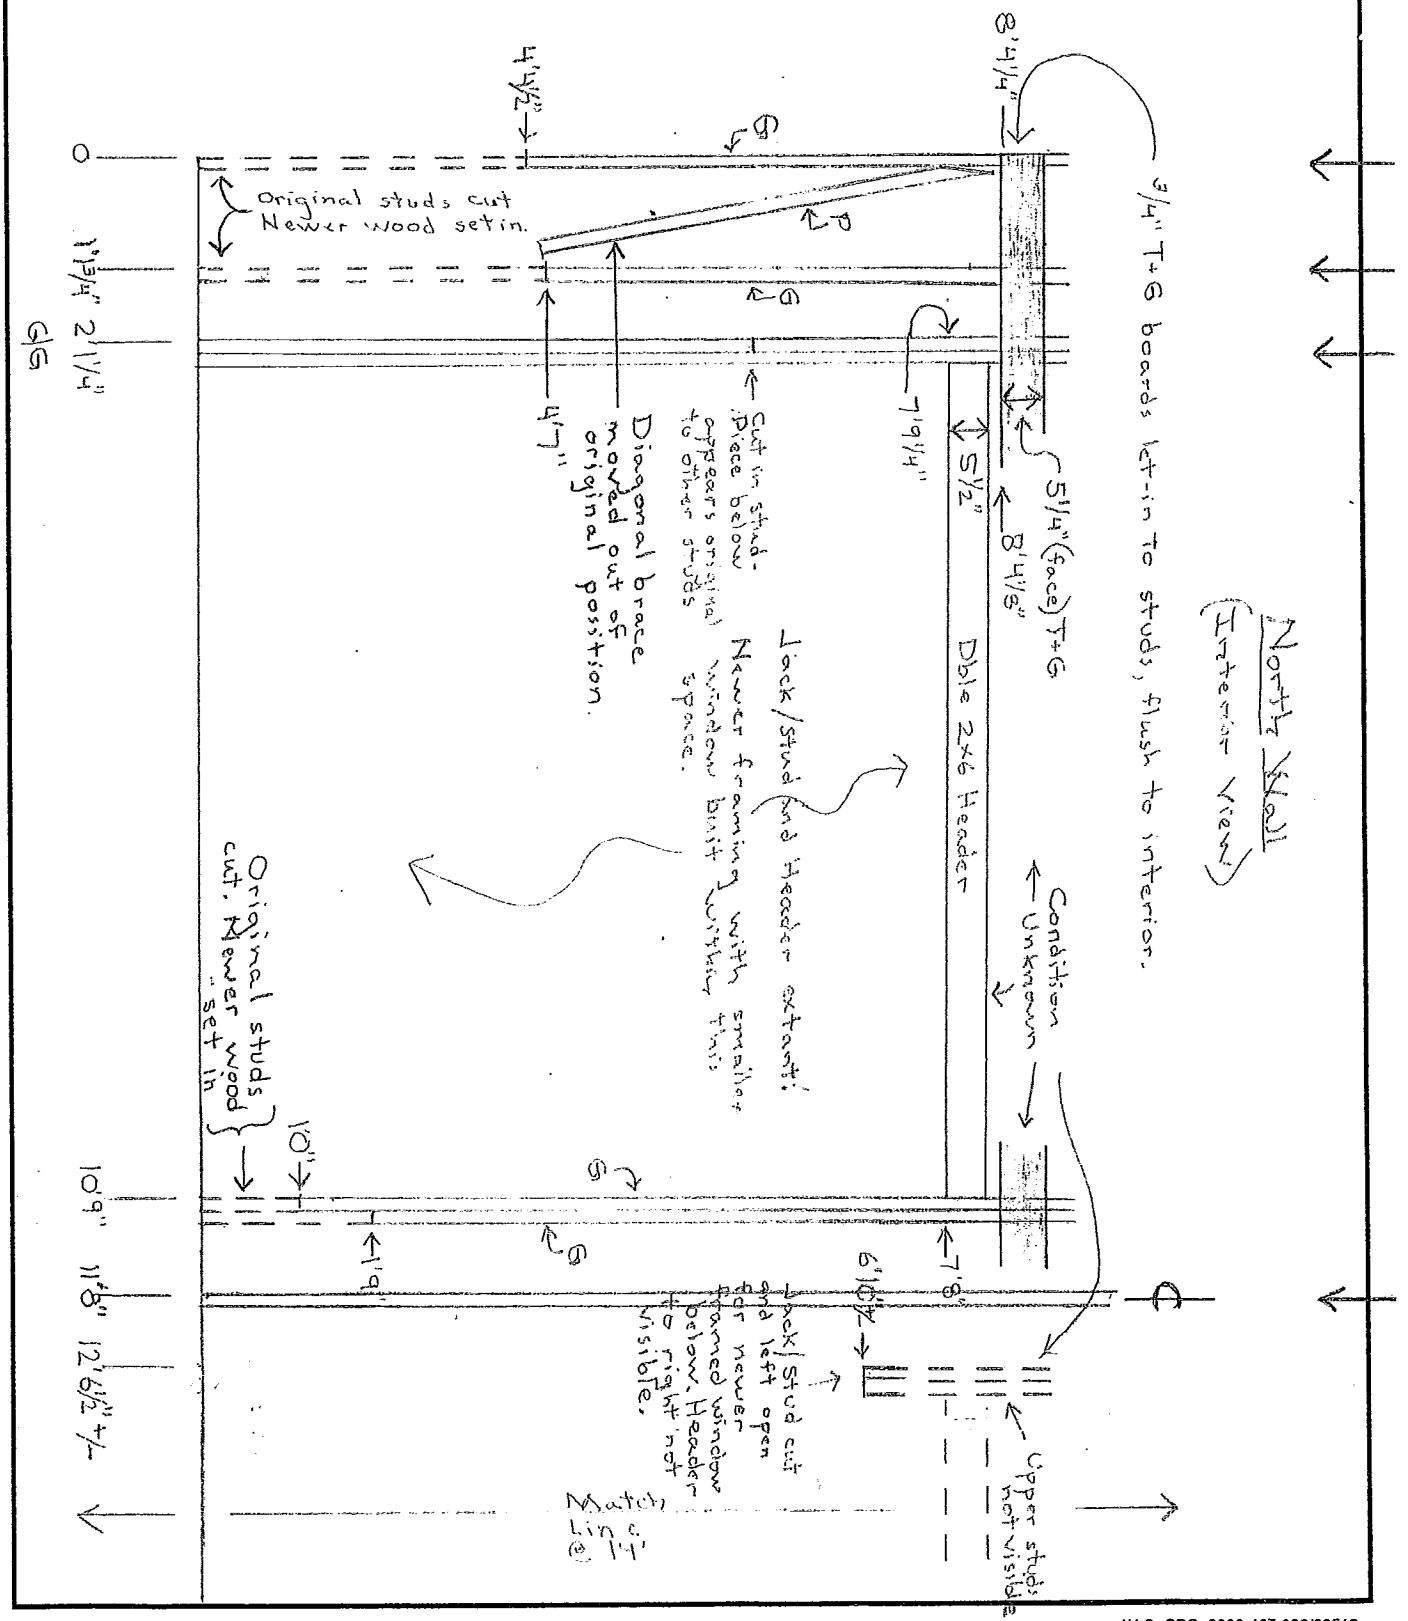

*U.S. GPO: 2000-467-092/39519

Park	NATIONAL PARK SERVICE HISTORIC PRESERVATION TRAINING CENTER		Sheet 2
Area			of 2
Project	By	Checked	Pkg.
Feature	Date	Date	Account

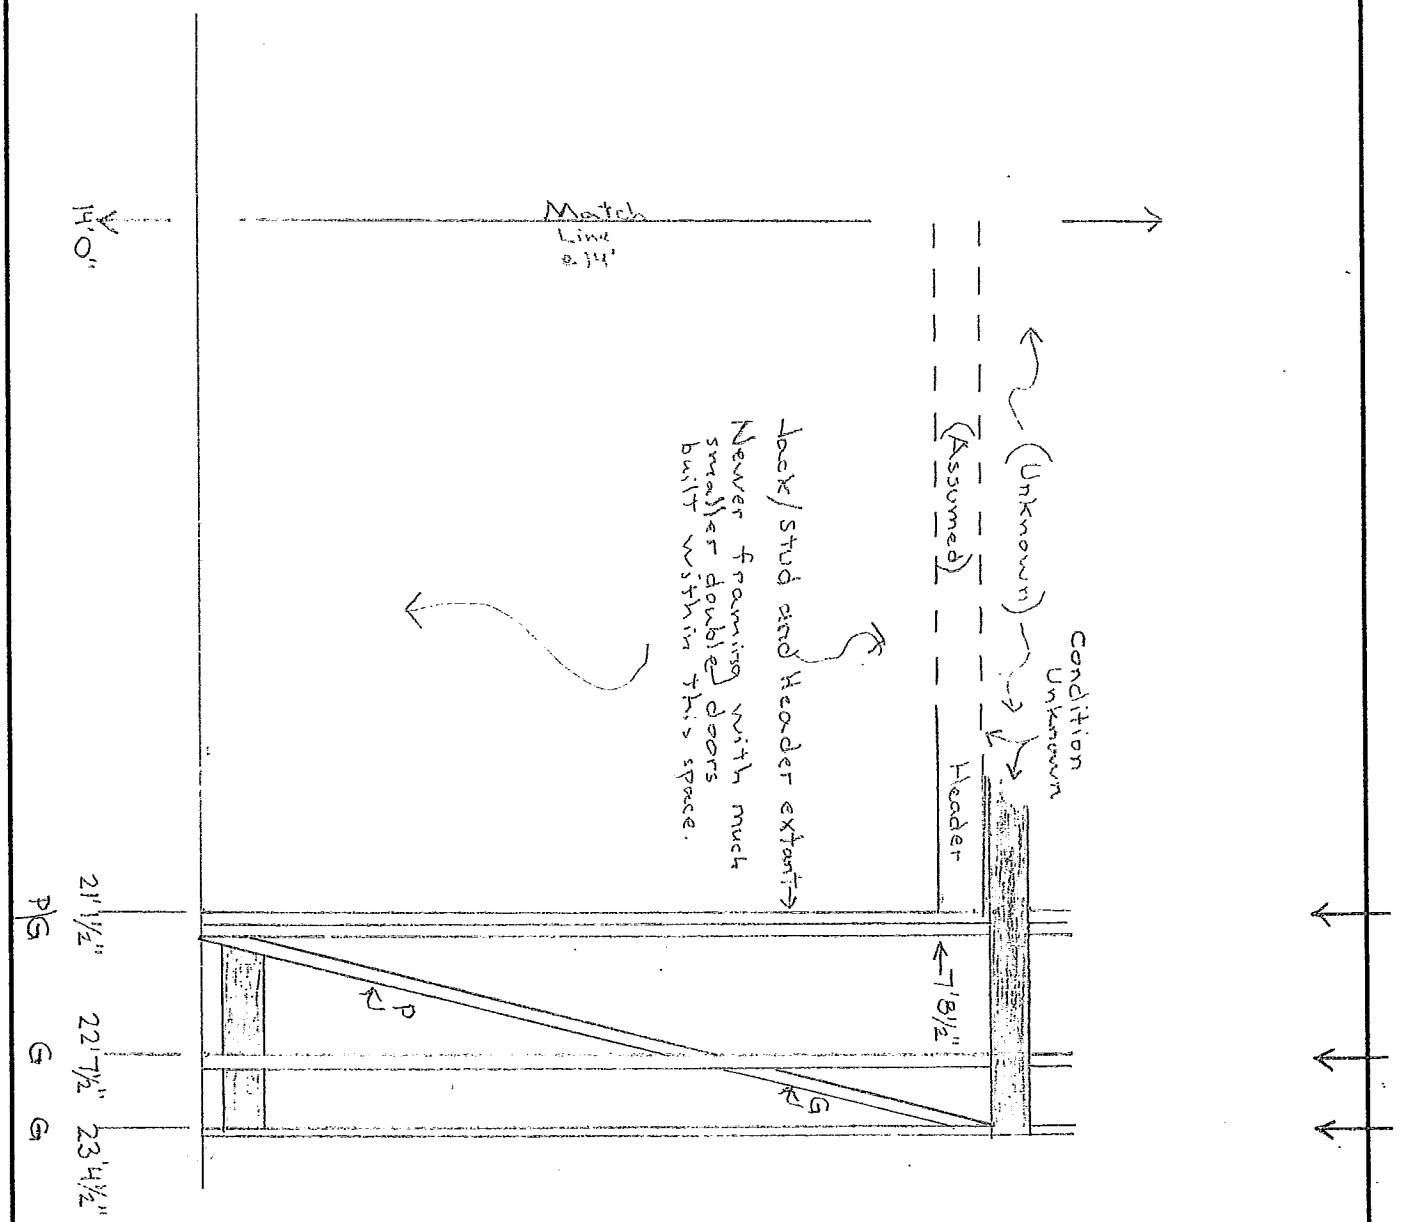

Park	BICY	NATIONAL PARK SERVICE HISTORIC PRESERVATION TRAINING CENTER		Sheet 1
Area	M.S.			of 1
Project	Condition Assessment	By Tim Barley	Checked	Pkg.
Feature	Wall Framing - Room 101	Date 2/26/07	Date	Account

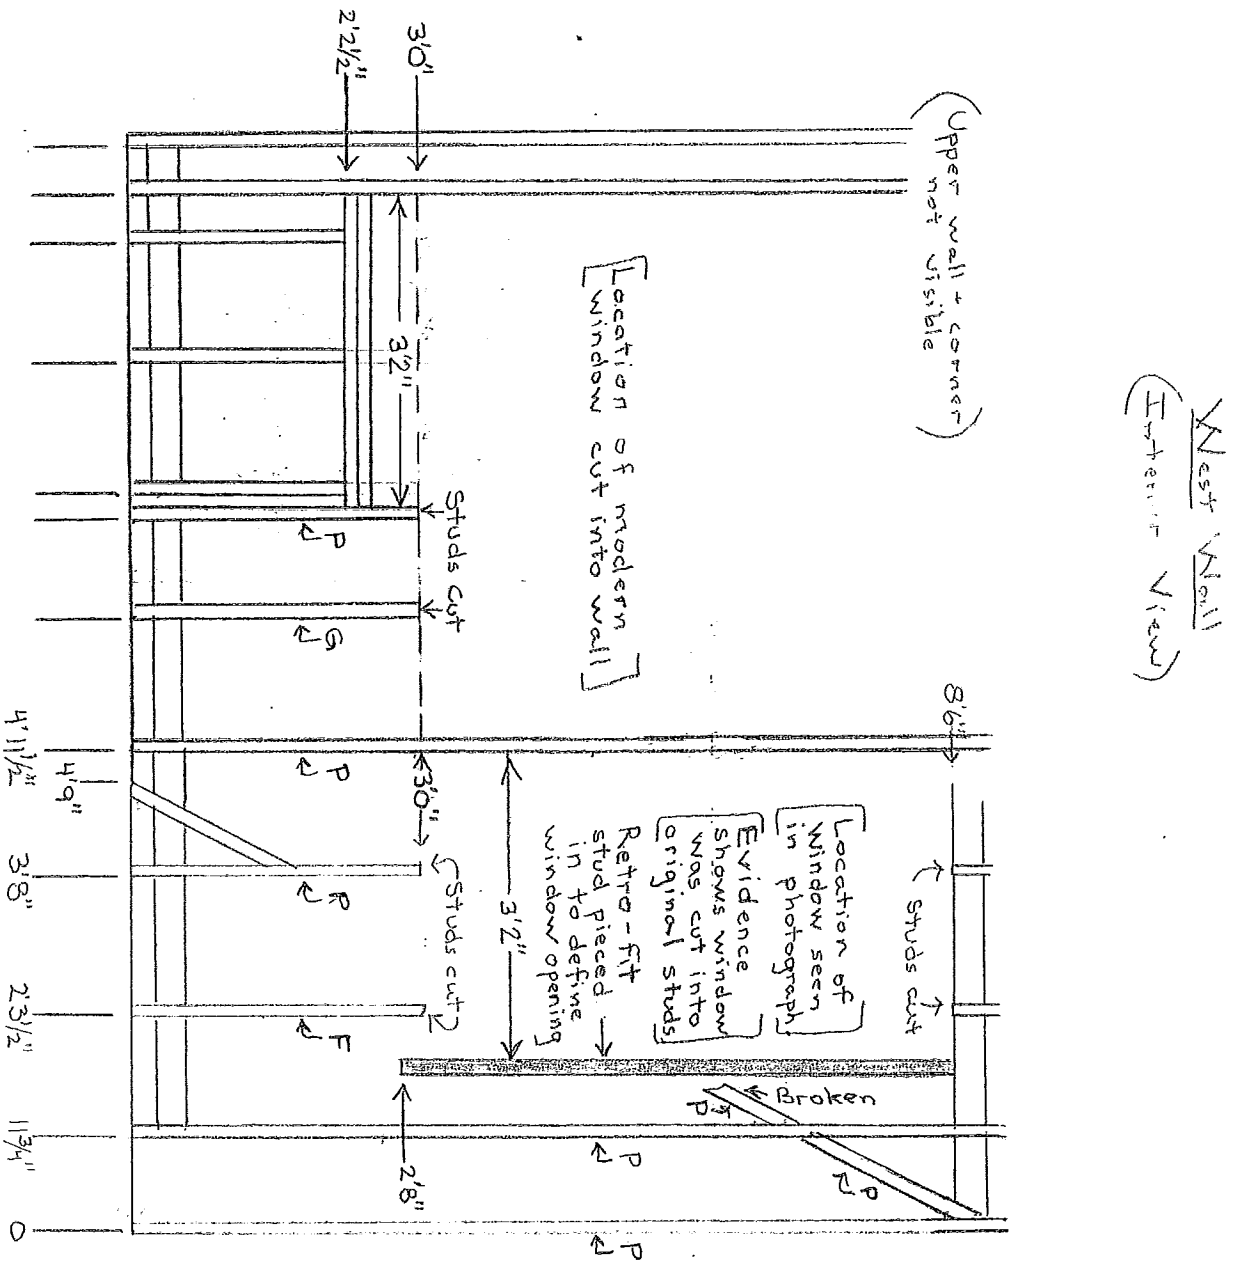

Park BICY	NATIONAL PARK SERVICE HISTORIC PRESERVATION TRAINING CENTER		Sheet 1
Area M.S.			of 2
Project Condition Assessment	By Jim Bailey	Checked	Pkg.
Feature Wall Framing: Room 209	Date 2/23/07	Date	Account

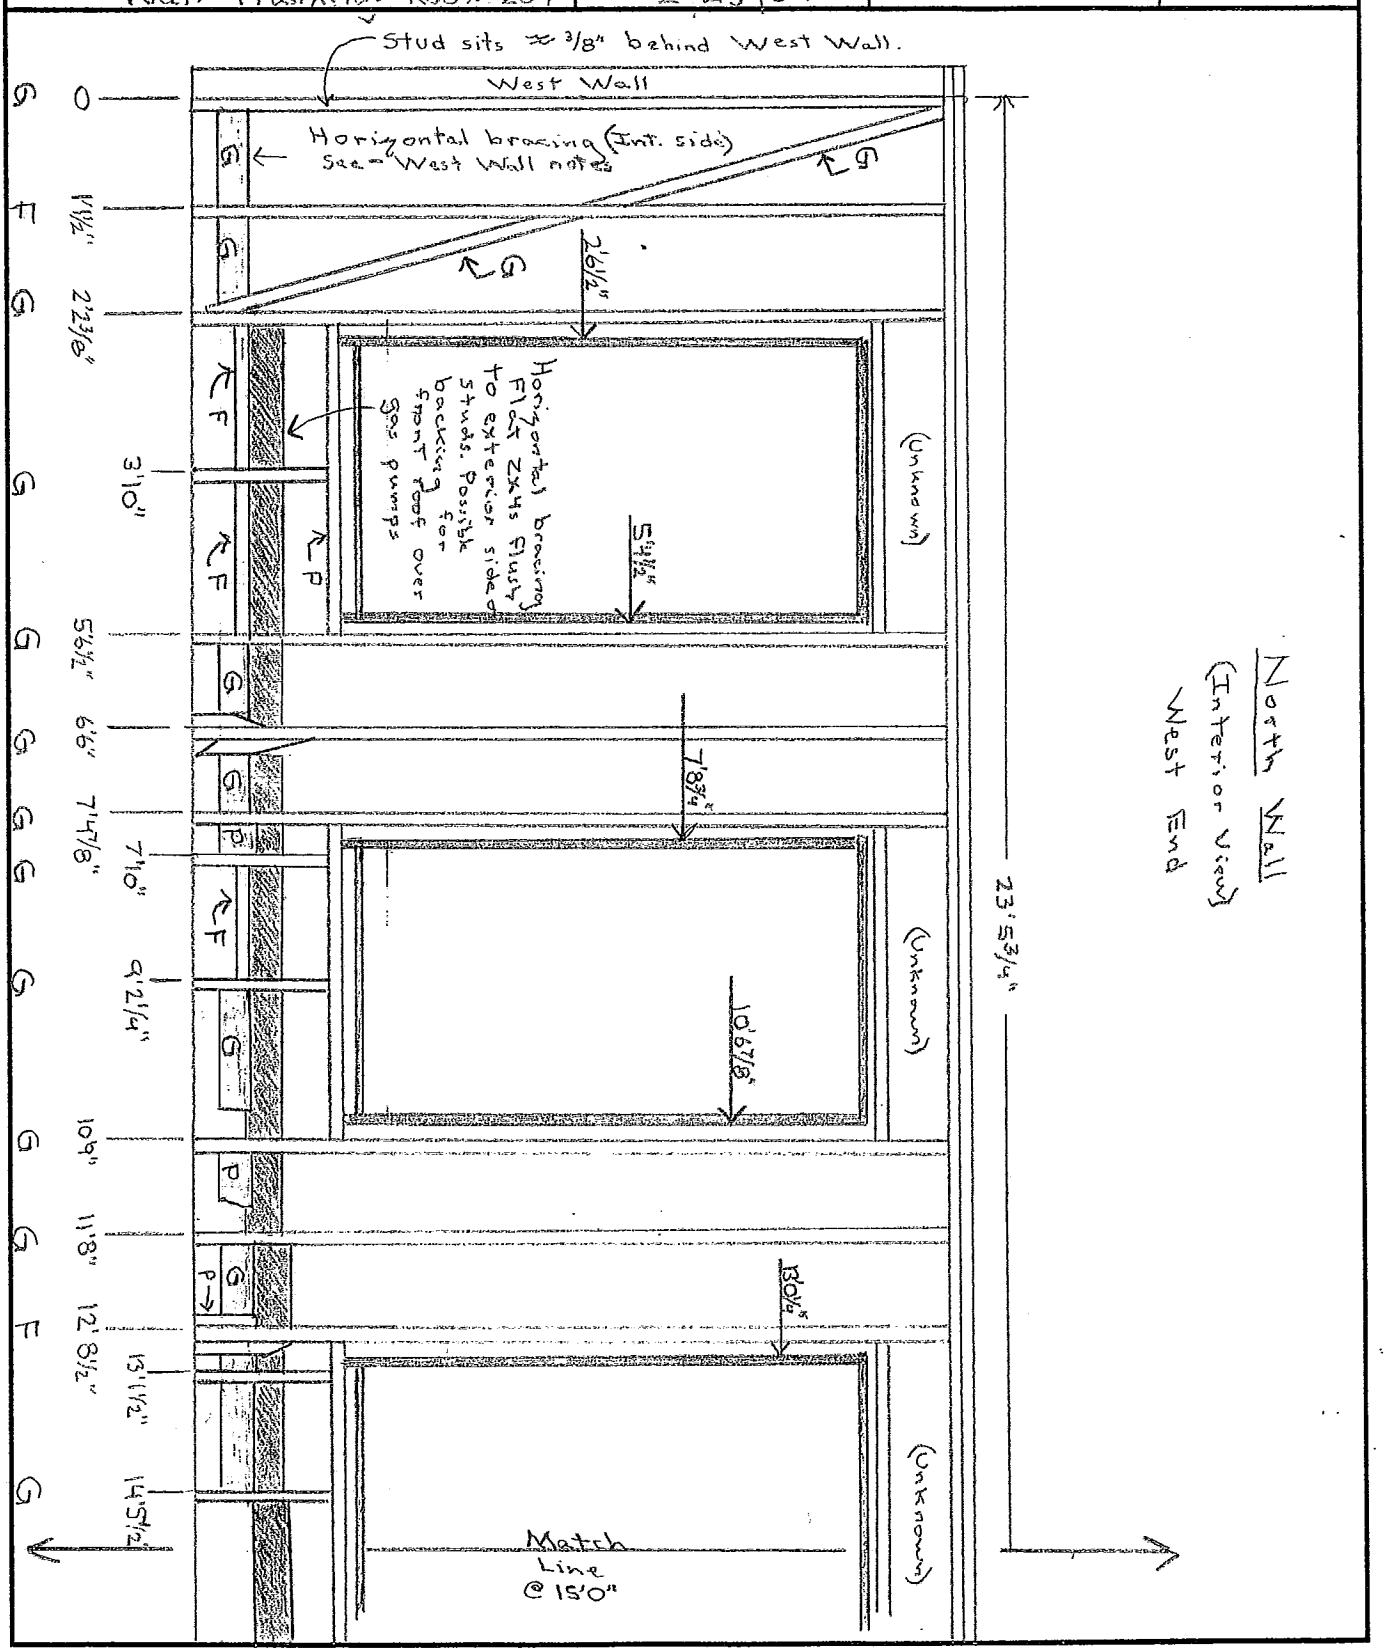

*U.S. GPO: 2000-467-092/39519

Park	NATIONAL PARK SERVICE HISTORIC PRESERVATION TRAINING CENTER		Sheet 2
Area			of 2
Project	By	Checked	Pkg.
Feature	Date	Date	Account

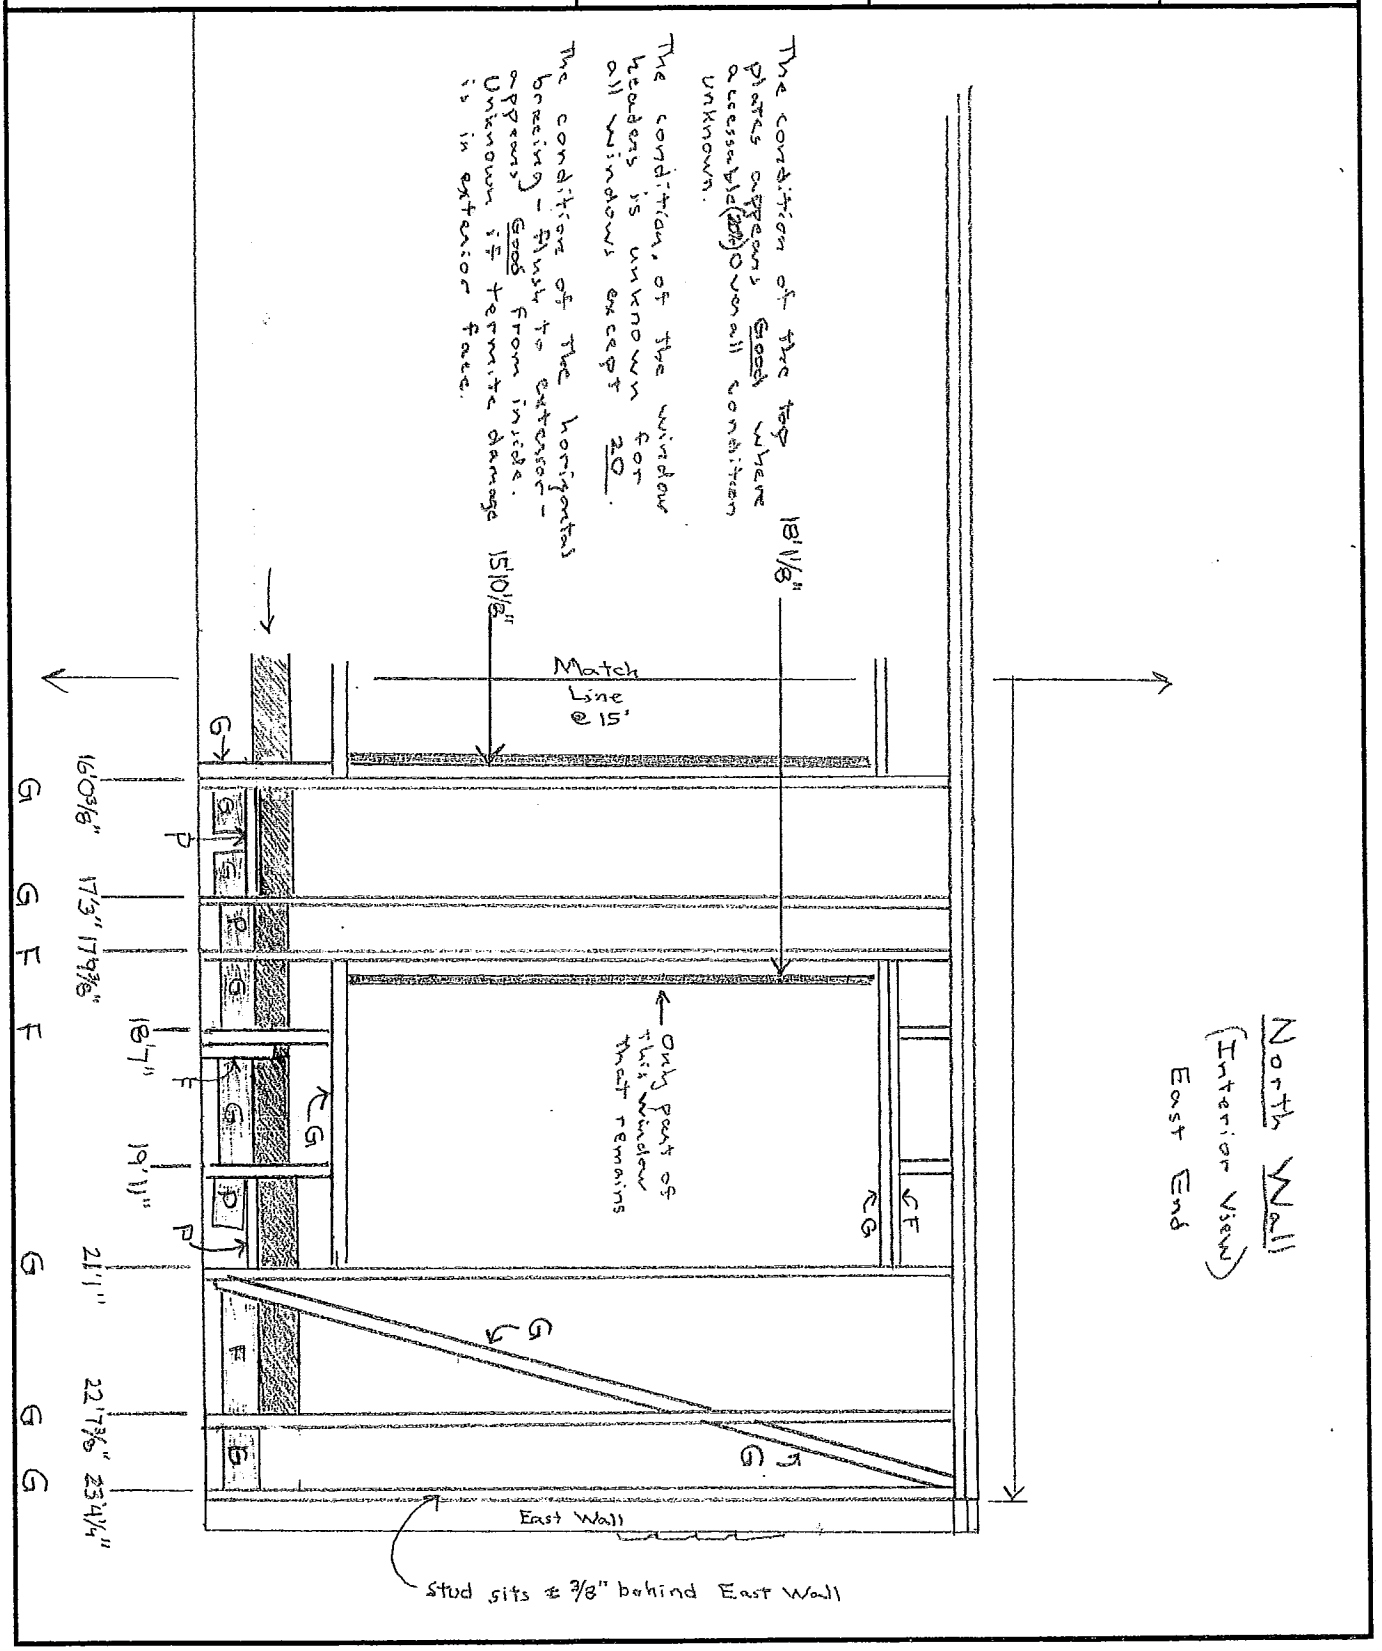

*U.S. GPO: 2000-467-092/39519

Park	BICY	NATIONAL PARK SERVICE HISTORIC PRESERVATION TRAINING CENTER		Sheet 1
Area	M.S.			of 1
Project	Condition Acessment	By Jim Bailey	Checked	Pkg.
Feature	Wall Framing - Room 201	Date 2/23/07	Date	Account

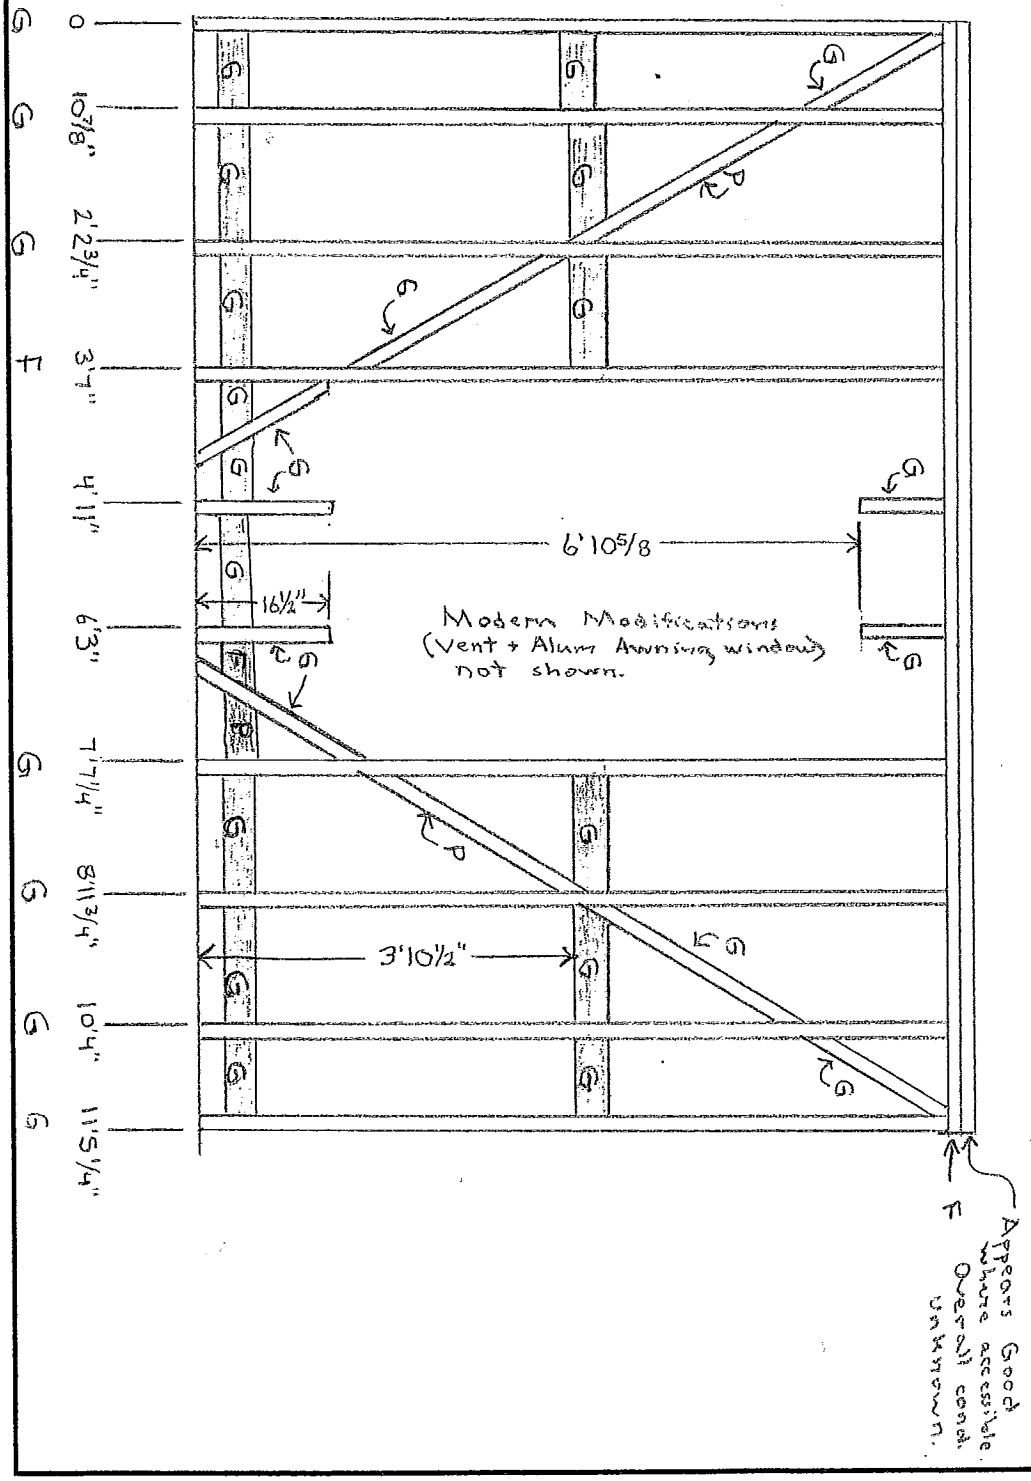

*U.S. GPO: 2000-467-092/39519

Park BICY	NATIONAL PARK SERVICE HISTORIC PRESERVATION TRAINING CENTER		Sheet 1
Area M.S.			of 2
Project Condition Acessment	By Jim Bailey	Checked	Pkg.
Feature Wall Framing: Room 201	Date 2/23/07	Date	Account

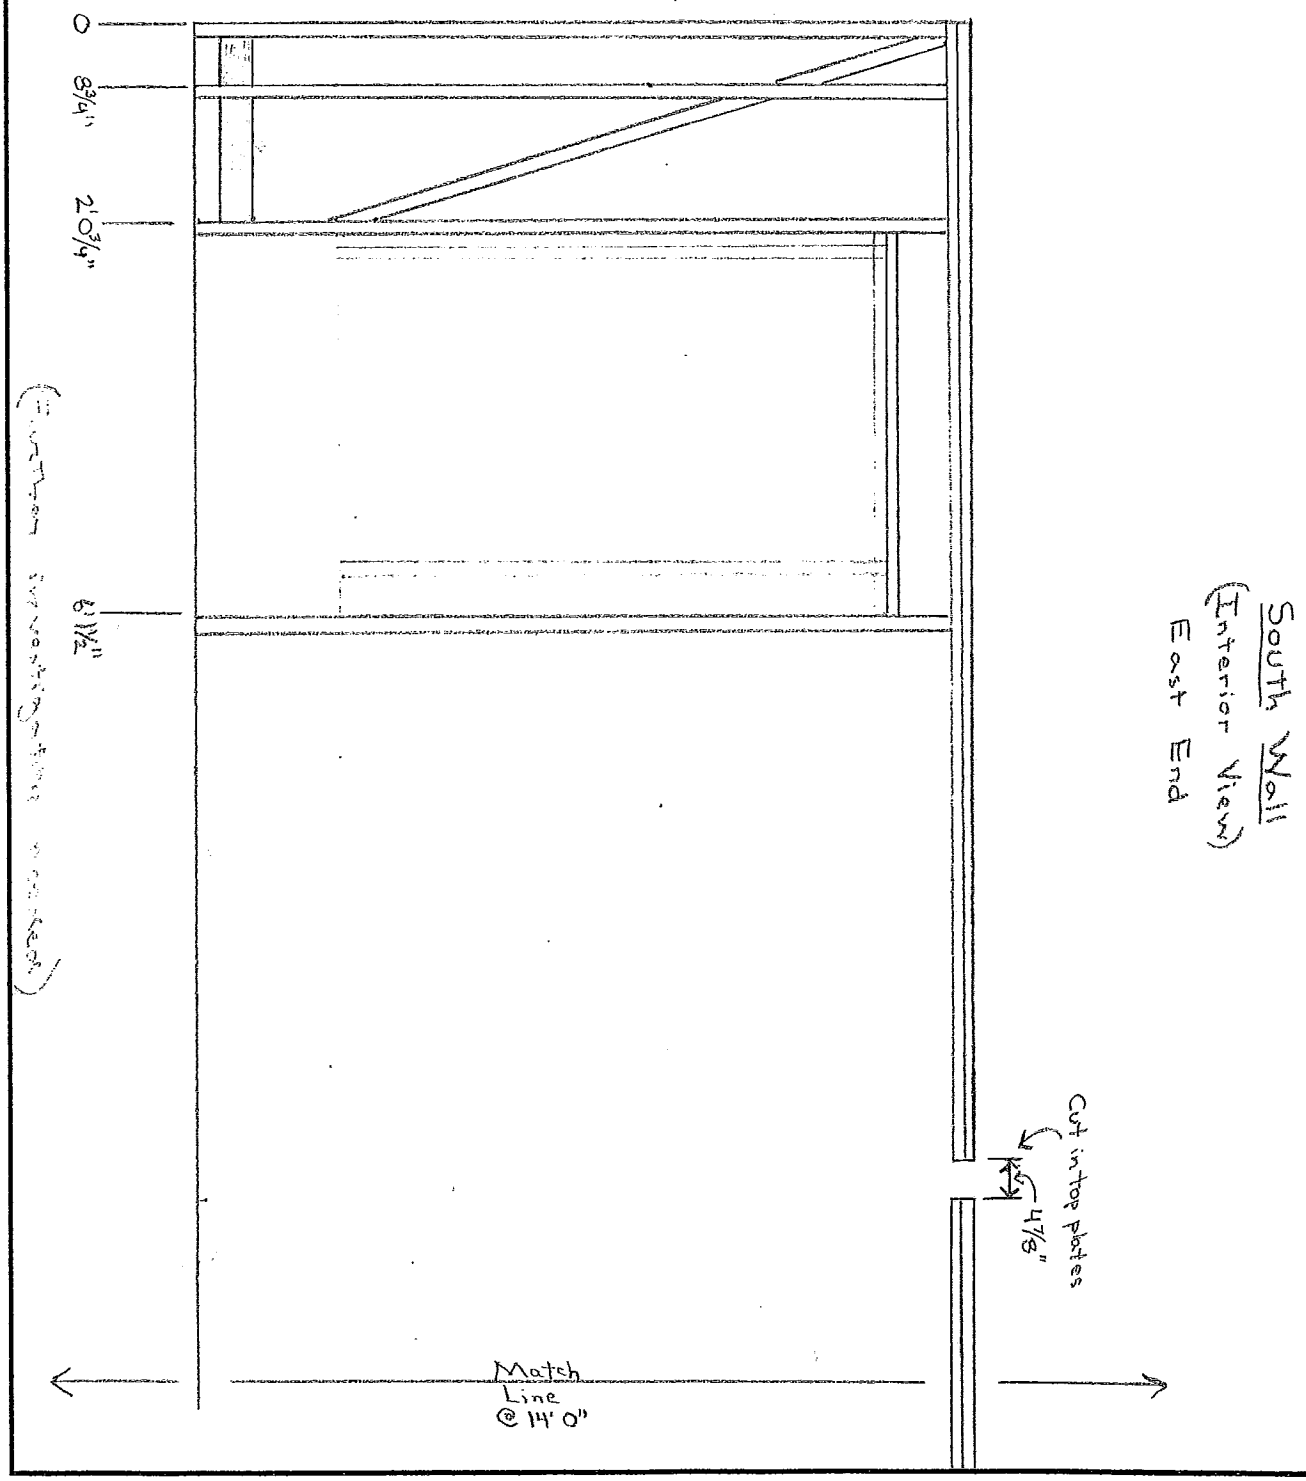

Park	NATIONAL PARK SERVICE HISTORIC PRESERVATION TRAINING CENTER		Sheet 2
Area			of 2
Project	By	Checked	Pkg.
Feature	Date	Date	Account

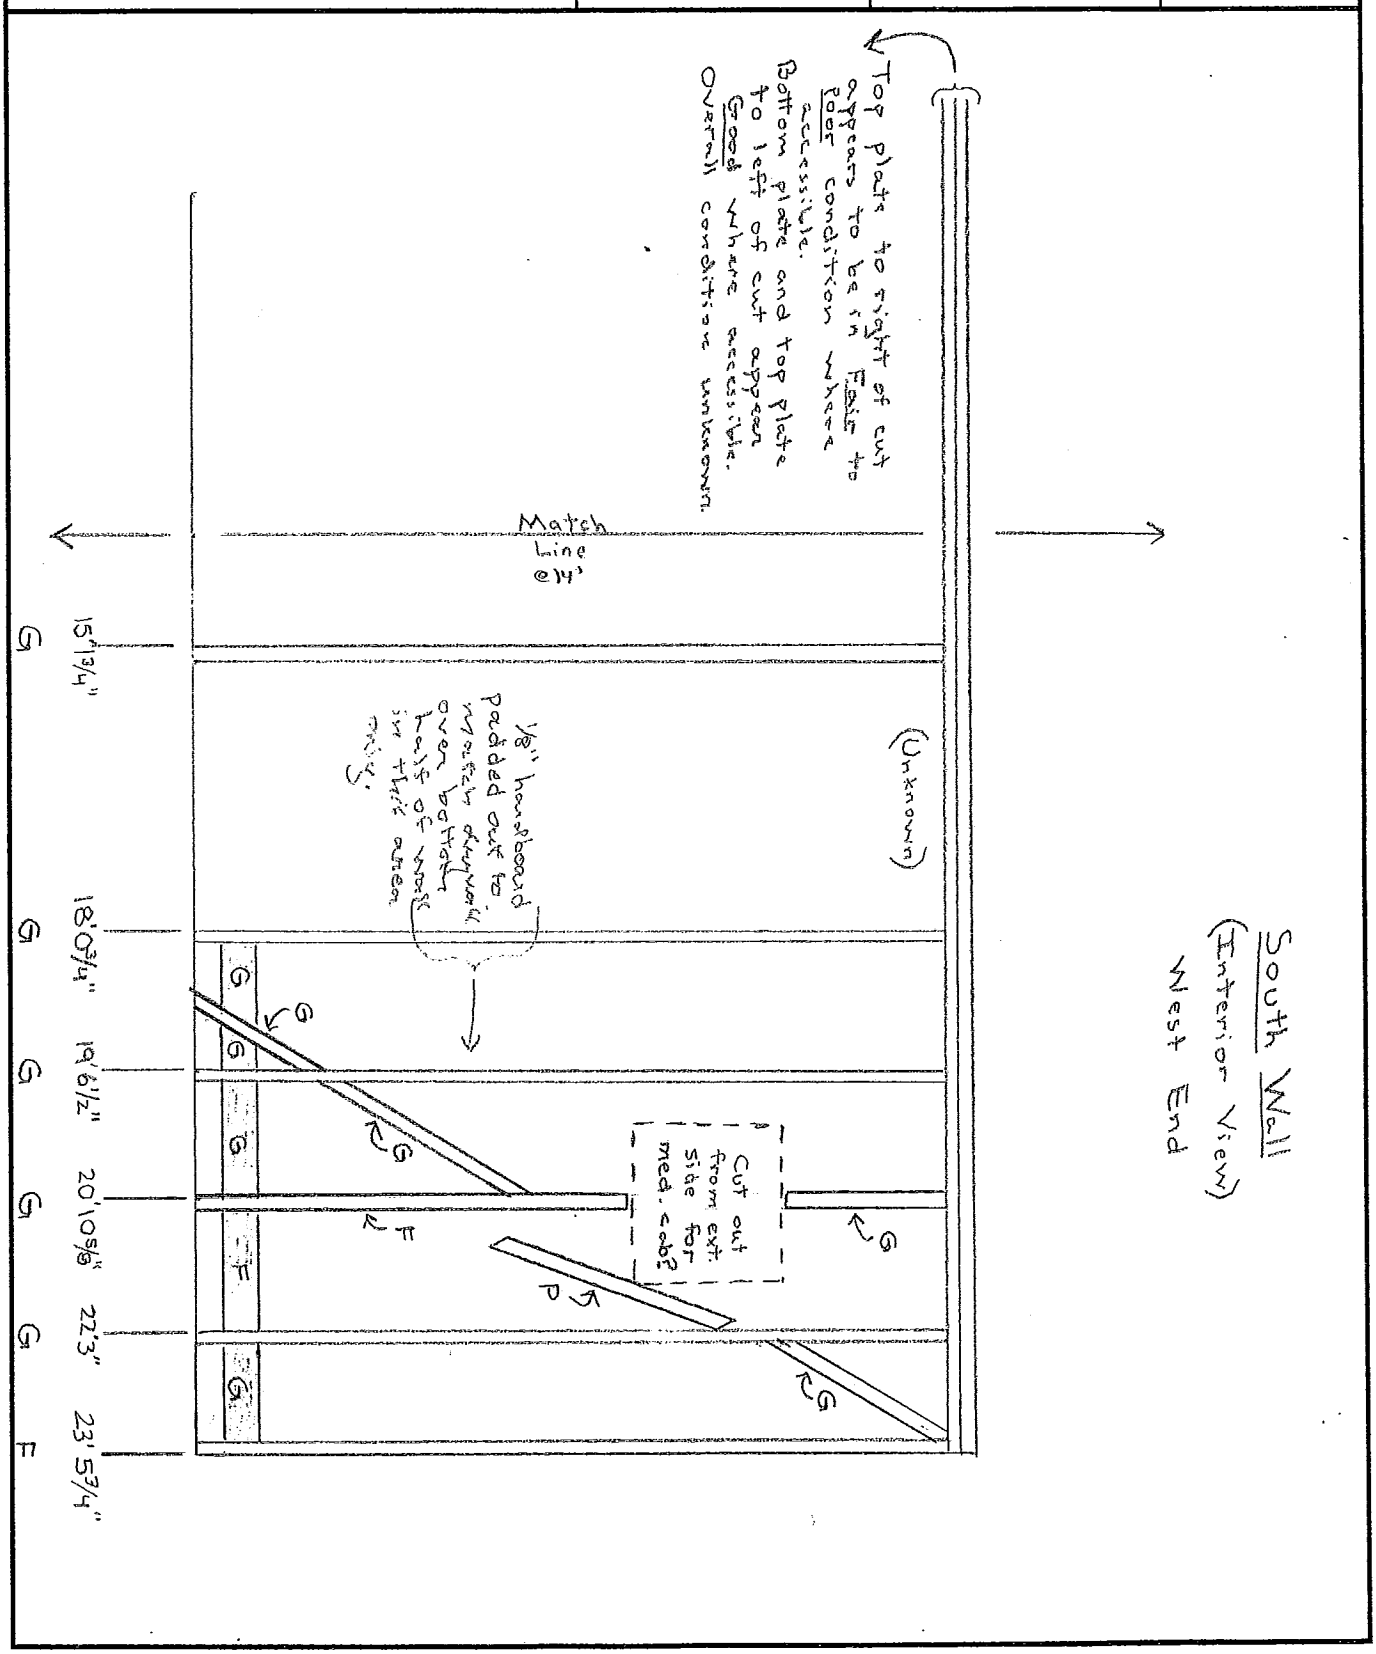

*U.S. GPO: 2000-467-092/39519

Park	BICY	NATIONAL PARK SERVICE HISTORIC PRESERVATION TRAINING CENTER		Sheet 1
Area	M.S.			of 1
Project	Condition Acessment	By Jim Bailey	Checked	Pkg.
Feature	Wall Framing - Room 201	Date 2/23/07	Date	Account

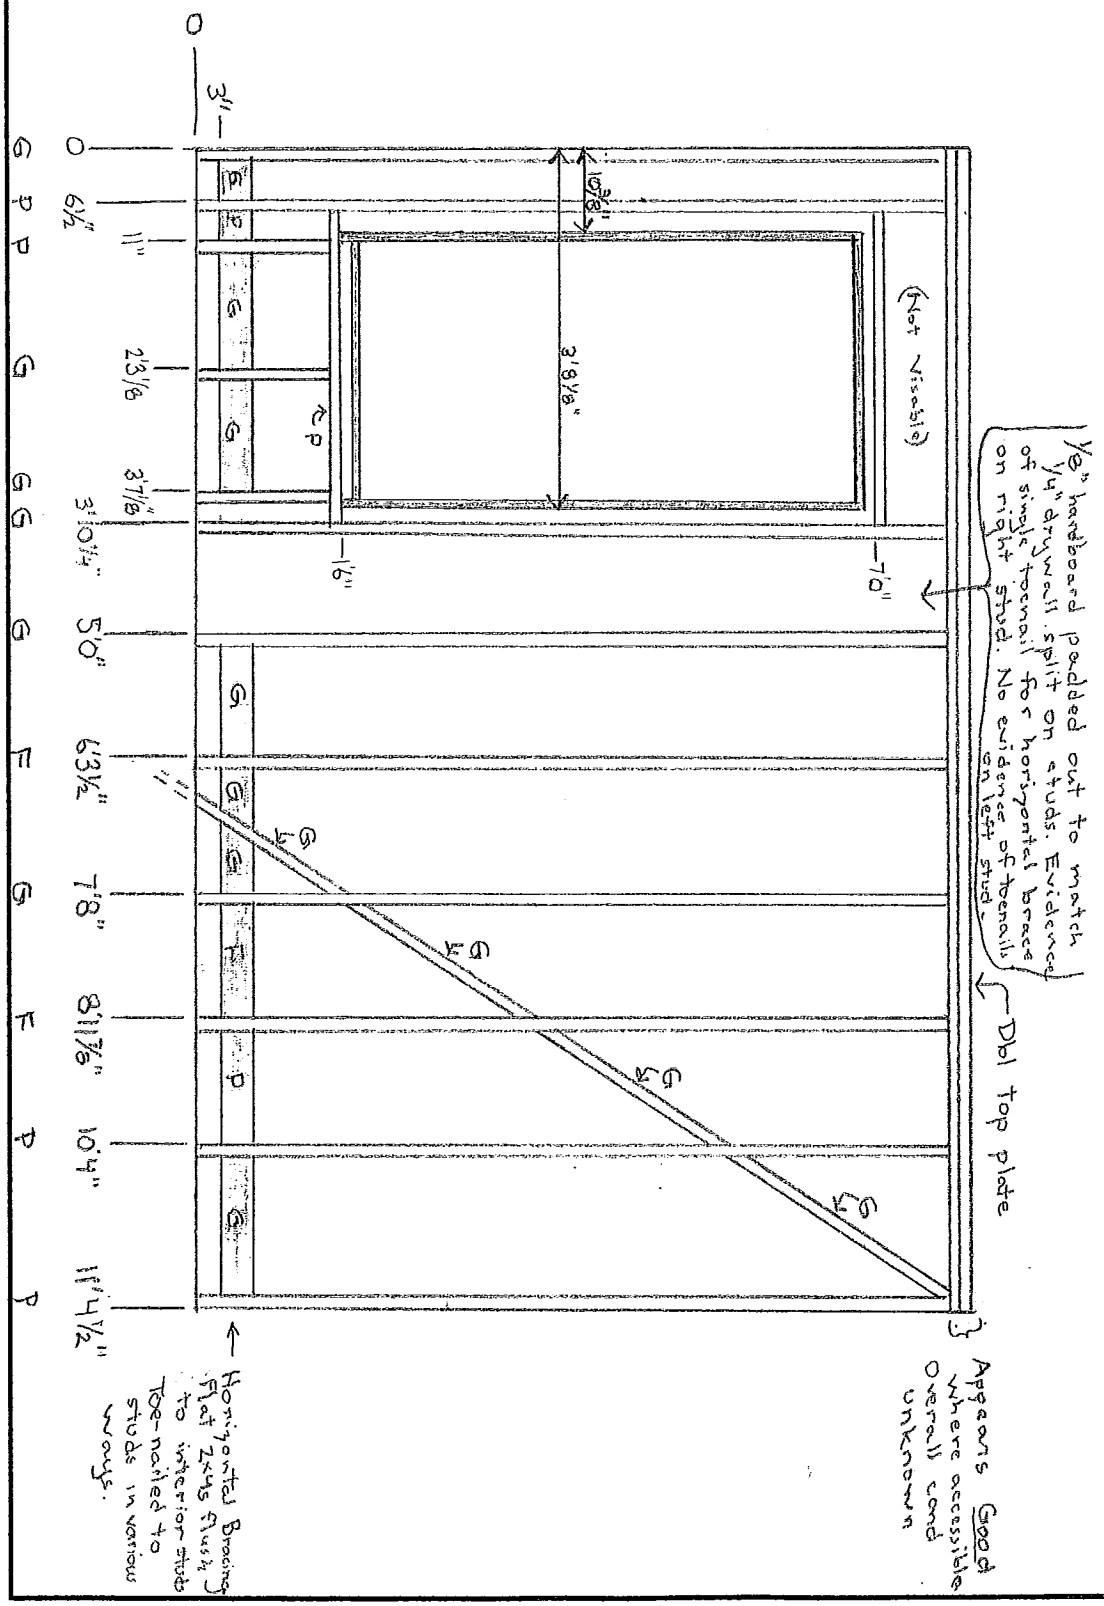

*U.S. GPO: 2000-467-092/39519