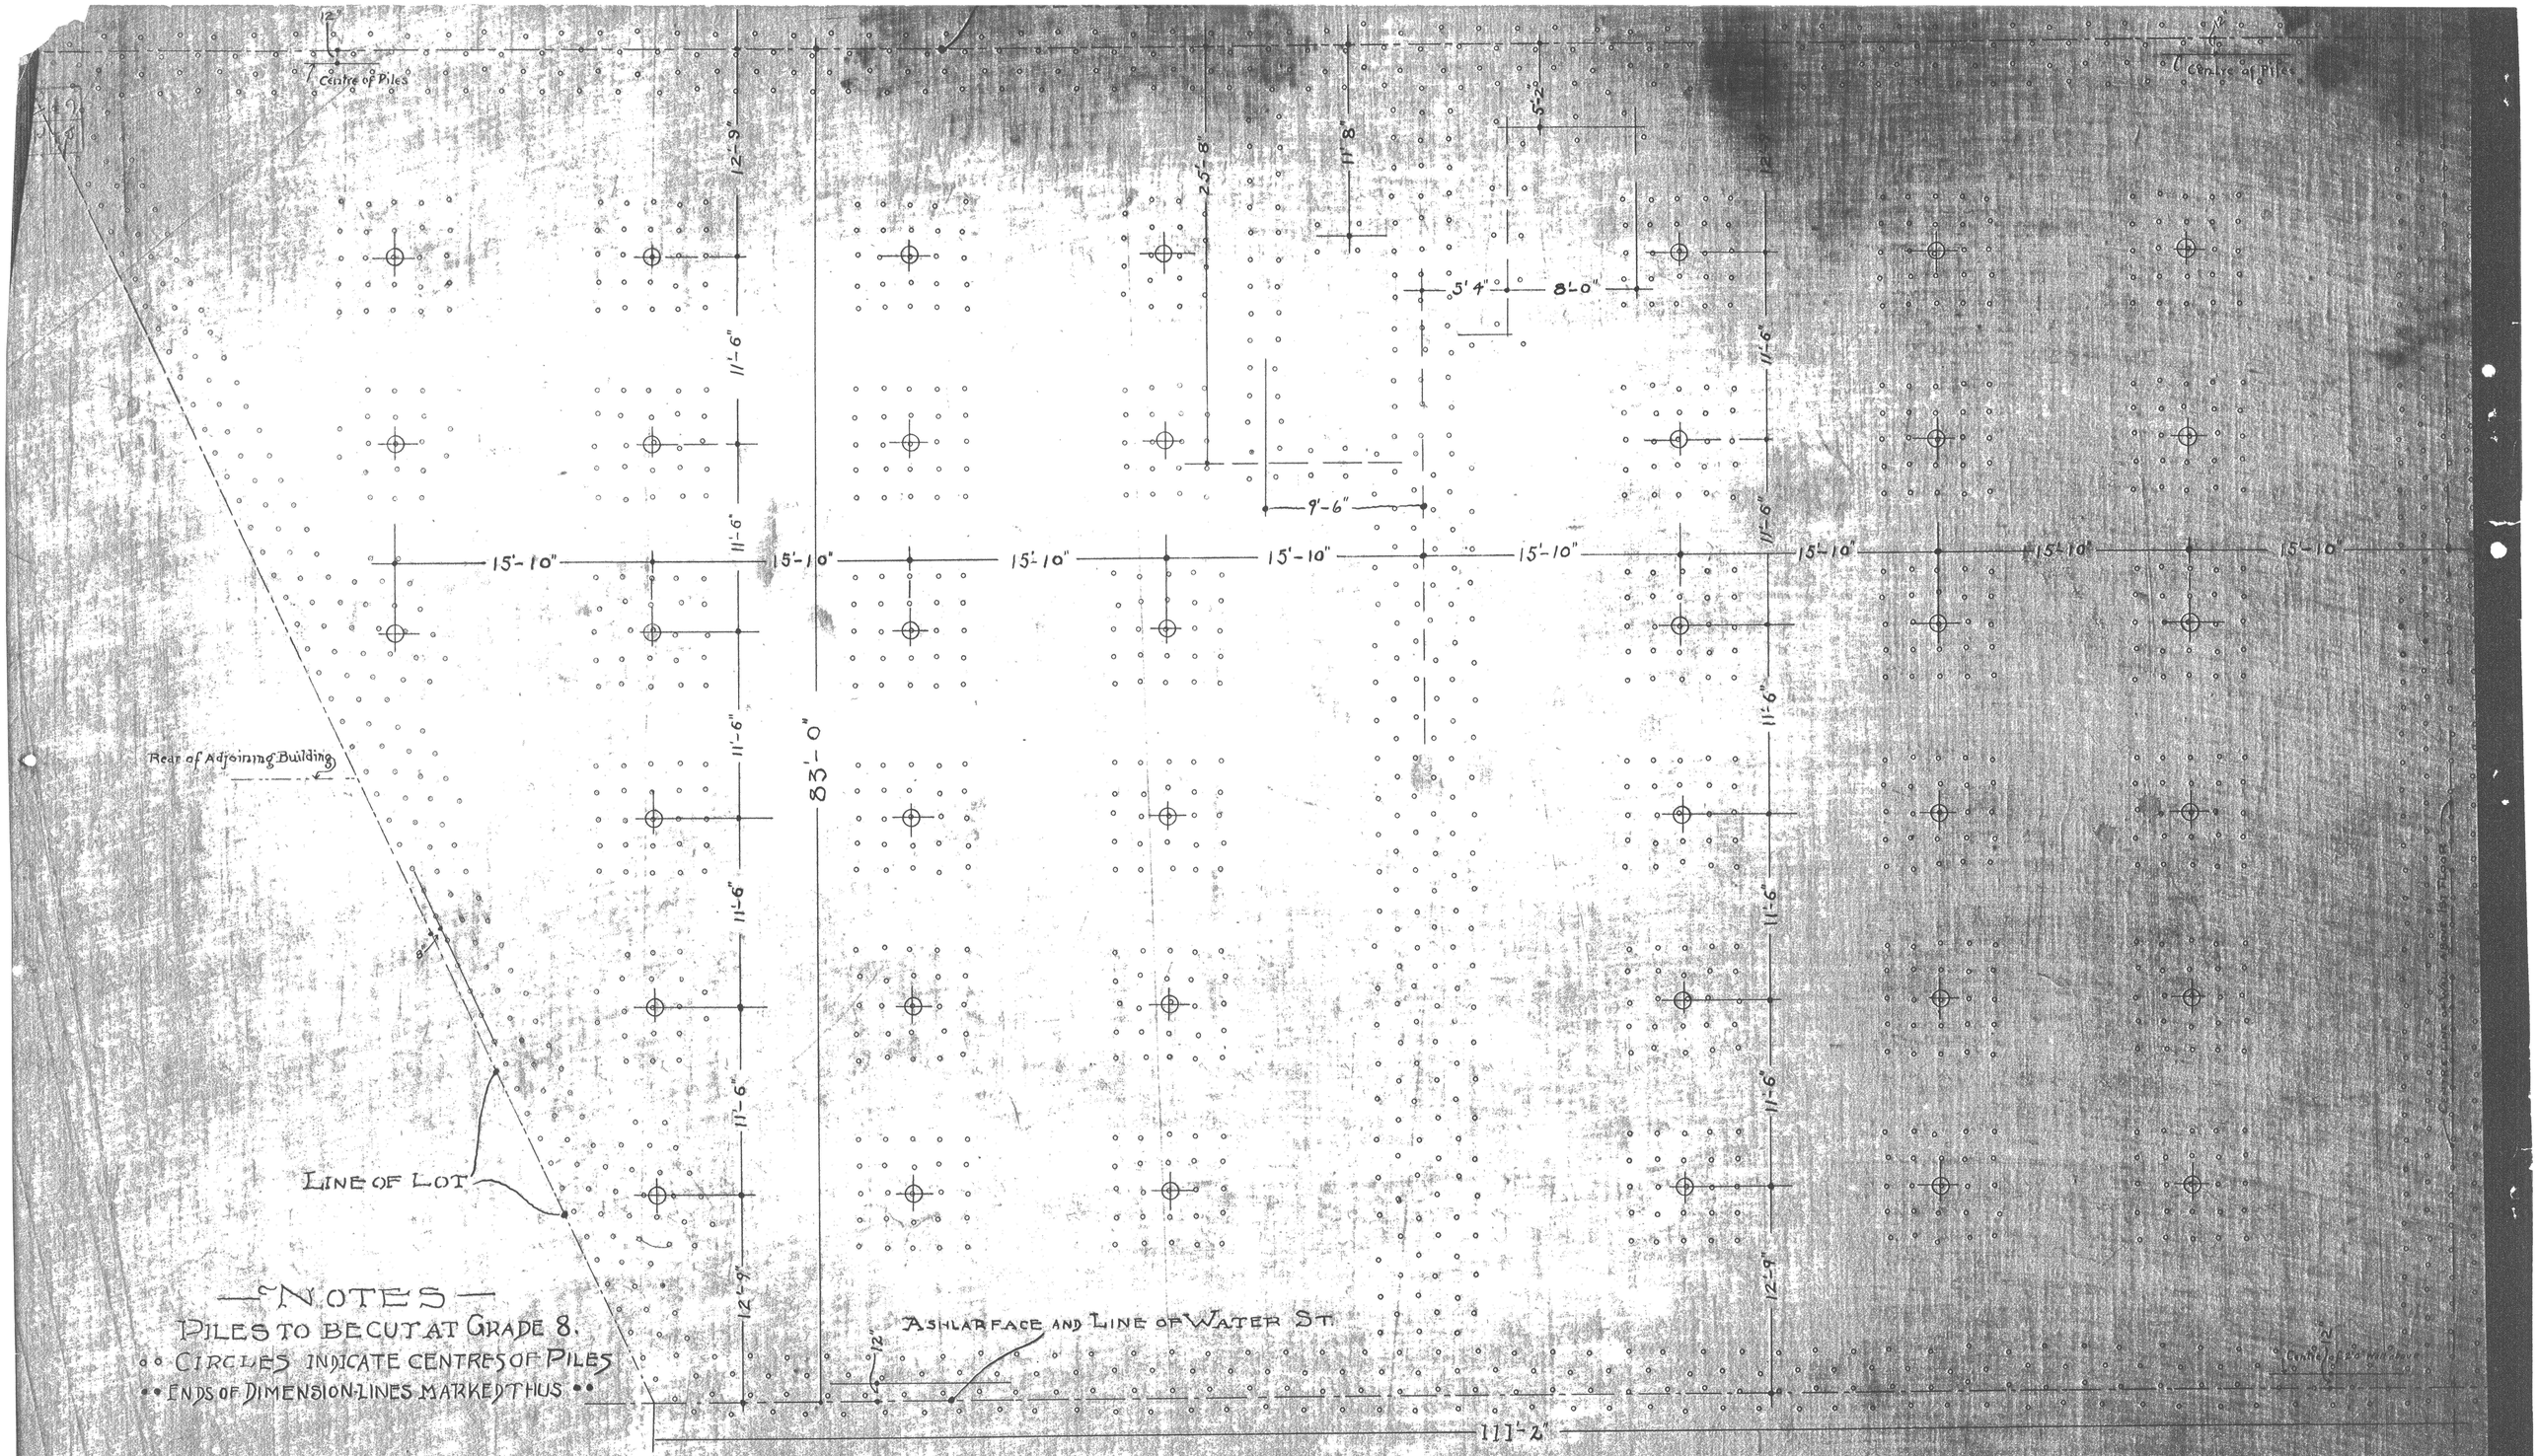

PILING PLAN

STORAGE WAREHOUSE FOR F.R.R.

CHARLESTOWN

SCALE 1/4 IN = 1 FOOT