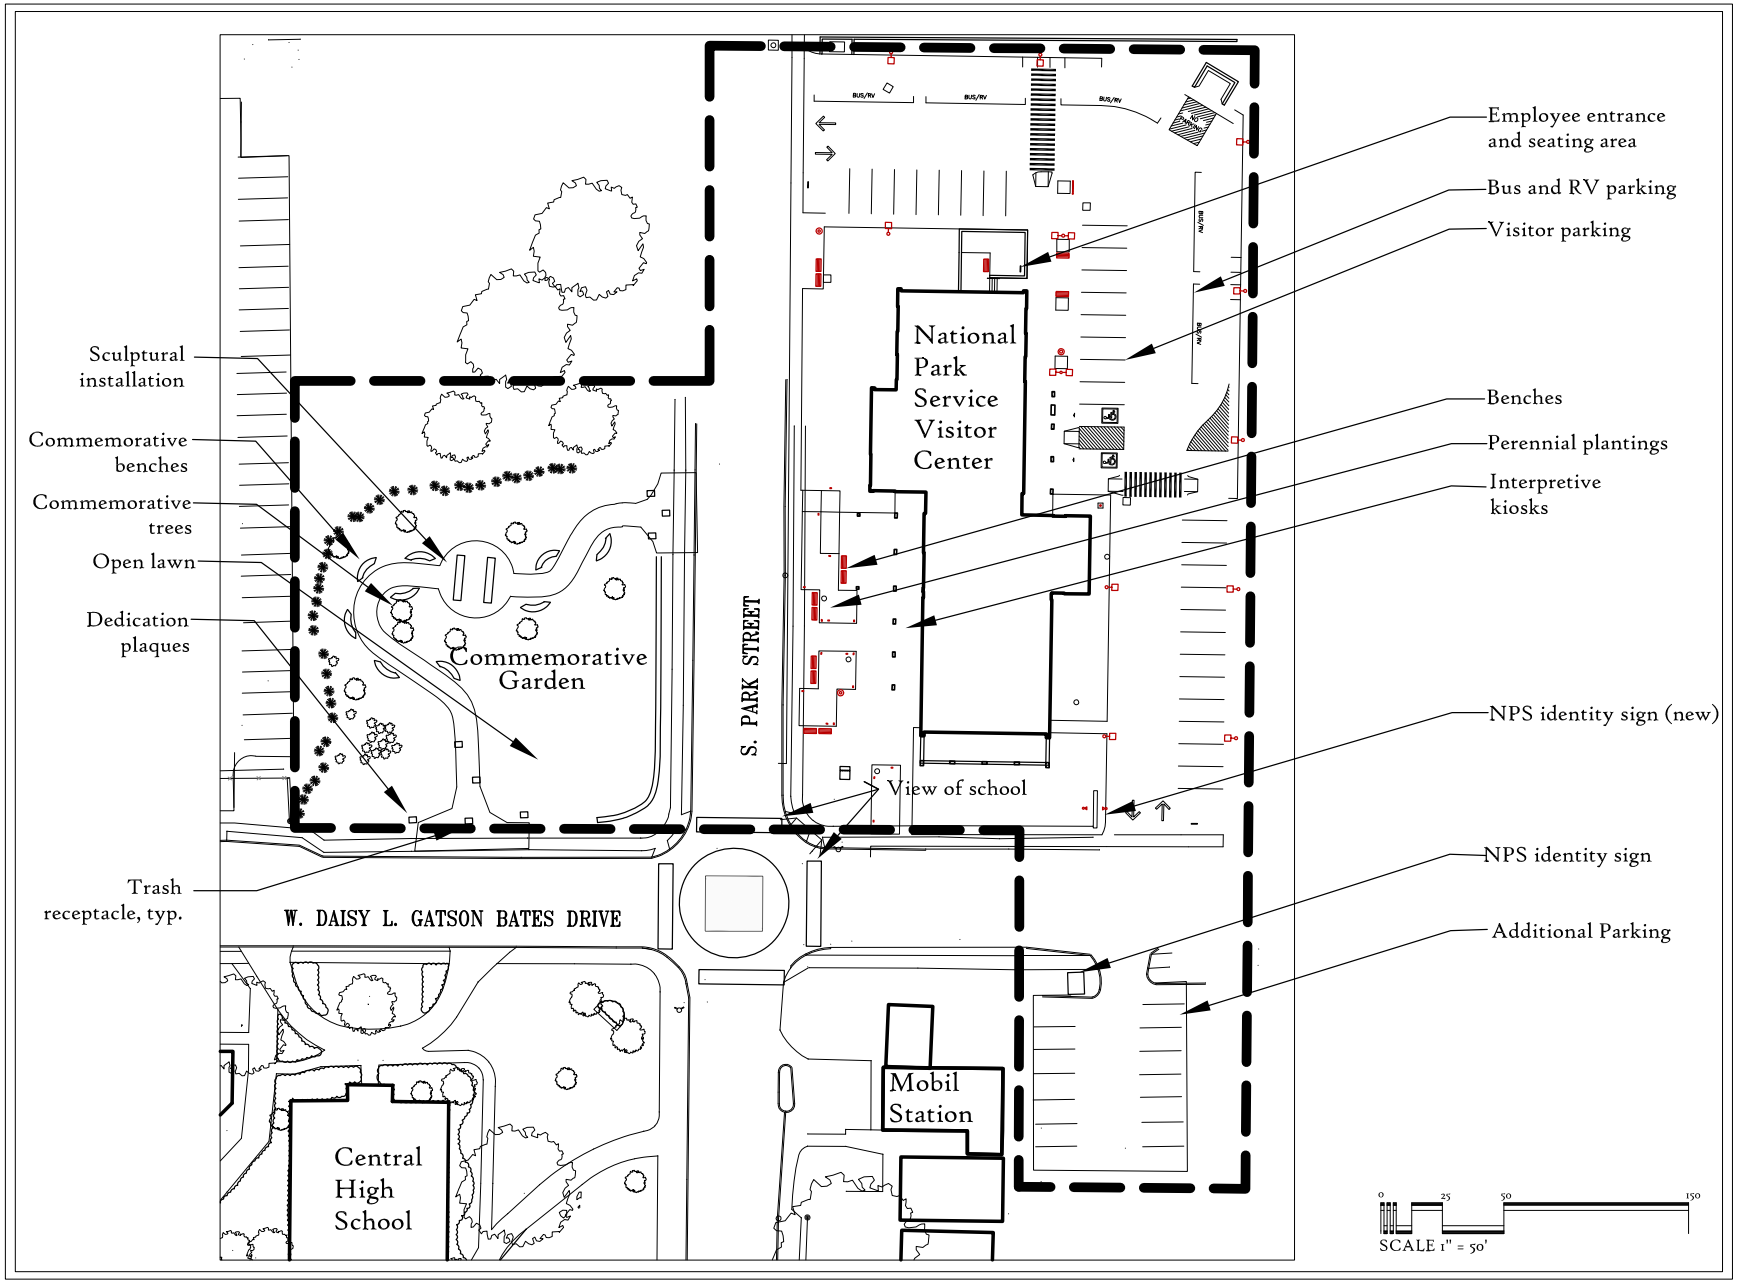

Central High School
National Historic Site
Little Rock, Arkansas

for the
National Park Service
Midwest Regional Office
Omaha, Nebraska

JMA
John Milner Associates, Inc.
300 West Main Street
Suite 201
Charlottesville, Virginia
22903
t: 434 979 1617
f: 434 979 3645
johnmilnerassociates.com

FOR
INTERNAL USE
ONLY
NOT FOR
CONSTRUCTION

project: CENTRALHS
drawn:
checked:
phase: existing conditions
date: May 2008
revised:

Map 2-3
The Public Services Area

Copyright 2008 John Milner Associates, Inc.