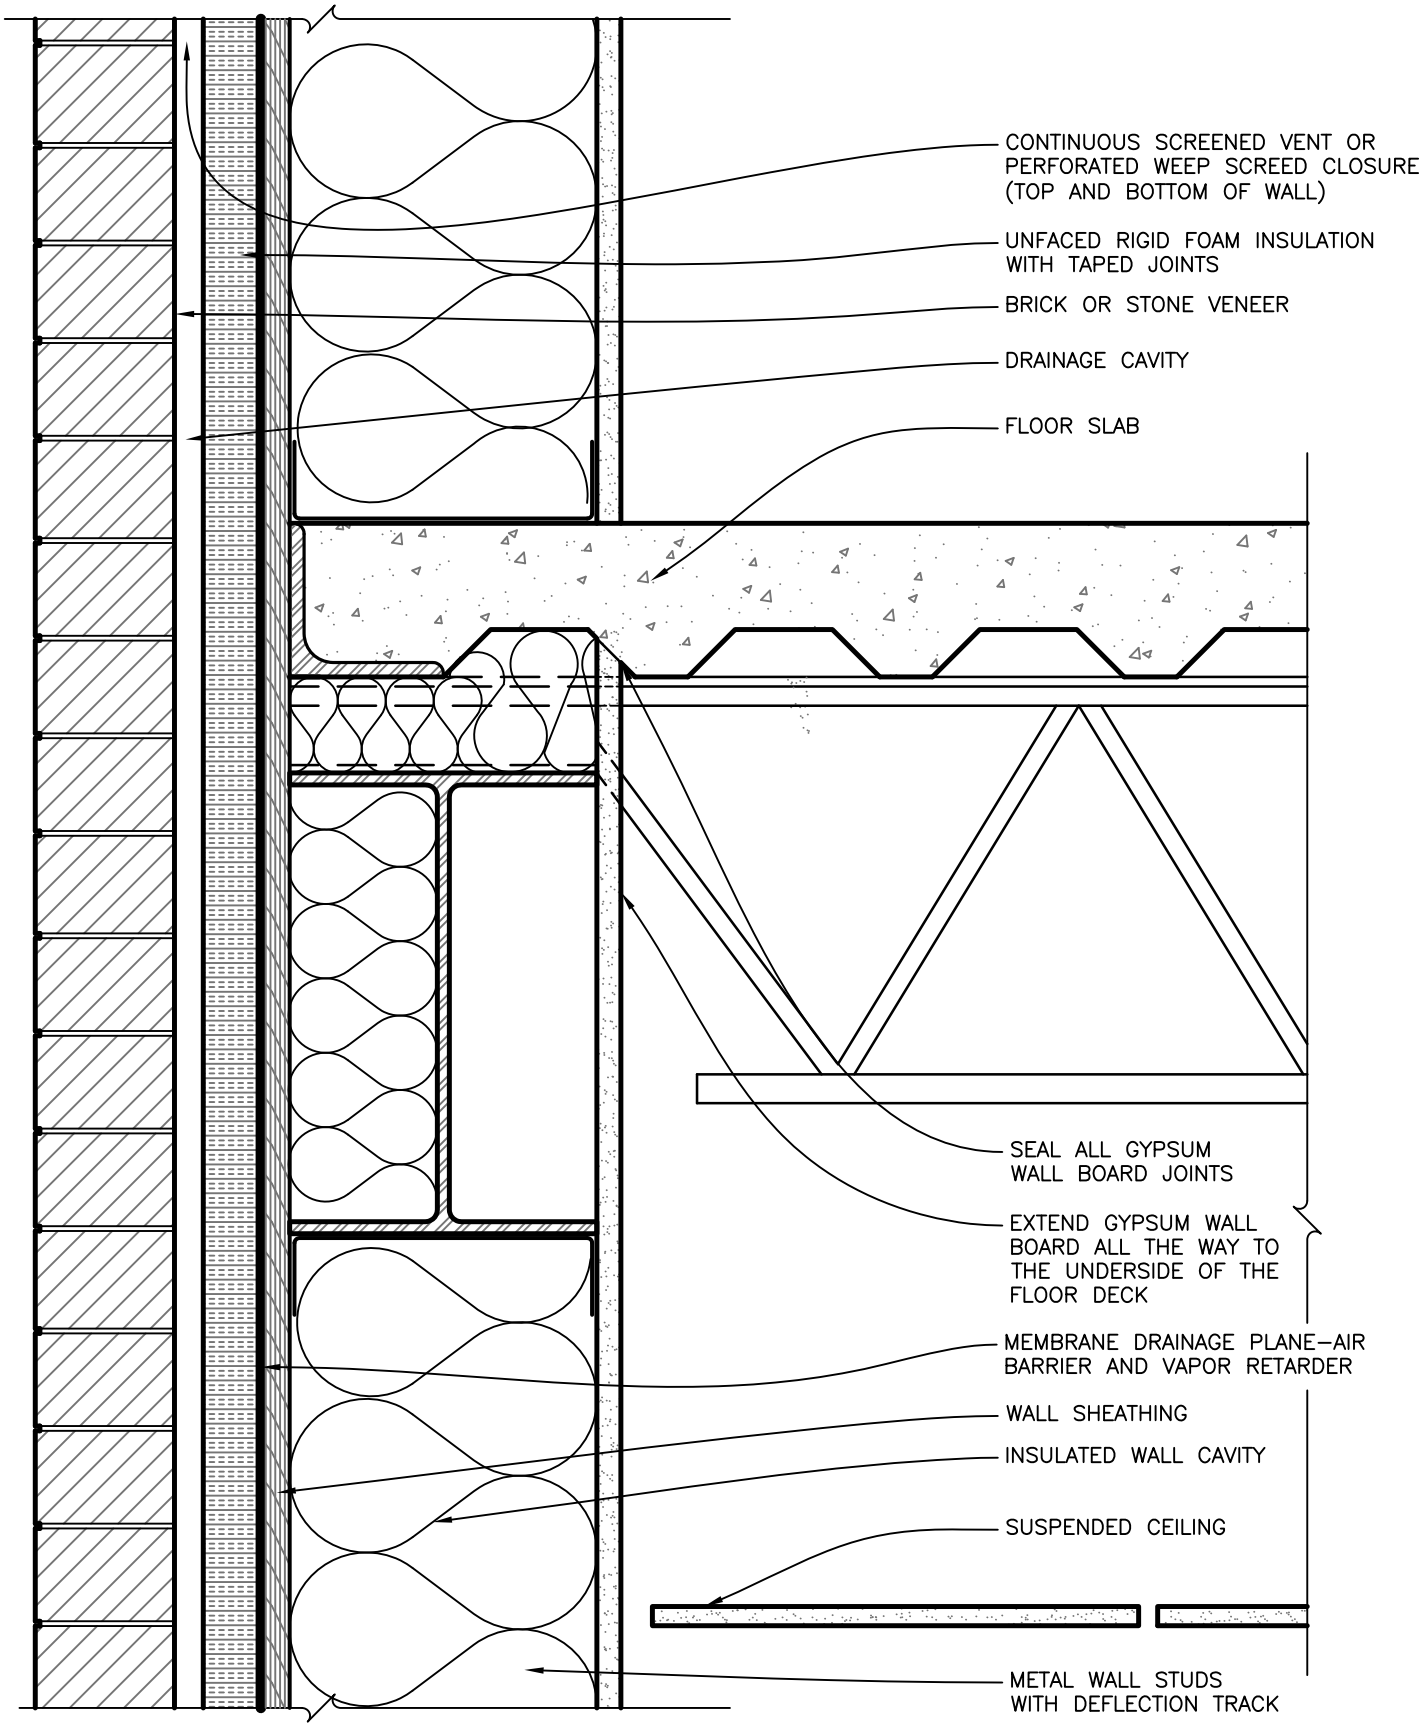

H
A4

TYPICAL DROPPED CEILING USED FOR RETURN AIR PLENUM

THESE DRAWINGS ARE FOR INFORMATION ONLY AND ARE NOT INTENDED FOR USE AS CONSTRUCTION DOCUMENTS