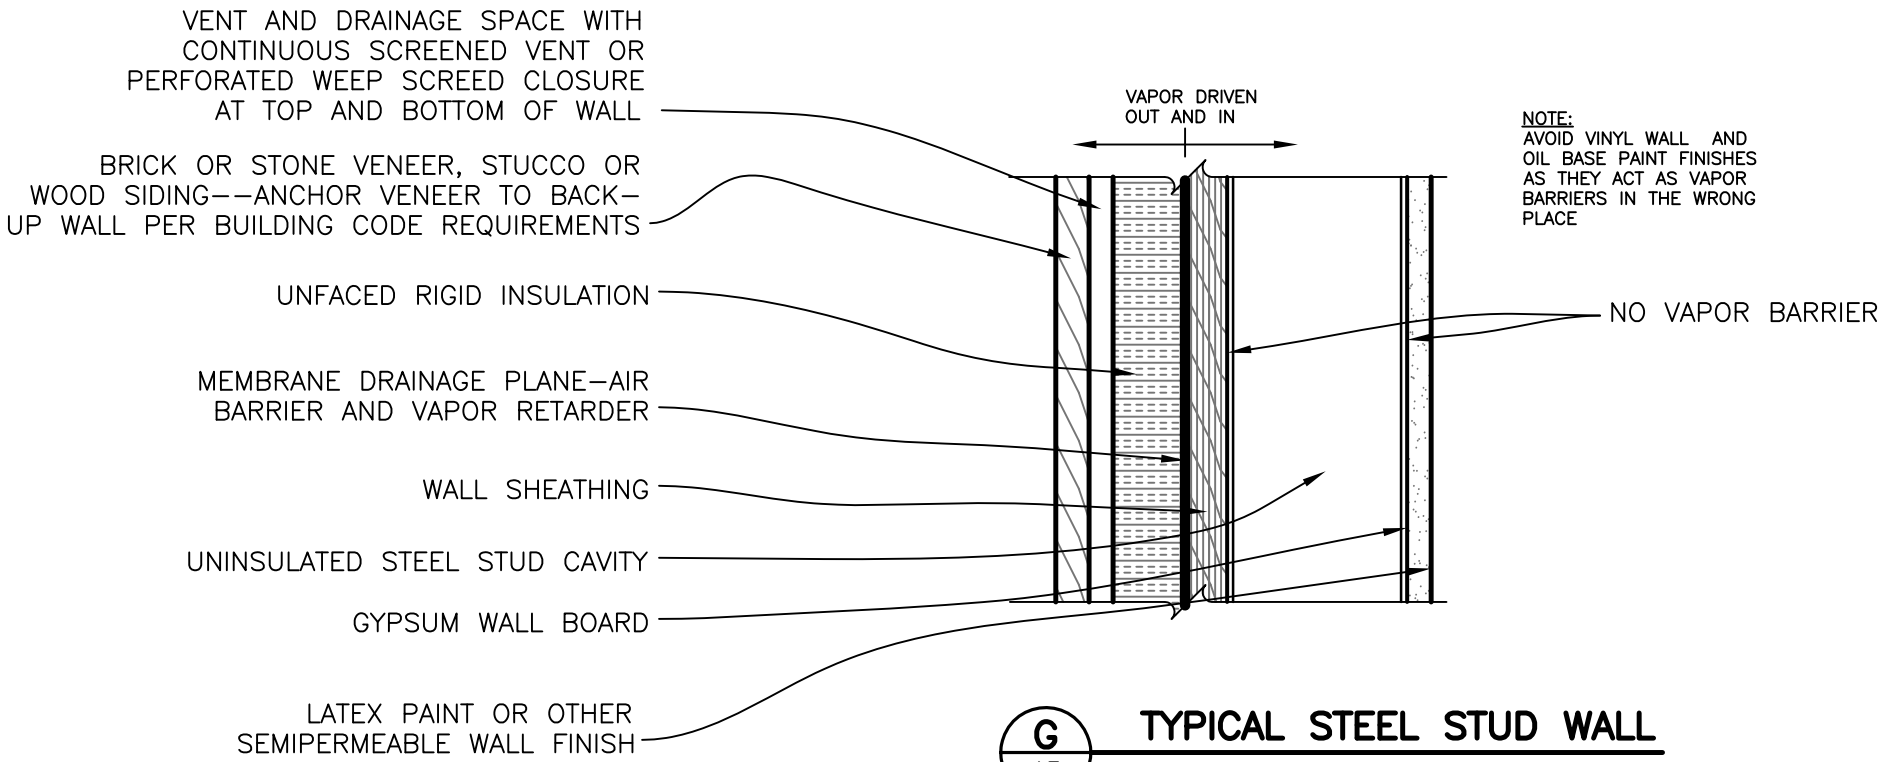

G
A3

TYPICAL STEEL STUD WALL

THESE DRAWINGS ARE FOR INFORMATION ONLY AND ARE NOT INTENDED FOR USE AS CONSTRUCTION DOCUMENTS