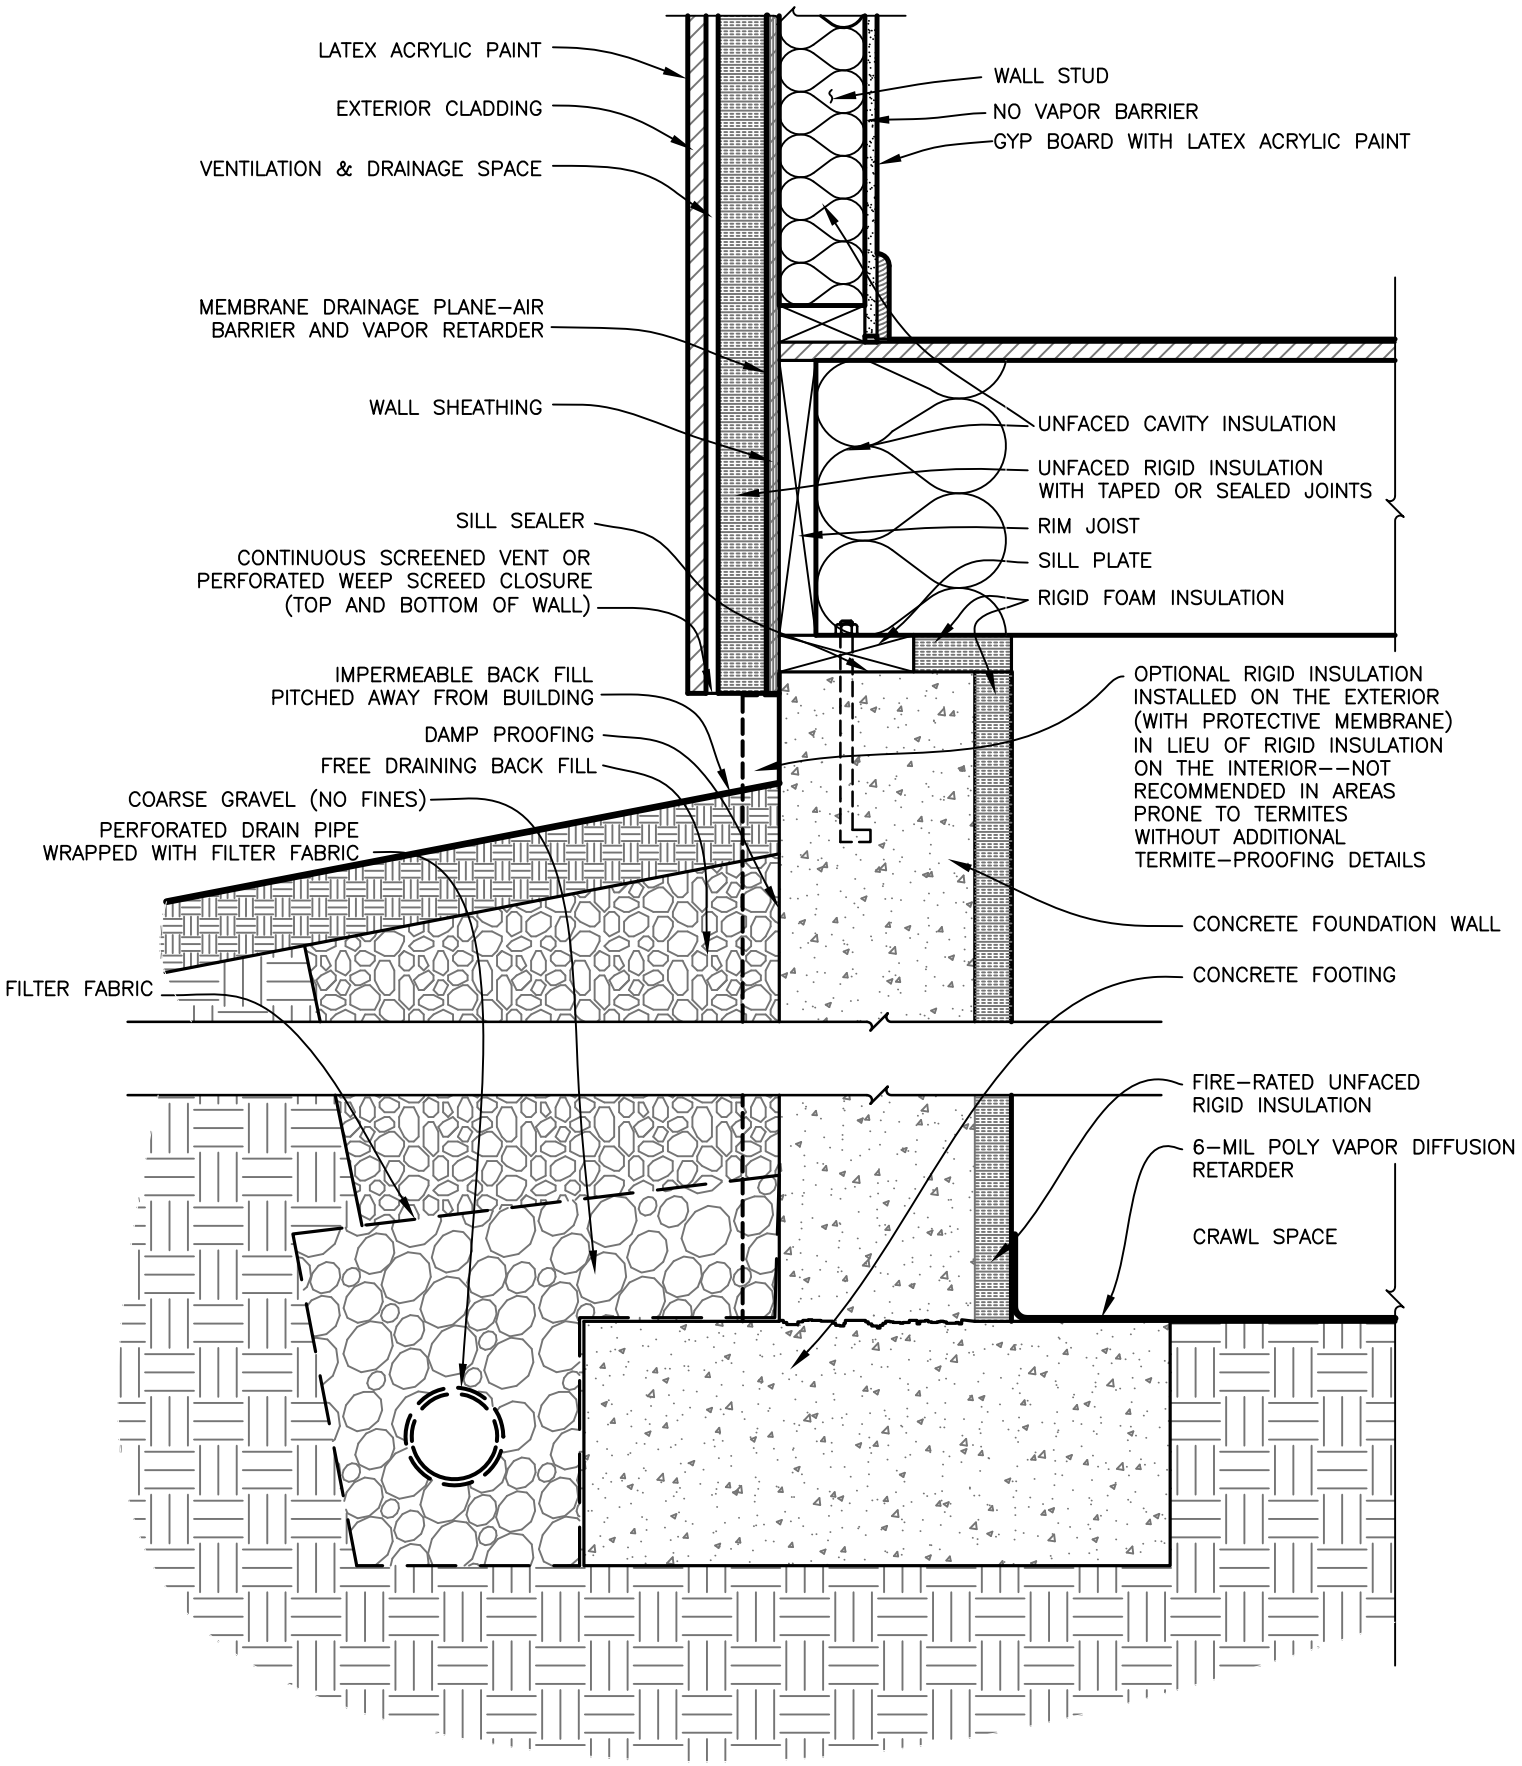

C
A1

TYPICAL UNVENTILATED CRAWL SPACE

THESE DRAWINGS ARE FOR INFORMATION ONLY AND ARE NOT INTENDED FOR USE AS CONSTRUCTION DOCUMENTS