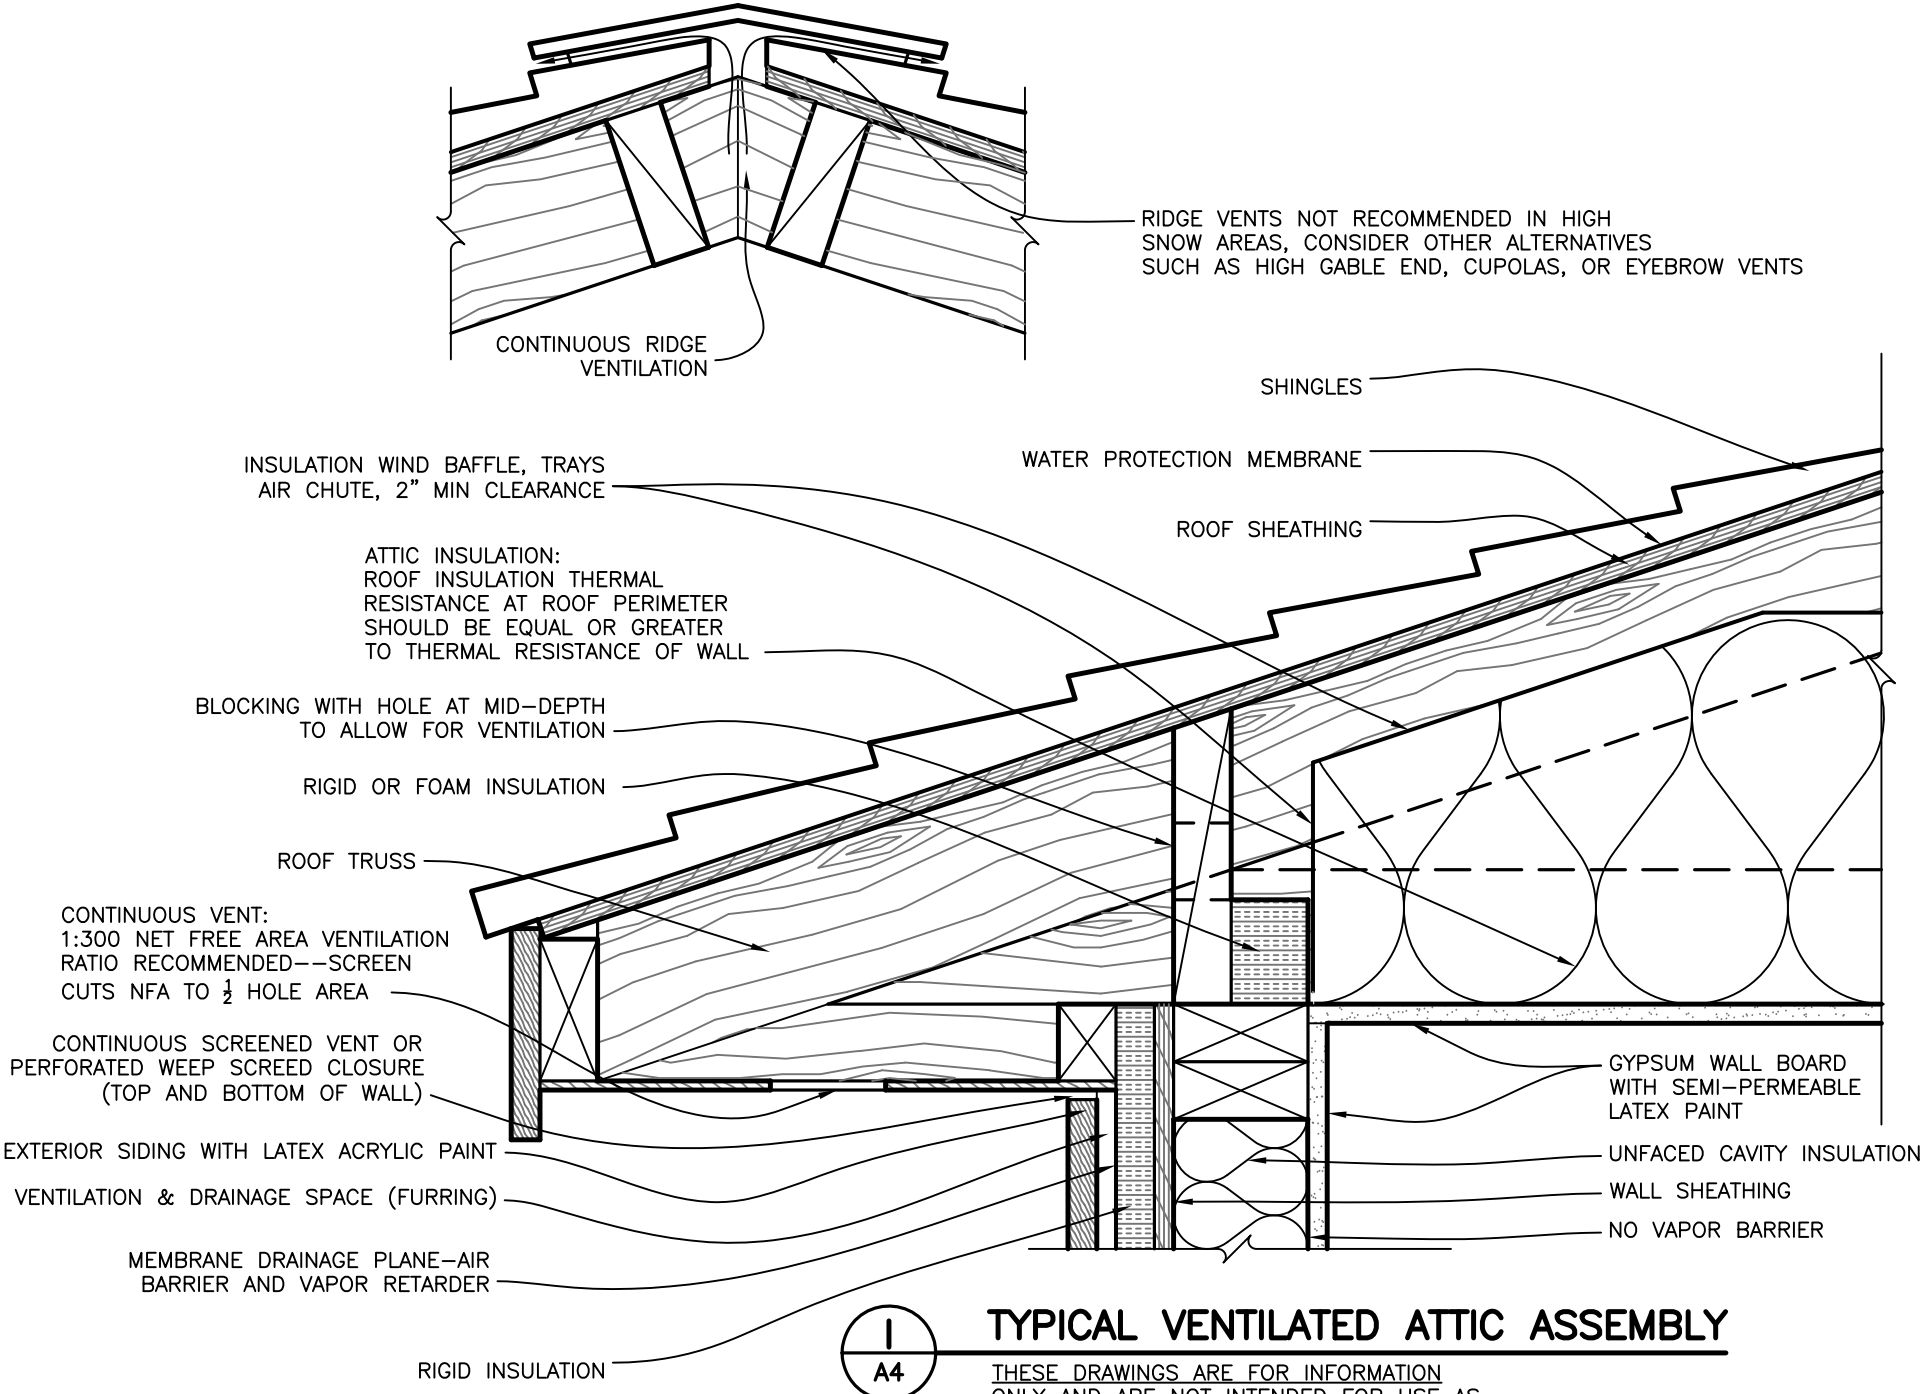

1
A4

TYPICAL VENTILATED ATTIC ASSEMBLY

THESE DRAWINGS ARE FOR INFORMATION ONLY AND ARE NOT INTENDED FOR USE AS CONSTRUCTION DOCUMENTS