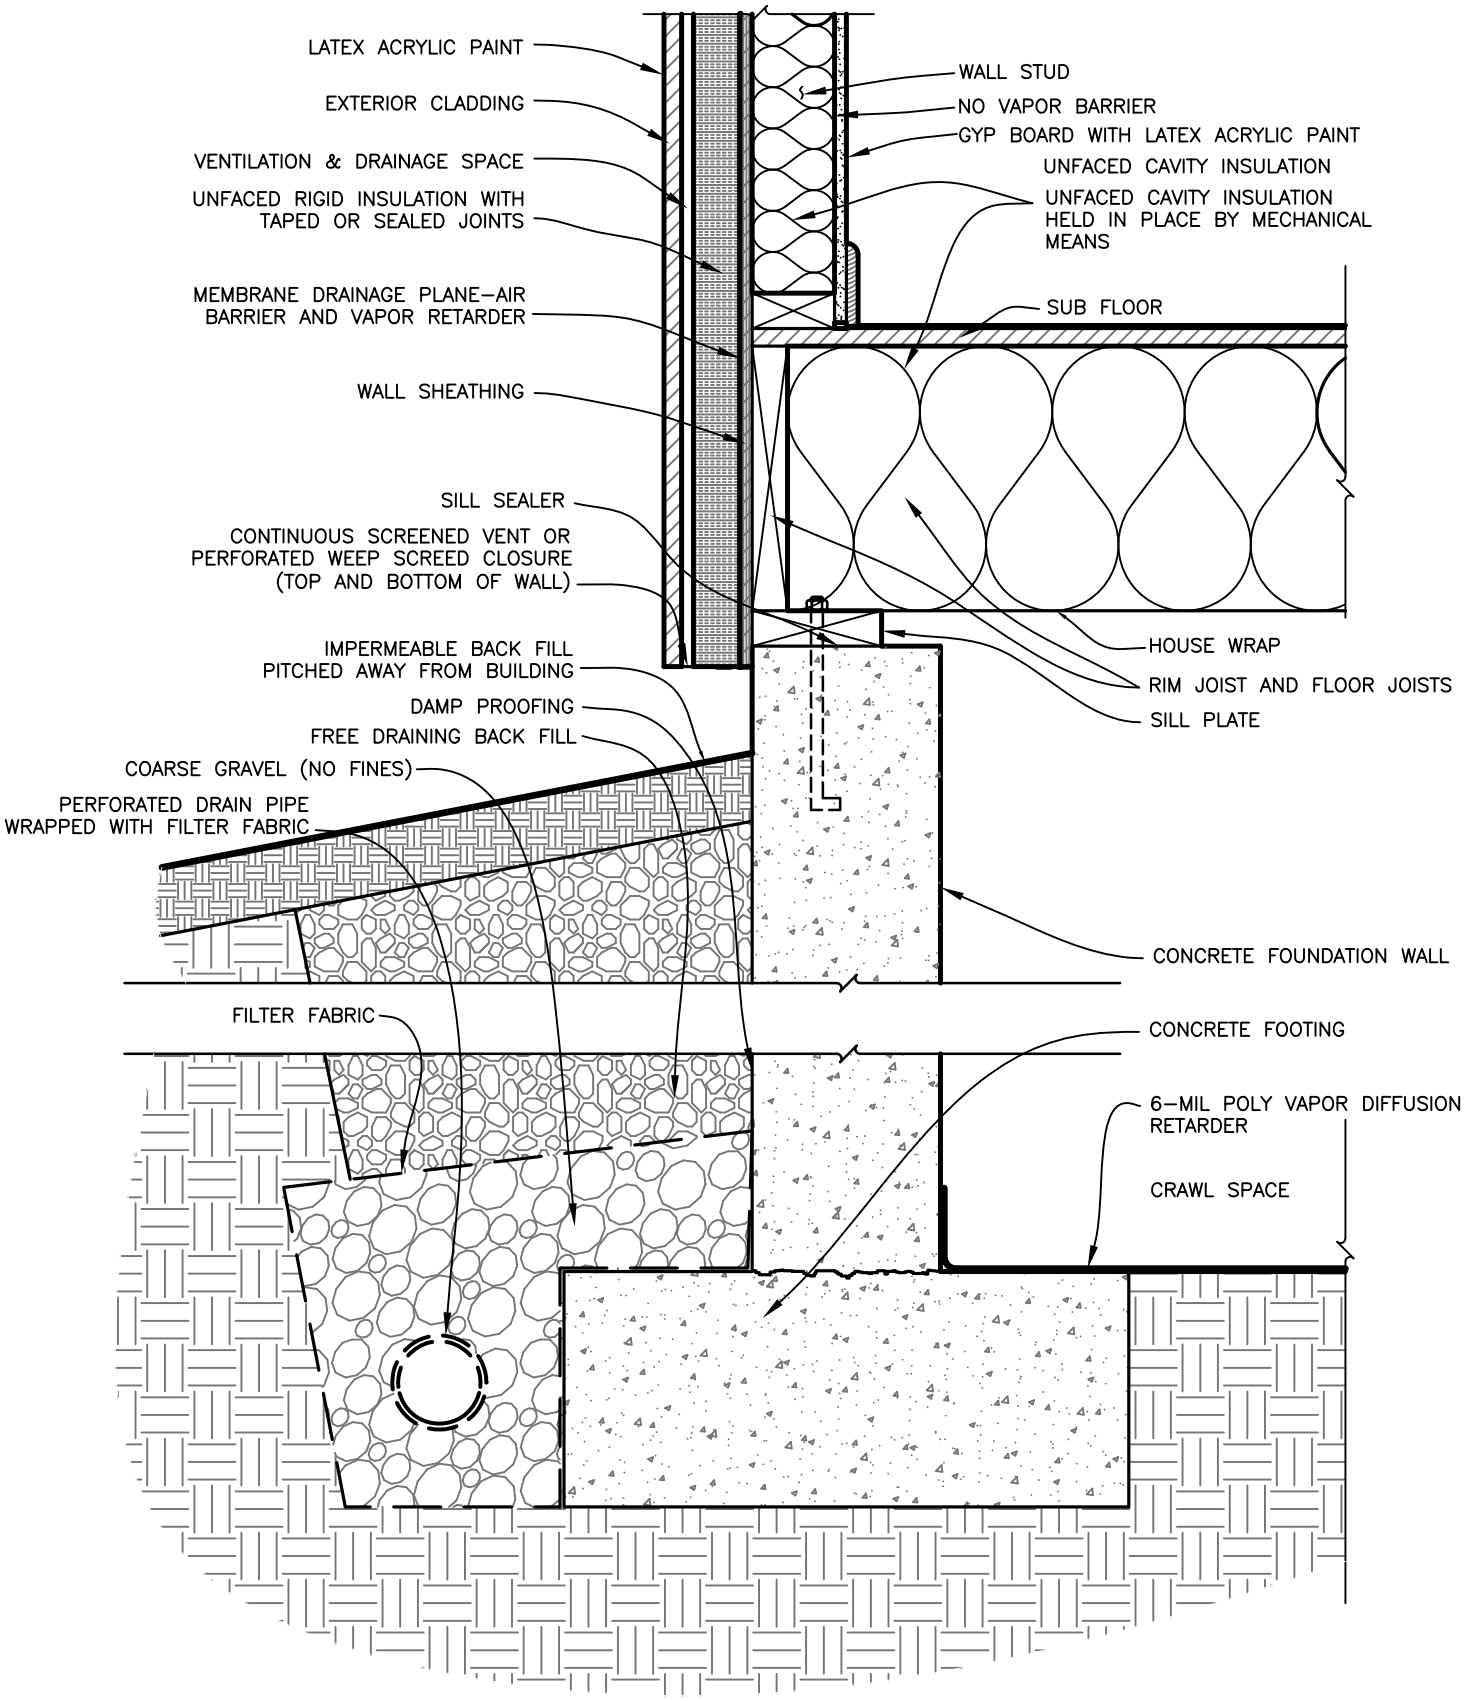

B
A1

TYPICAL VENTILATED CRAWL SPACE

THESE DRAWINGS ARE FOR INFORMATION ONLY AND ARE NOT INTENDED FOR USE AS CONSTRUCTION DOCUMENTS