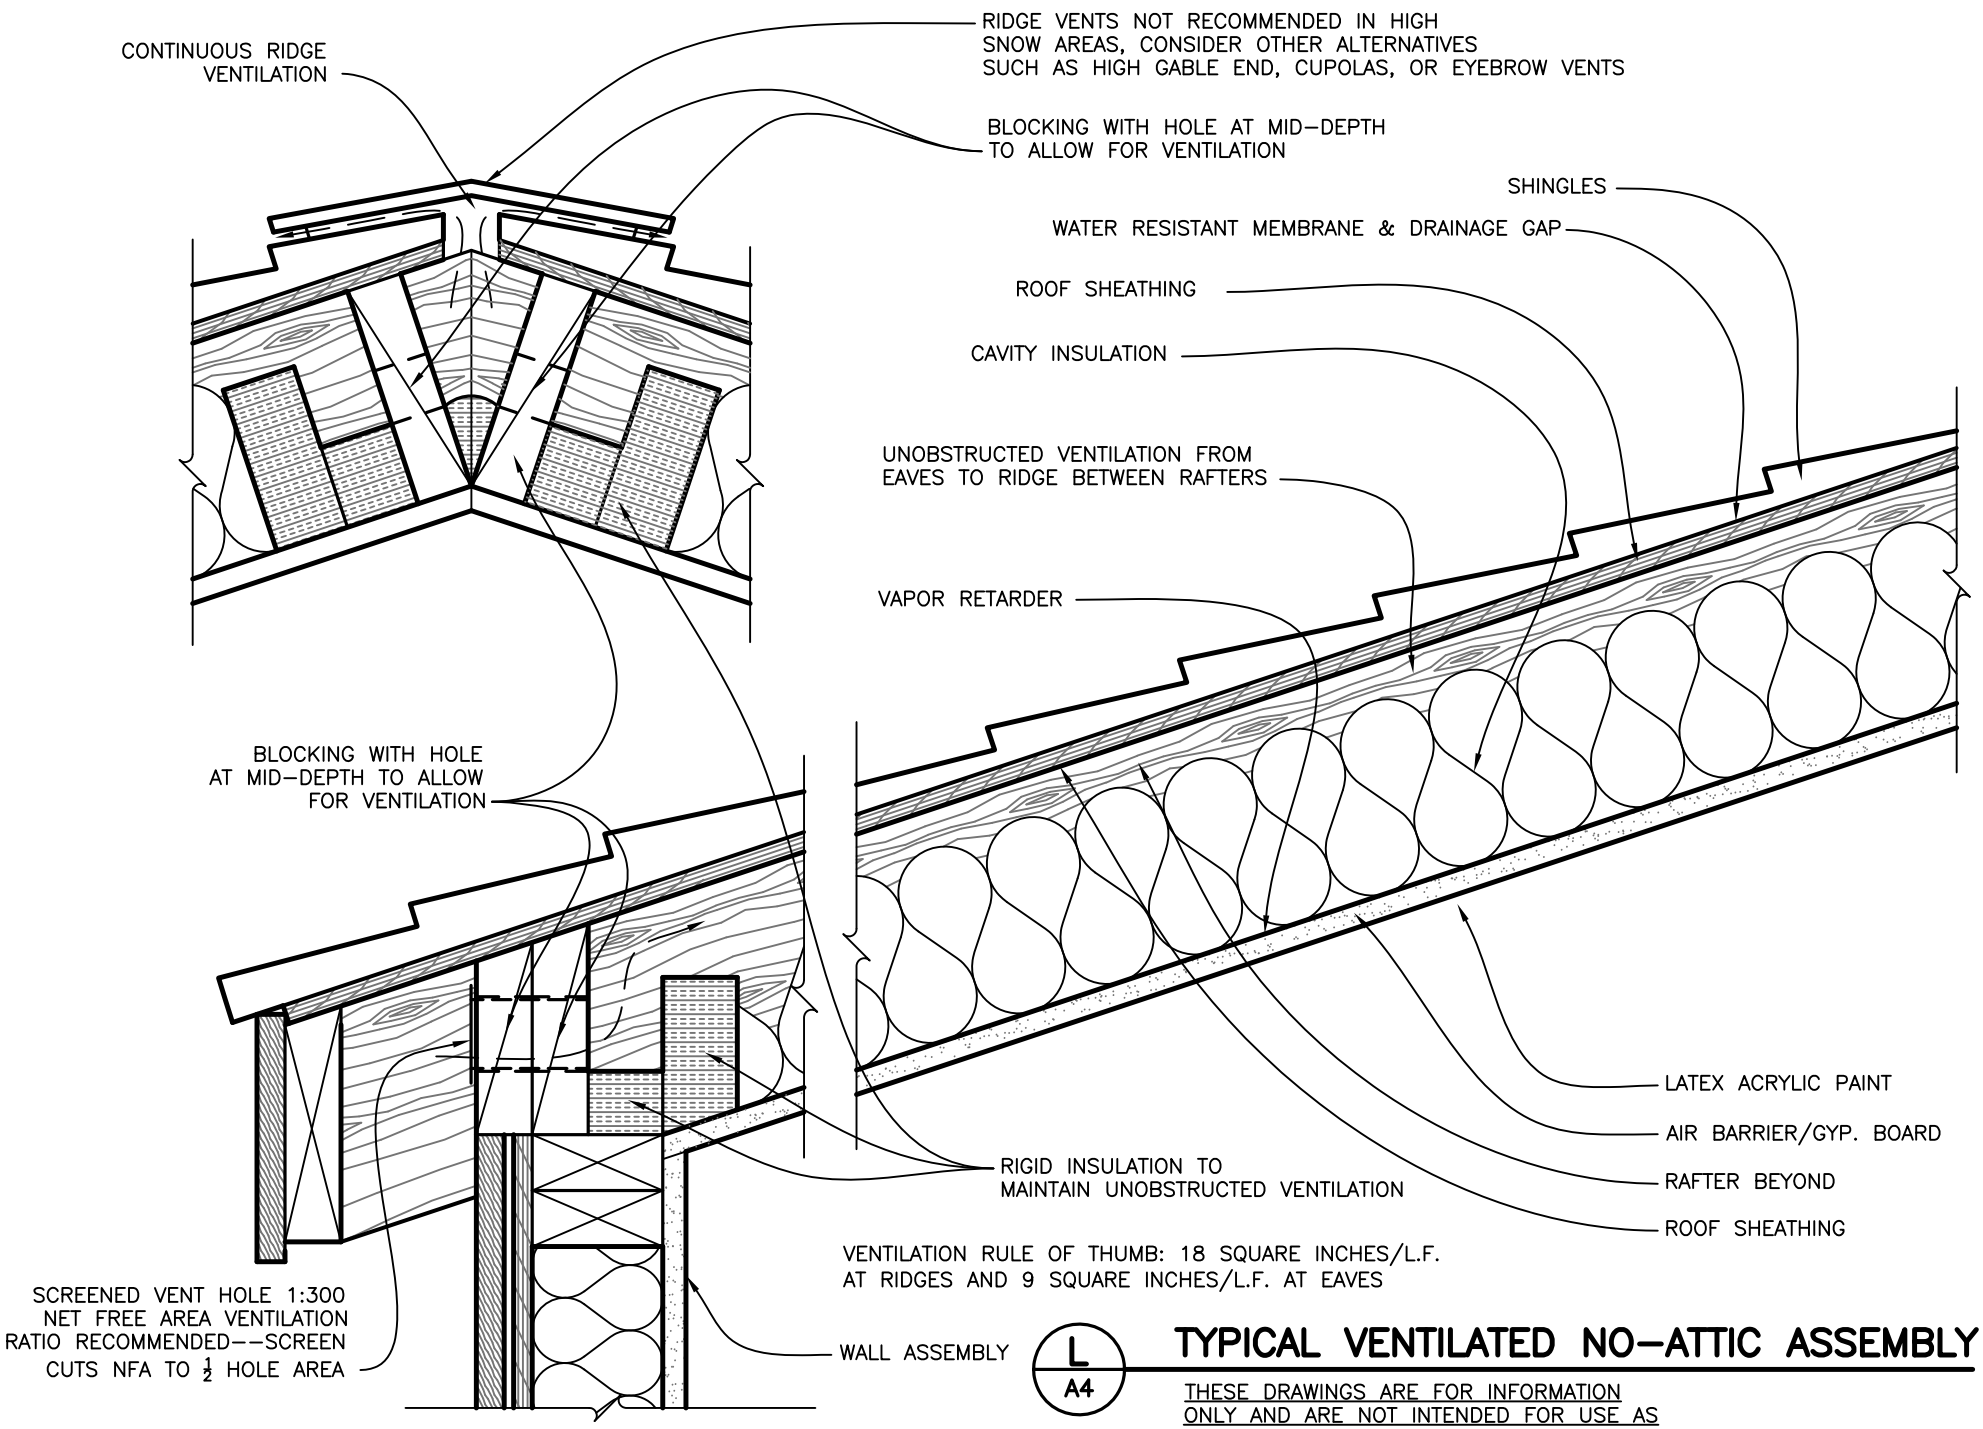

L
A4

TYPICAL VENTILATED NO-ATTIC ASSEMBLY

THESE DRAWINGS ARE FOR INFORMATION ONLY AND ARE NOT INTENDED FOR USE AS CONSTRUCTION DOCUMENTS