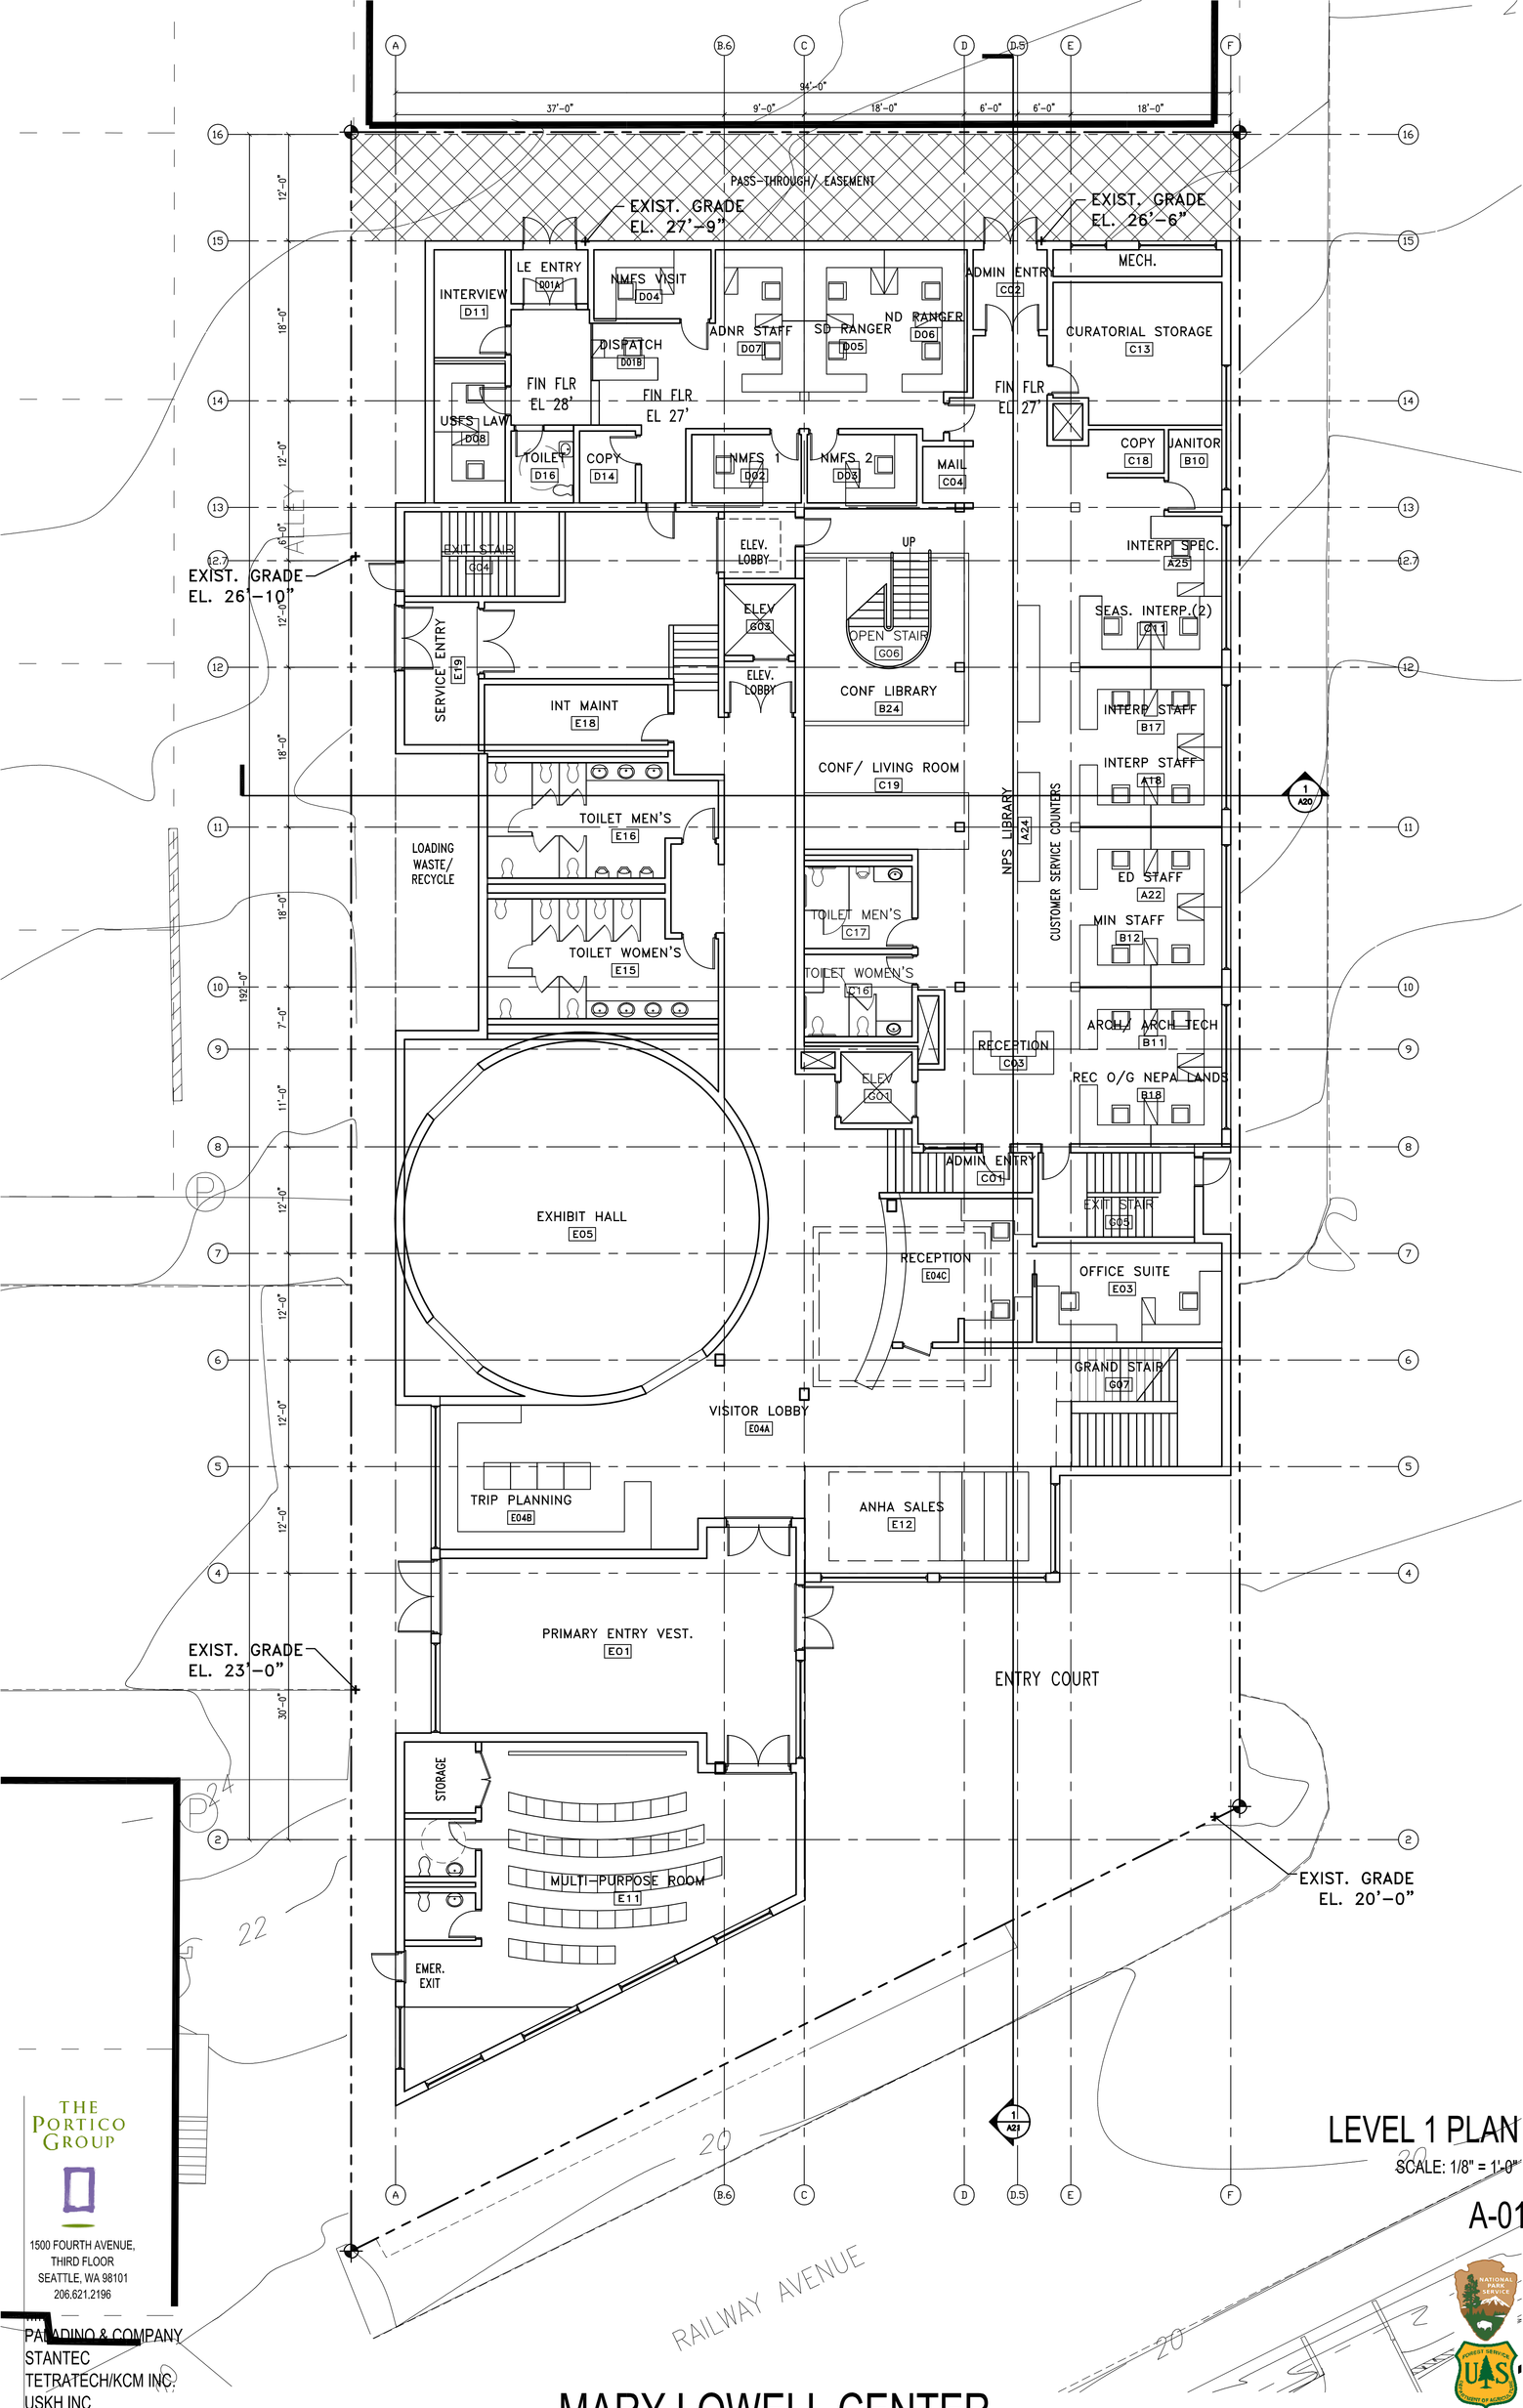

LEVEL 1 PLAN

SCALE: 1/8" = 1'-0"

A-01

THE PORTICO GROUP
1500 FOURTH AVENUE,
THIRD FLOOR
SEATTLE, WA 98101
206.621.2196

PALADINO & COMPANY
STANTEC
TETRATECH/KCM INC.
USKH INC
NB DESIGN GROUP
CANDELA
SPARLING
BRC

MARY LOWELL CENTER
SEWARD, ALASKA

19 December 2005