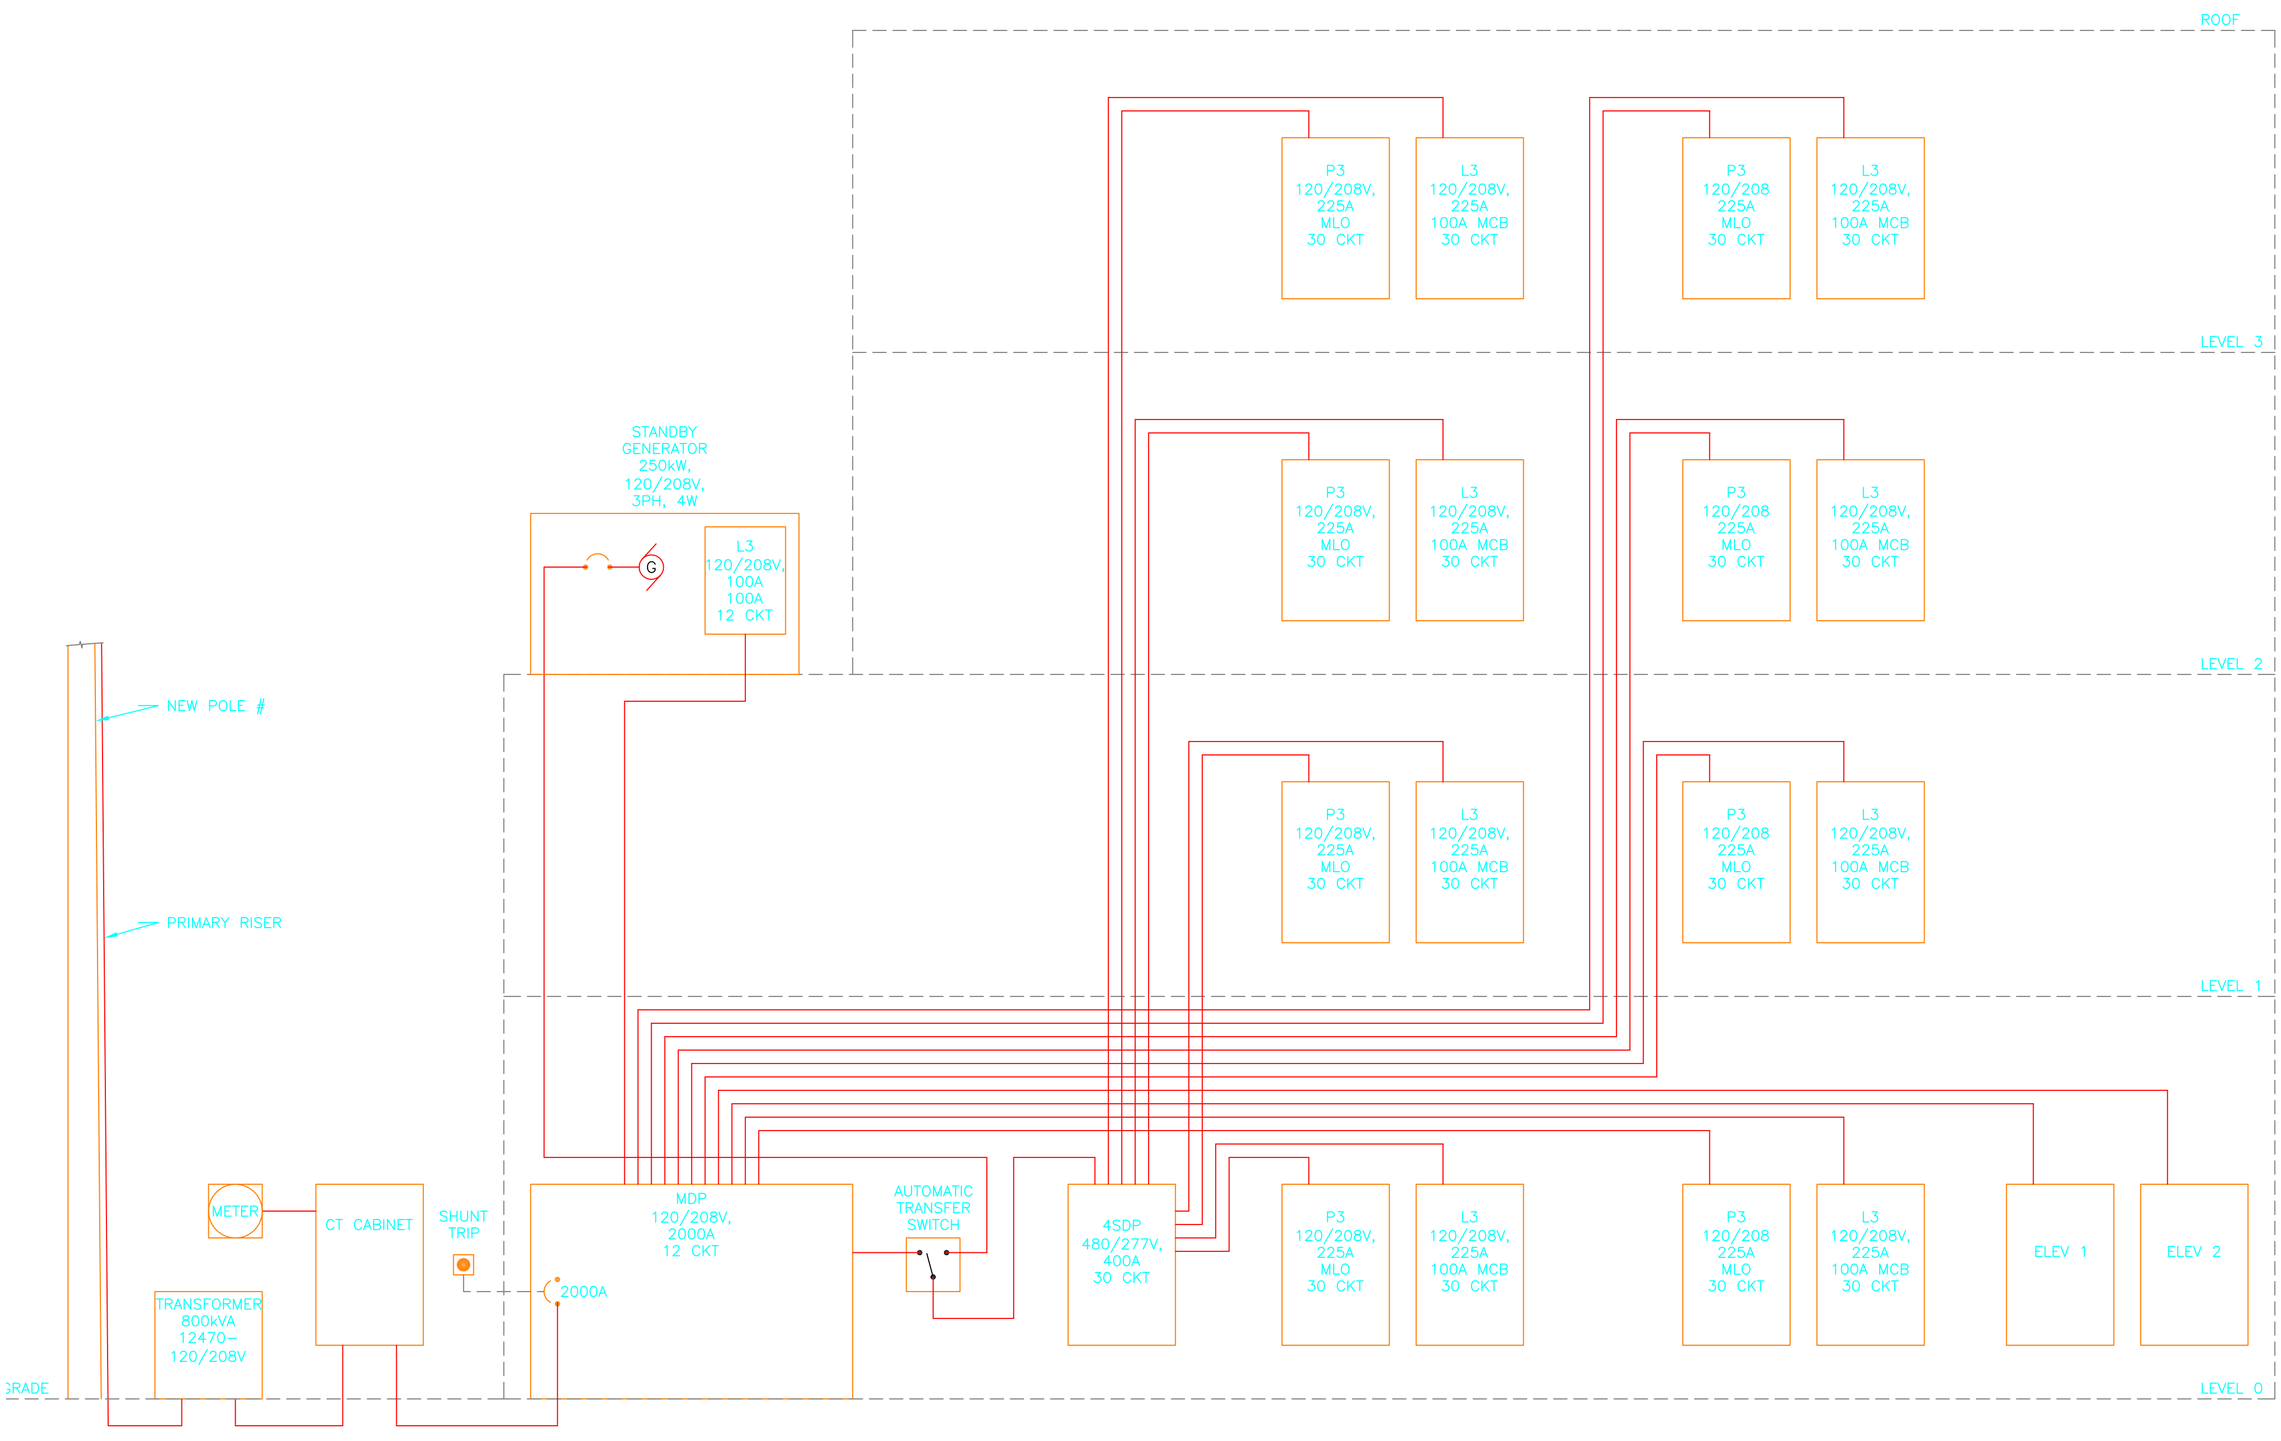

1 ONE–LINE DIAGRAM
E–01 NTS

THE PORTICO GROUP

1500 FOURTH AVENUE,
THIRD FLOOR
SEATTLE, WA 98101
206.621.2196

WITH
PALADINO & COMPANY
STANTEC
TETRATECH/KCM INC.
USKH INC
NB DESIGN GROUP
CANDELA
SPARLING
BRC

MARY LOWELL CENTER
SEWARD, ALASKA

N

ONE-LINE DIAGRAM

SCALE: NTS

E-01