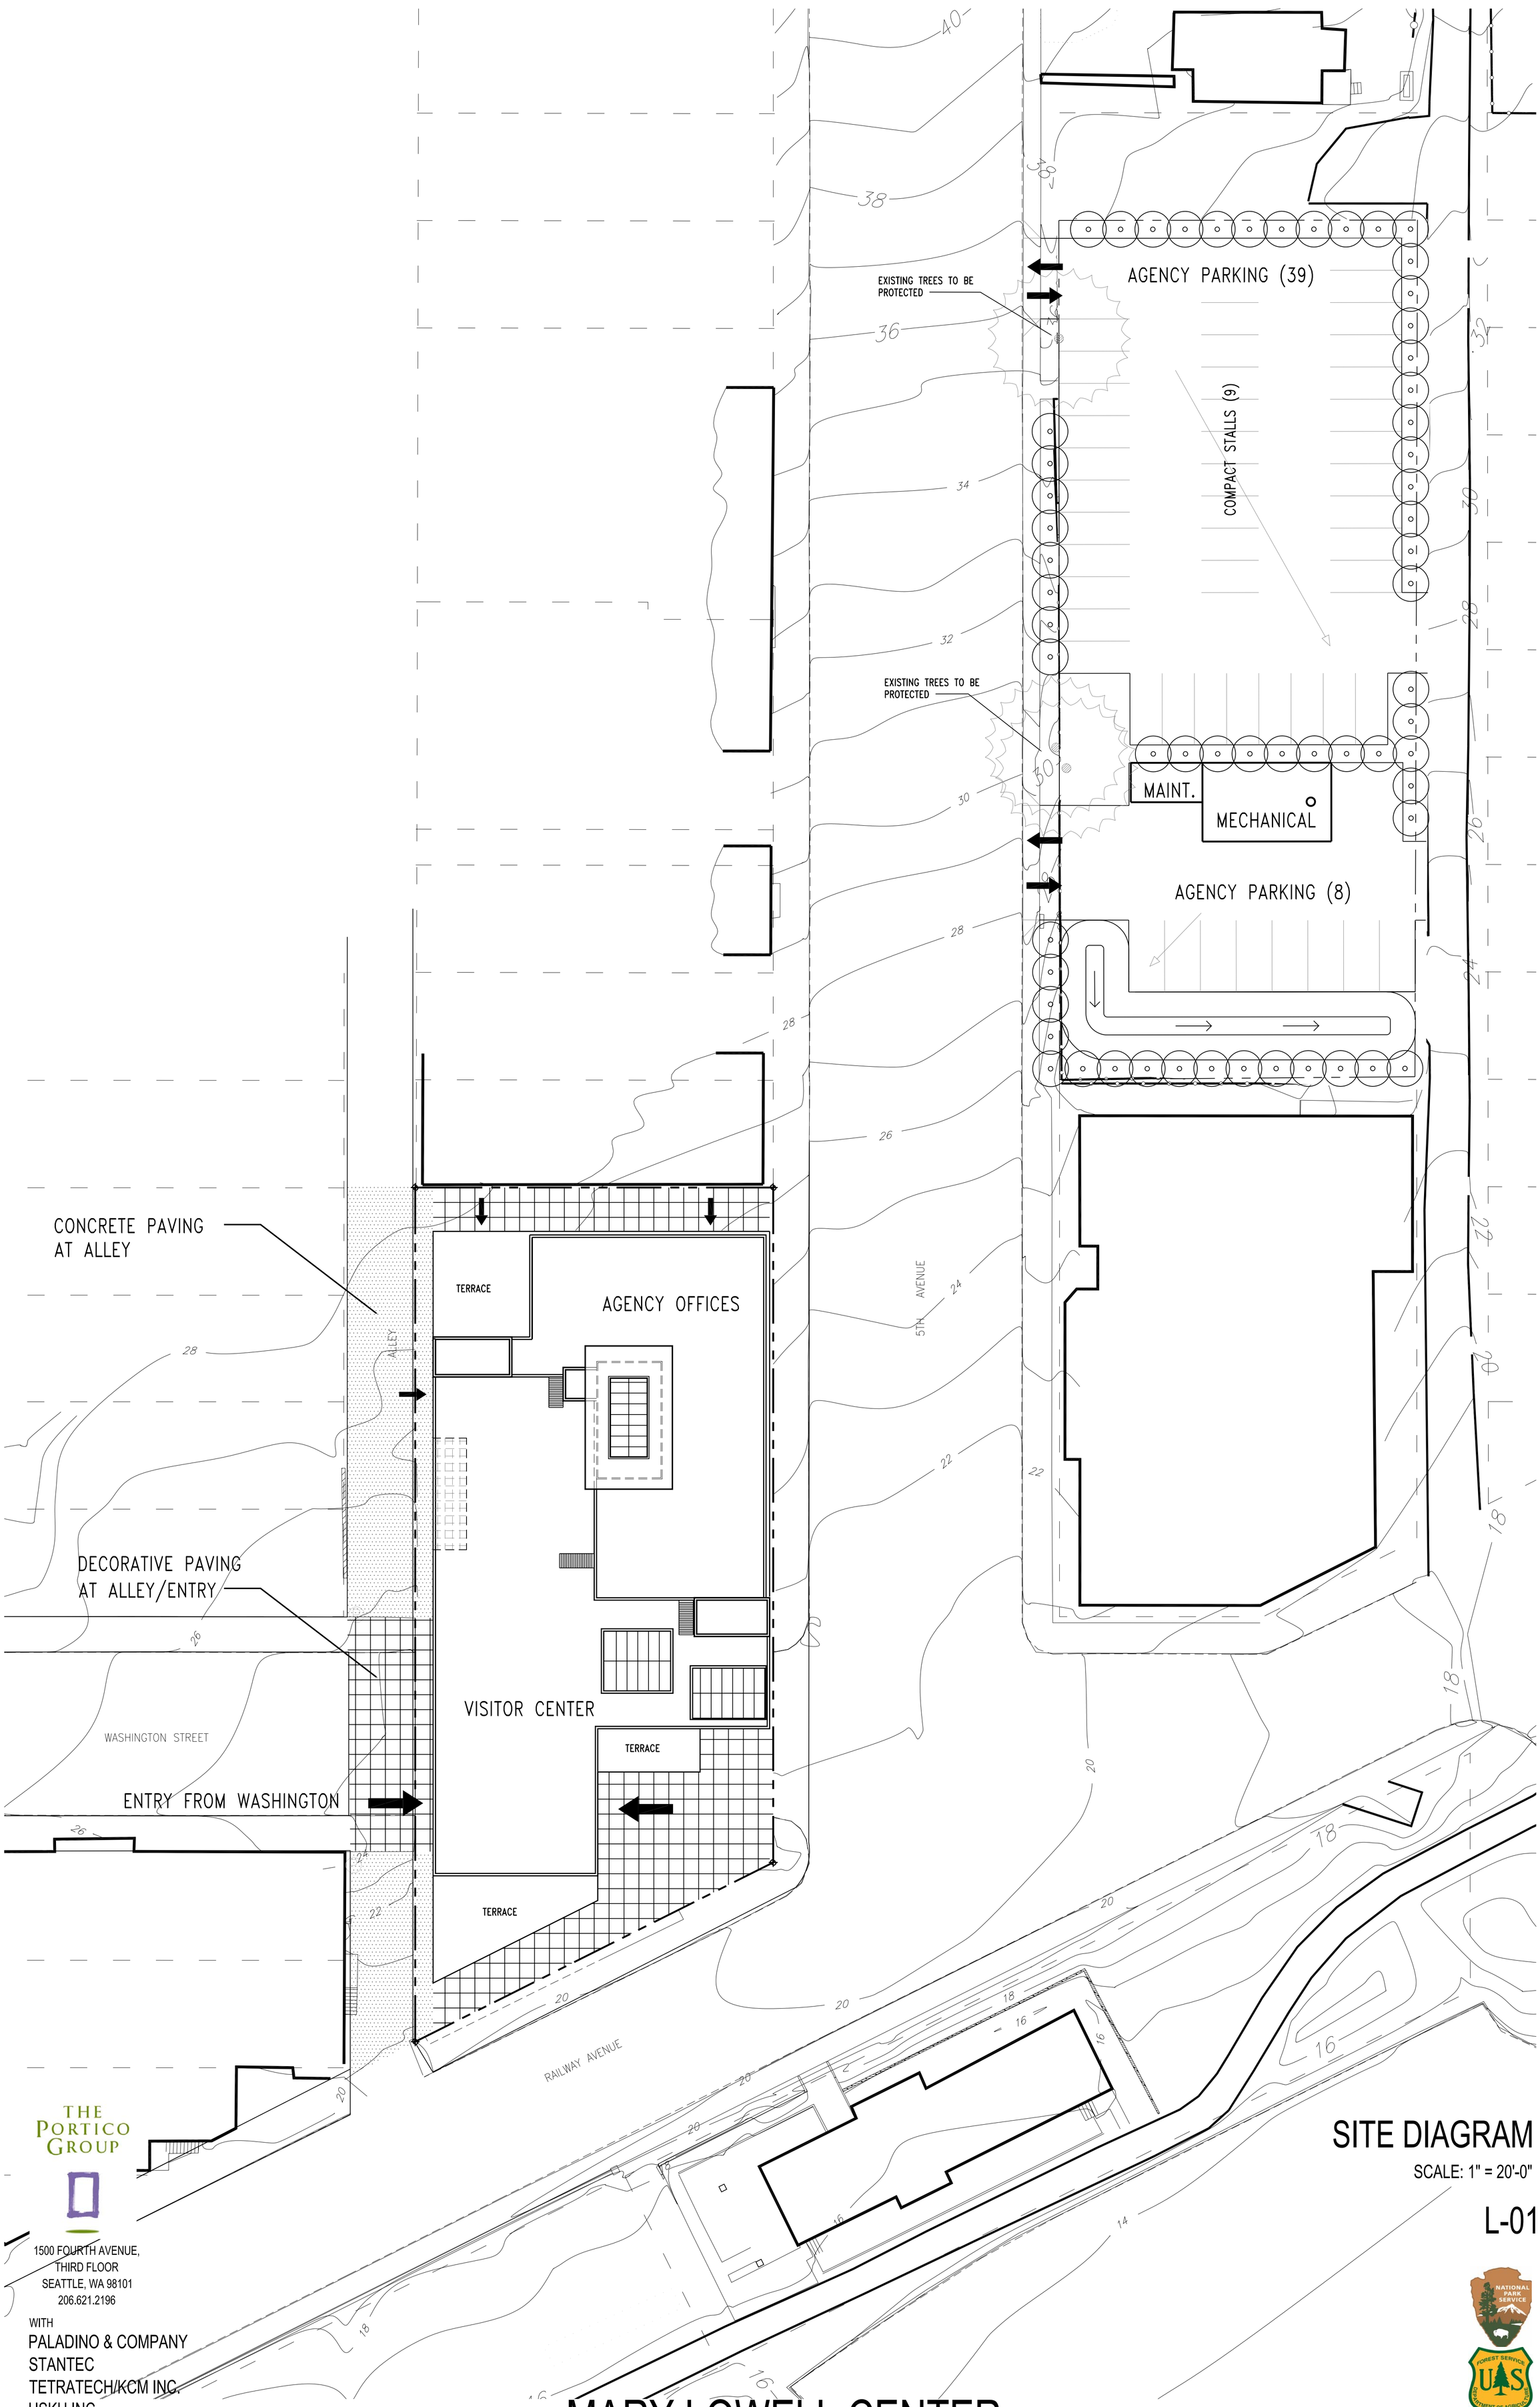

THE PORTICO GROUP

1500 FOURTH AVENUE,
THIRD FLOOR
SEATTLE, WA 98101
206.621.2196

WITH
PALADINO & COMPANY
STANTEC
TETRATECH/KCM INC.
USKH INC
NB DESIGN GROUP
CANDELA
SPARLING
BRC

SITE DIAGRAM

SCALE: 1" = 20'-0"

L-01

MARY LOWELL CENTER
SEWARD, ALASKA

19 December 2005