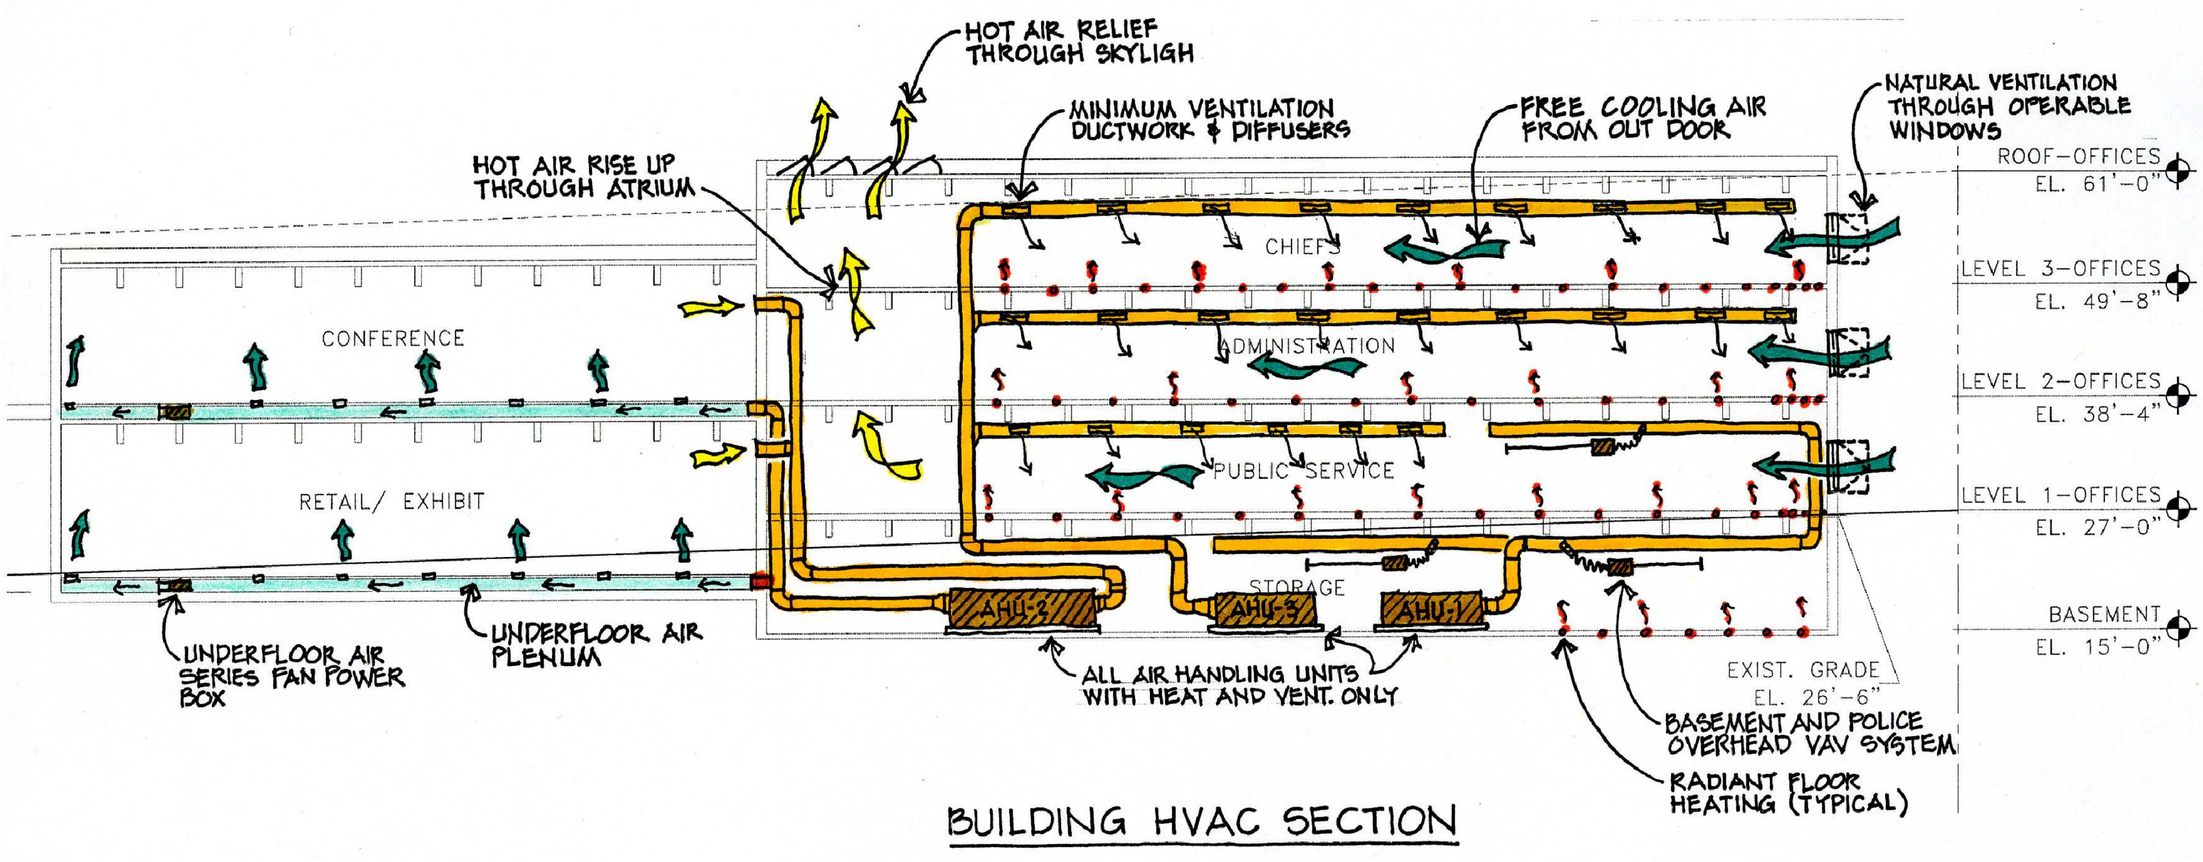

BUILDING HVAC SECTION

THE PORTICO GROUP

1500 FOURTH AVENUE,
THIRD FLOOR
SEATTLE, WA 98101
206.621.2196

WITH
PALADINO & COMPANY
STANTEC
TETRATECH/KCM INC.
USKH INC
NB DESIGN GROUP
CANDELA
SPARLING
BRC

MECHANICAL SECTION

SCALE : NTS

M-6

MARY LOWELL CENTER
SEWARD, ALASKA

N