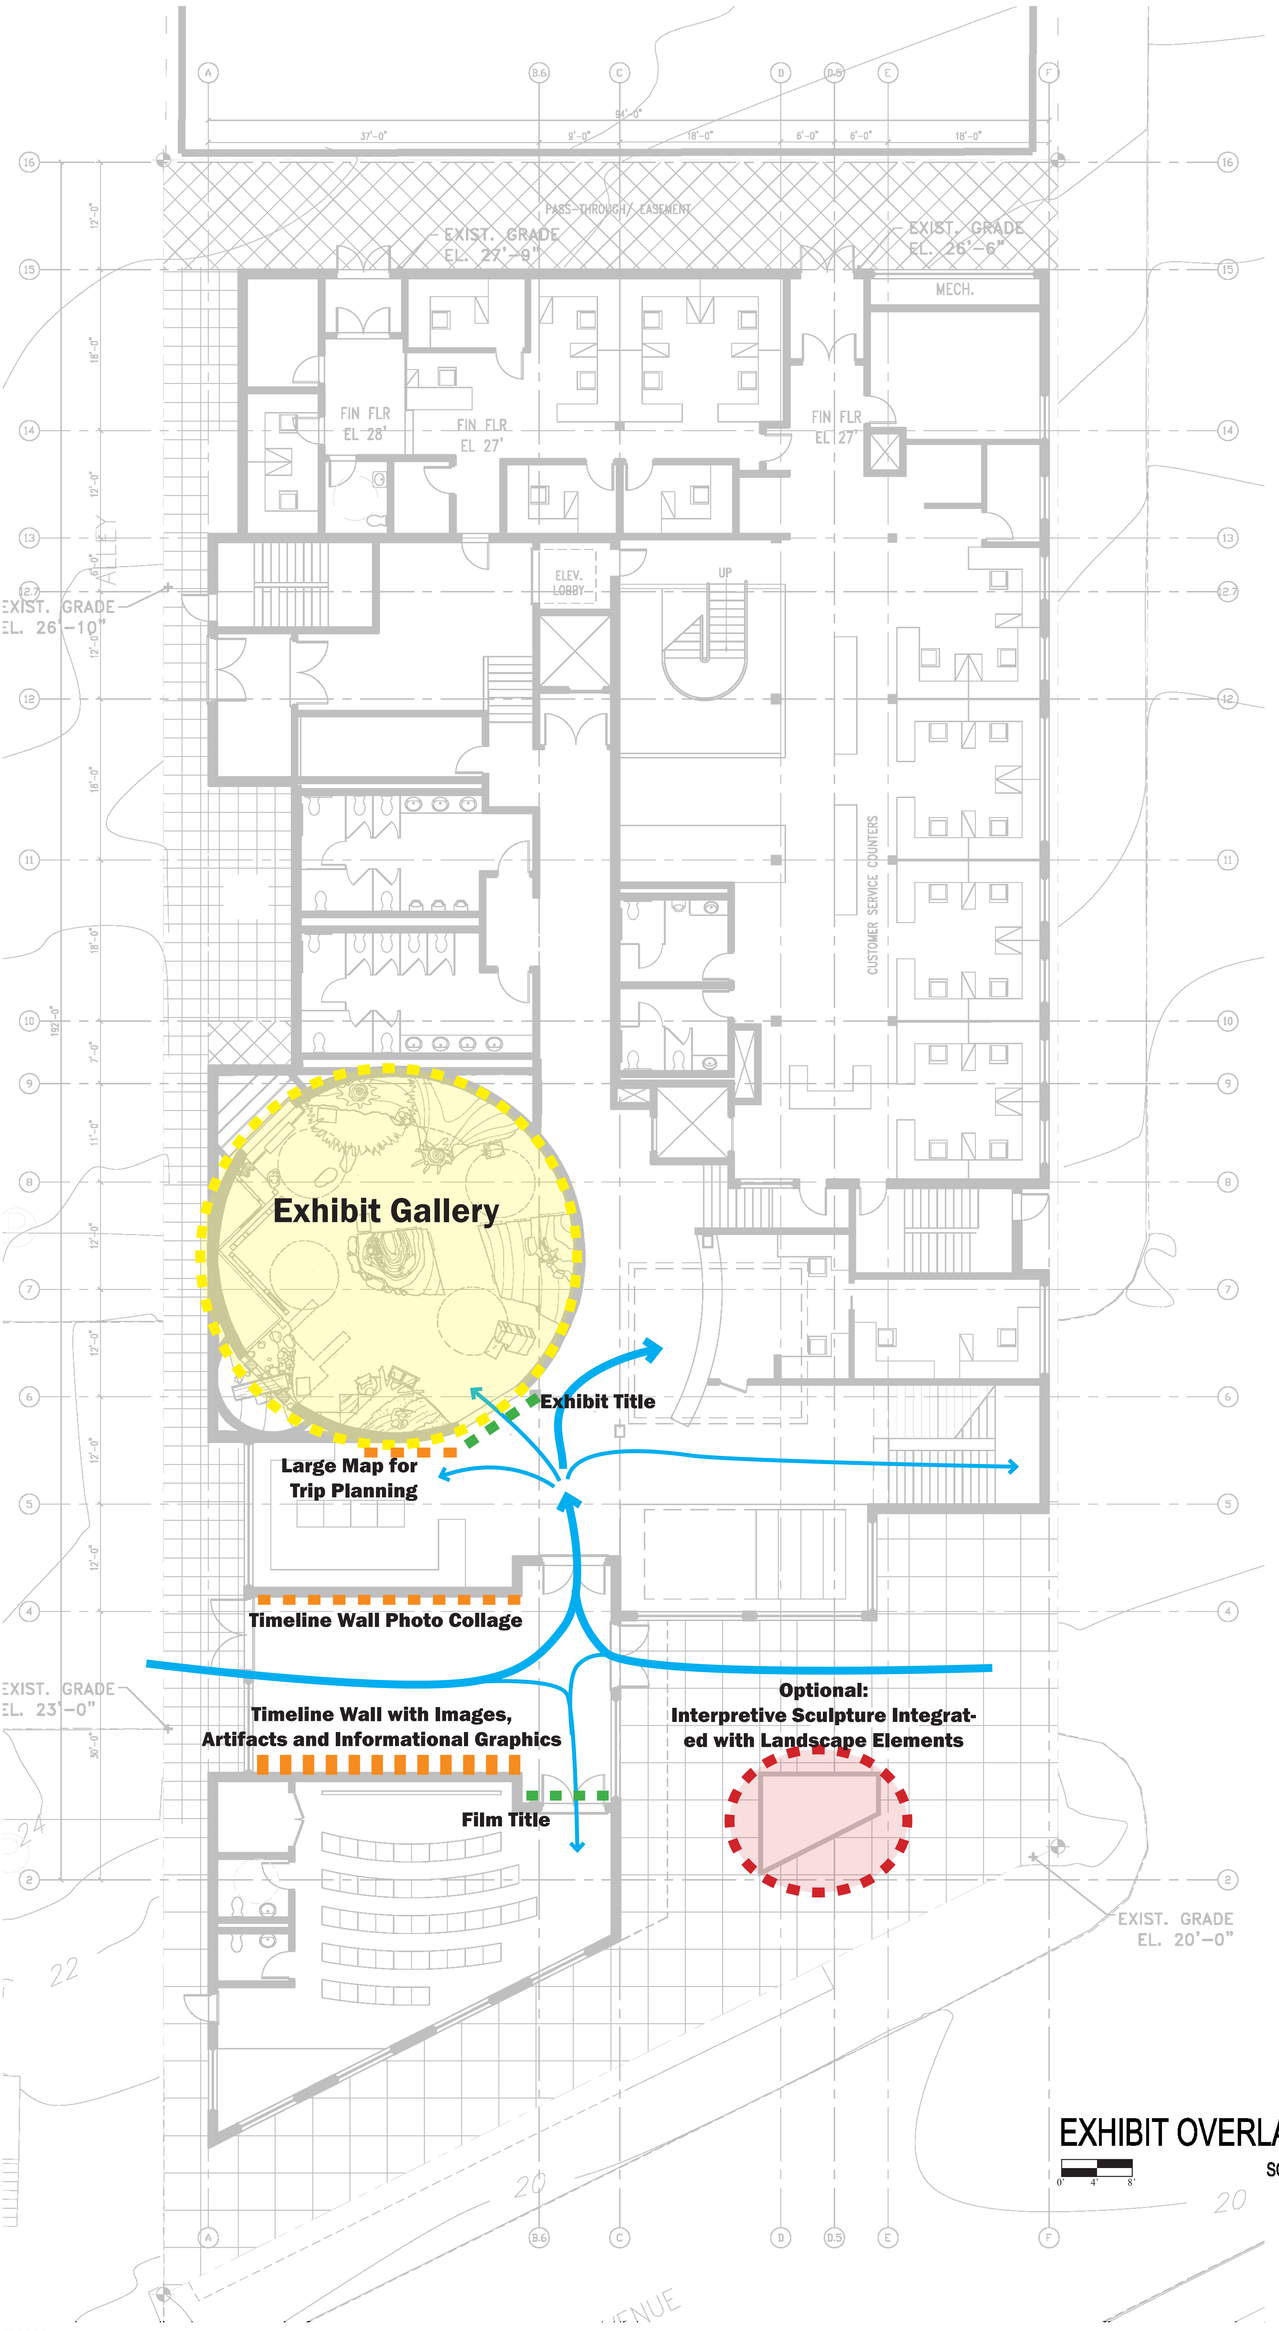

EXHIBIT OVERLAY PLAN

SCALE: 1/8" = 1'-0"

XE-01

THE PORTICO GROUP

1500 FOURTH AVENUE,
THIRD FLOOR
SEATTLE, WA 98101
206.621.2196

WITH
PALADINO & COMPANY
STANTEC
TETRATECH/KCM INC.
USKH INC
NB DESIGN GROUP
CANDELA
SPARLING
BRC

MARY LOWELL CENTER
SEWARD, ALASKA

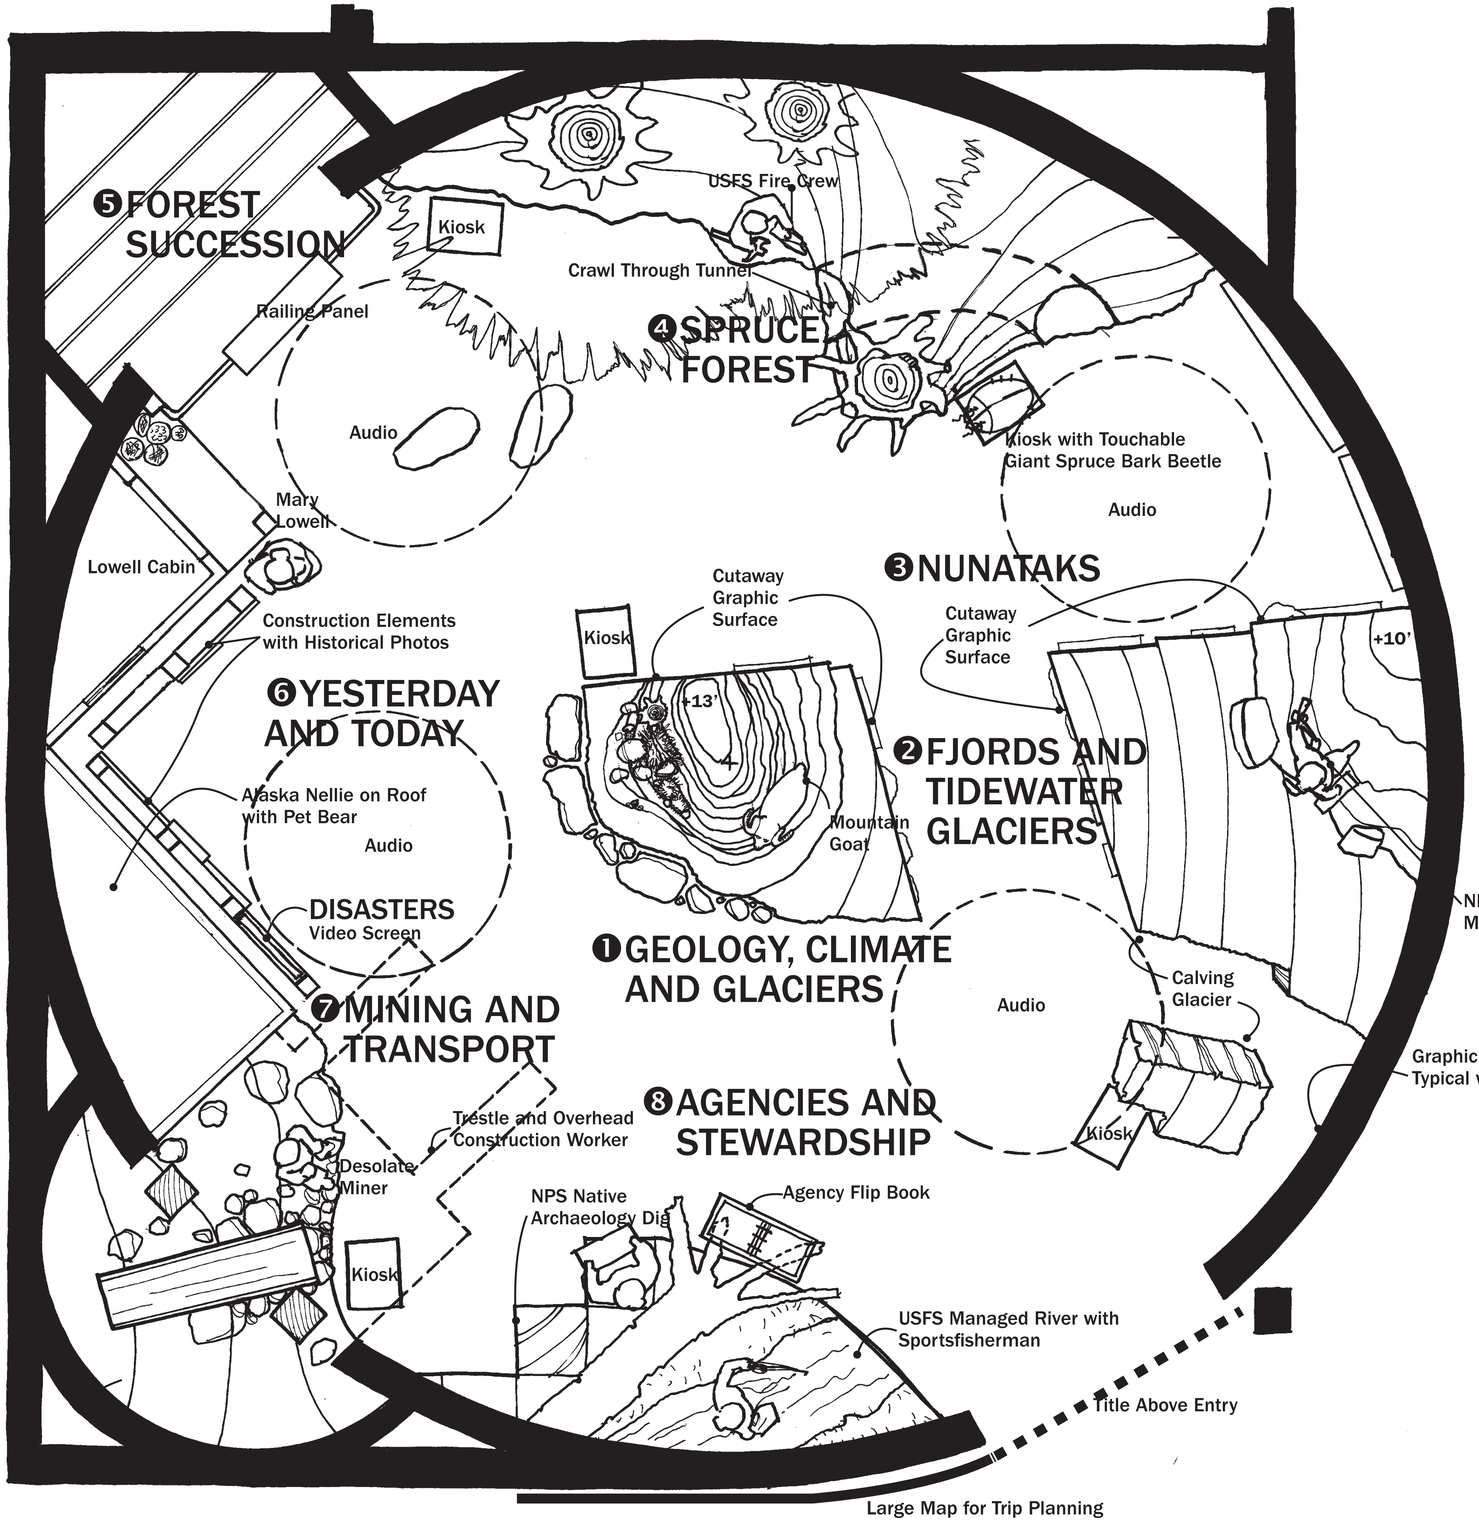

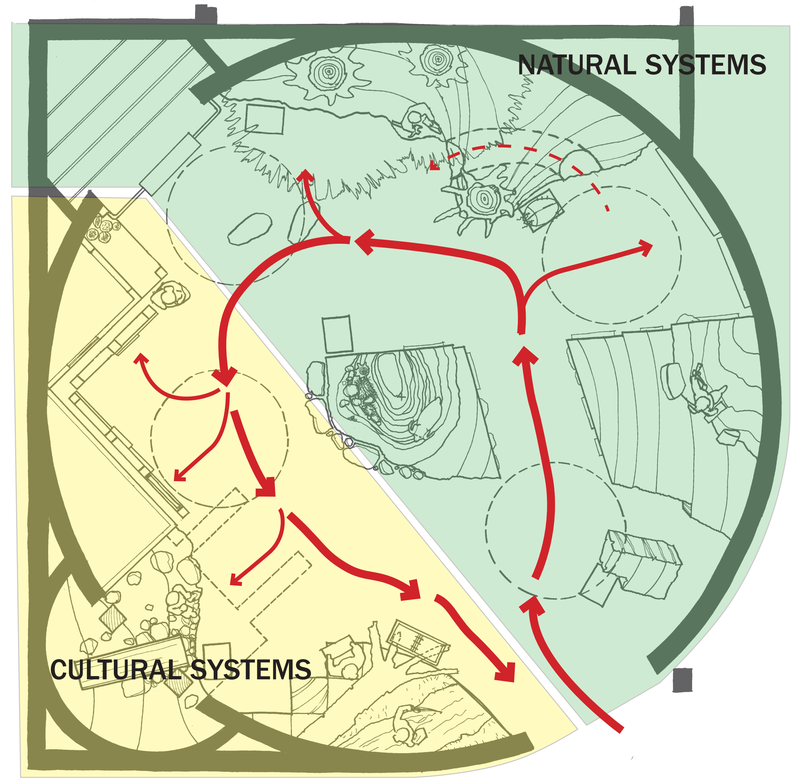

CIRCULATION DIAGRAM

SCALE: 1/4"=1'-0"

THE PORTICO GROUP

MARY LOWELL CENTER - SEWARD, ALASKA

SCHEMATIC DESIGN REVISED EXHIBIT FLOOR PLAN

19 December 2005

0 1' 2' 3' 4'

SCALE: 1/2"=1'-0"

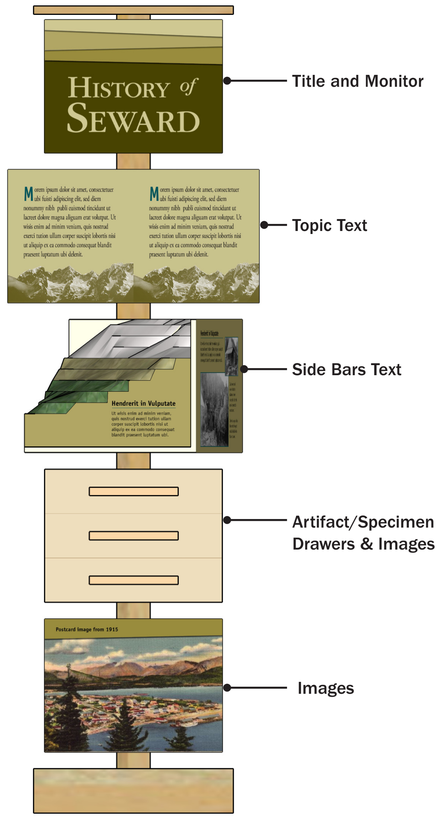

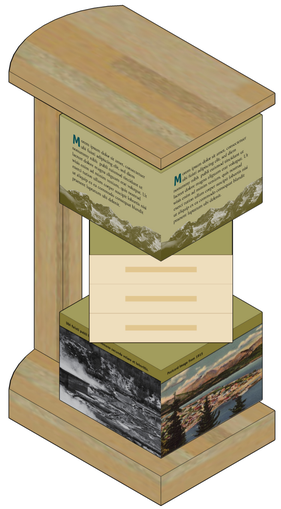

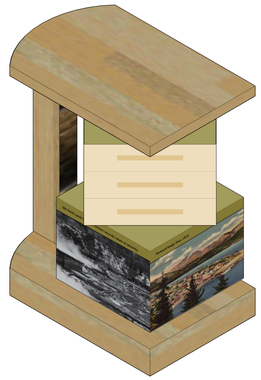

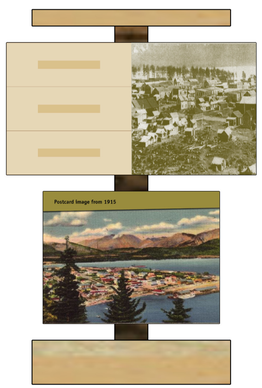

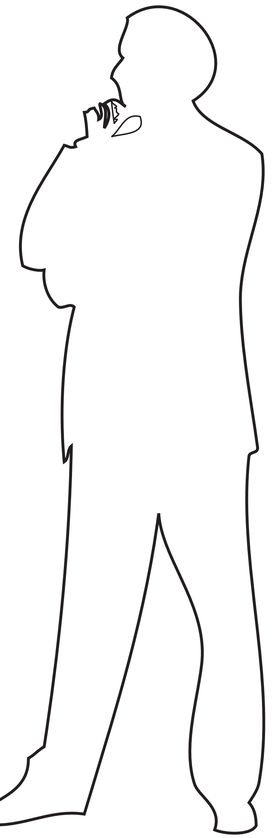

THE PORTICO GROUP

MARY LOWELL CENTER - SEWARD, ALASKA

SCHEMATIC DESIGN KIOSK GRAPHIC SYSTEM

19 December 2005

SCALE: 1/4”=1’-0”

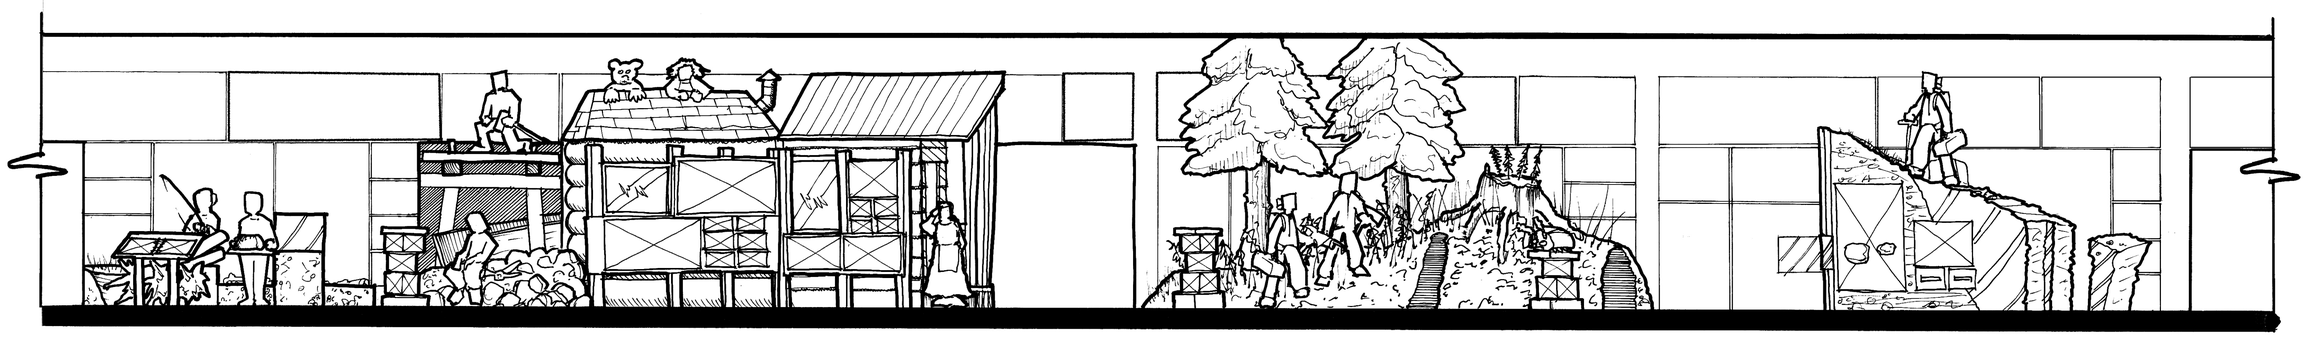

❽AGENCIES AND STEWARDSHIP

❼MINING AND TRANSPORT

❻YESTERDAY AND TODAY

❺FOREST SUCCESSION

❹SPRUCE FOREST

❸NUNATAKS

❷FJORDS AND TIDEWATER GLACIERS

❽AGENCIES AND STEWARDSHIP

❼MINING AND TRANSPORT

❻YESTERDAY AND TODAY

❺FOREST SUCCESSION

❹SPRUCE FOREST

❸NUNATAKS

❷FJORDS AND TIDEWATER GLACIERS

THE PORTICO GROUP

MARY LOWELL CENTER - SEWARD, ALASKA

SCHEMATIC DESIGN WALL ELEVATION

19 December 2005

0' 1' 2' 4' 6' 8'

SCALE: NTS

EXHIBIT SECTION 1

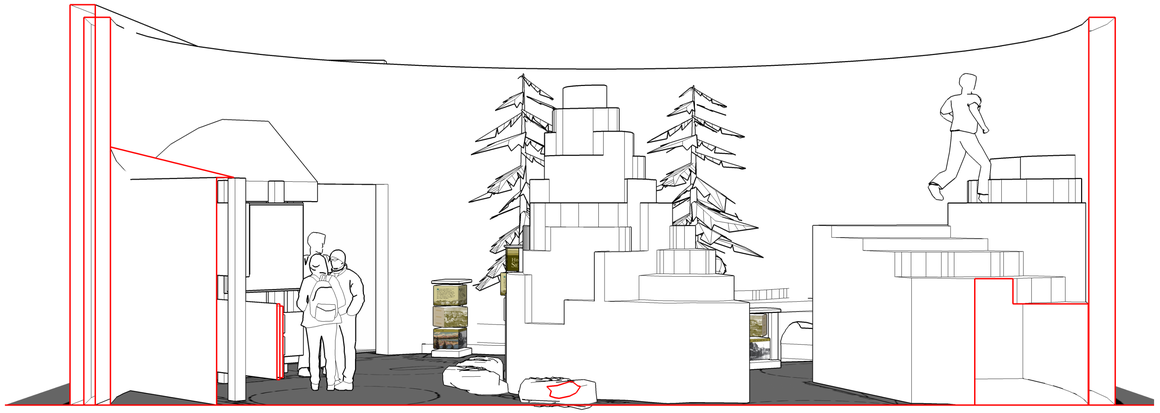

EXHIBIT SECTION 2

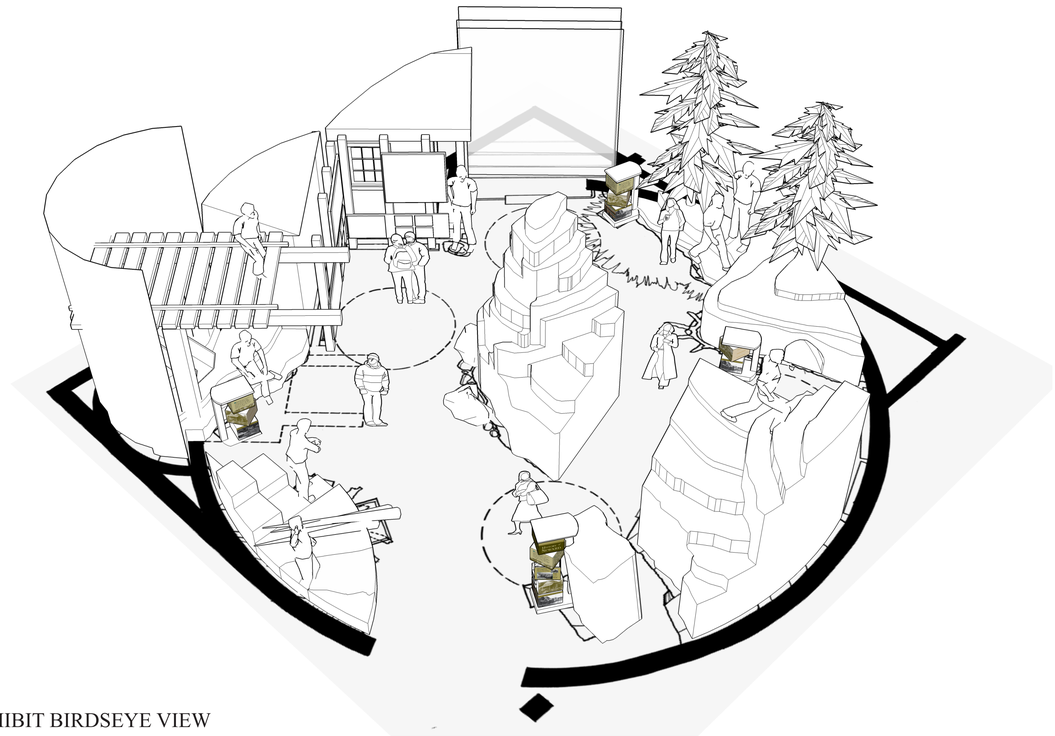

EXHIBIT BIRDSEYE VIEW

EXHIBIT PERSPECTIVE AT CALVING GLACIER

EXHIBIT PERSPECTIVE AT ENTRY

THE PORTICO GROUP

MARY LOWELL CENTER - SEWARD, ALASKA

SCHEMATIC DESIGN EXHIBIT PERSPECTIVE SKETCHES

19 December 2005

SCALE: NTS